

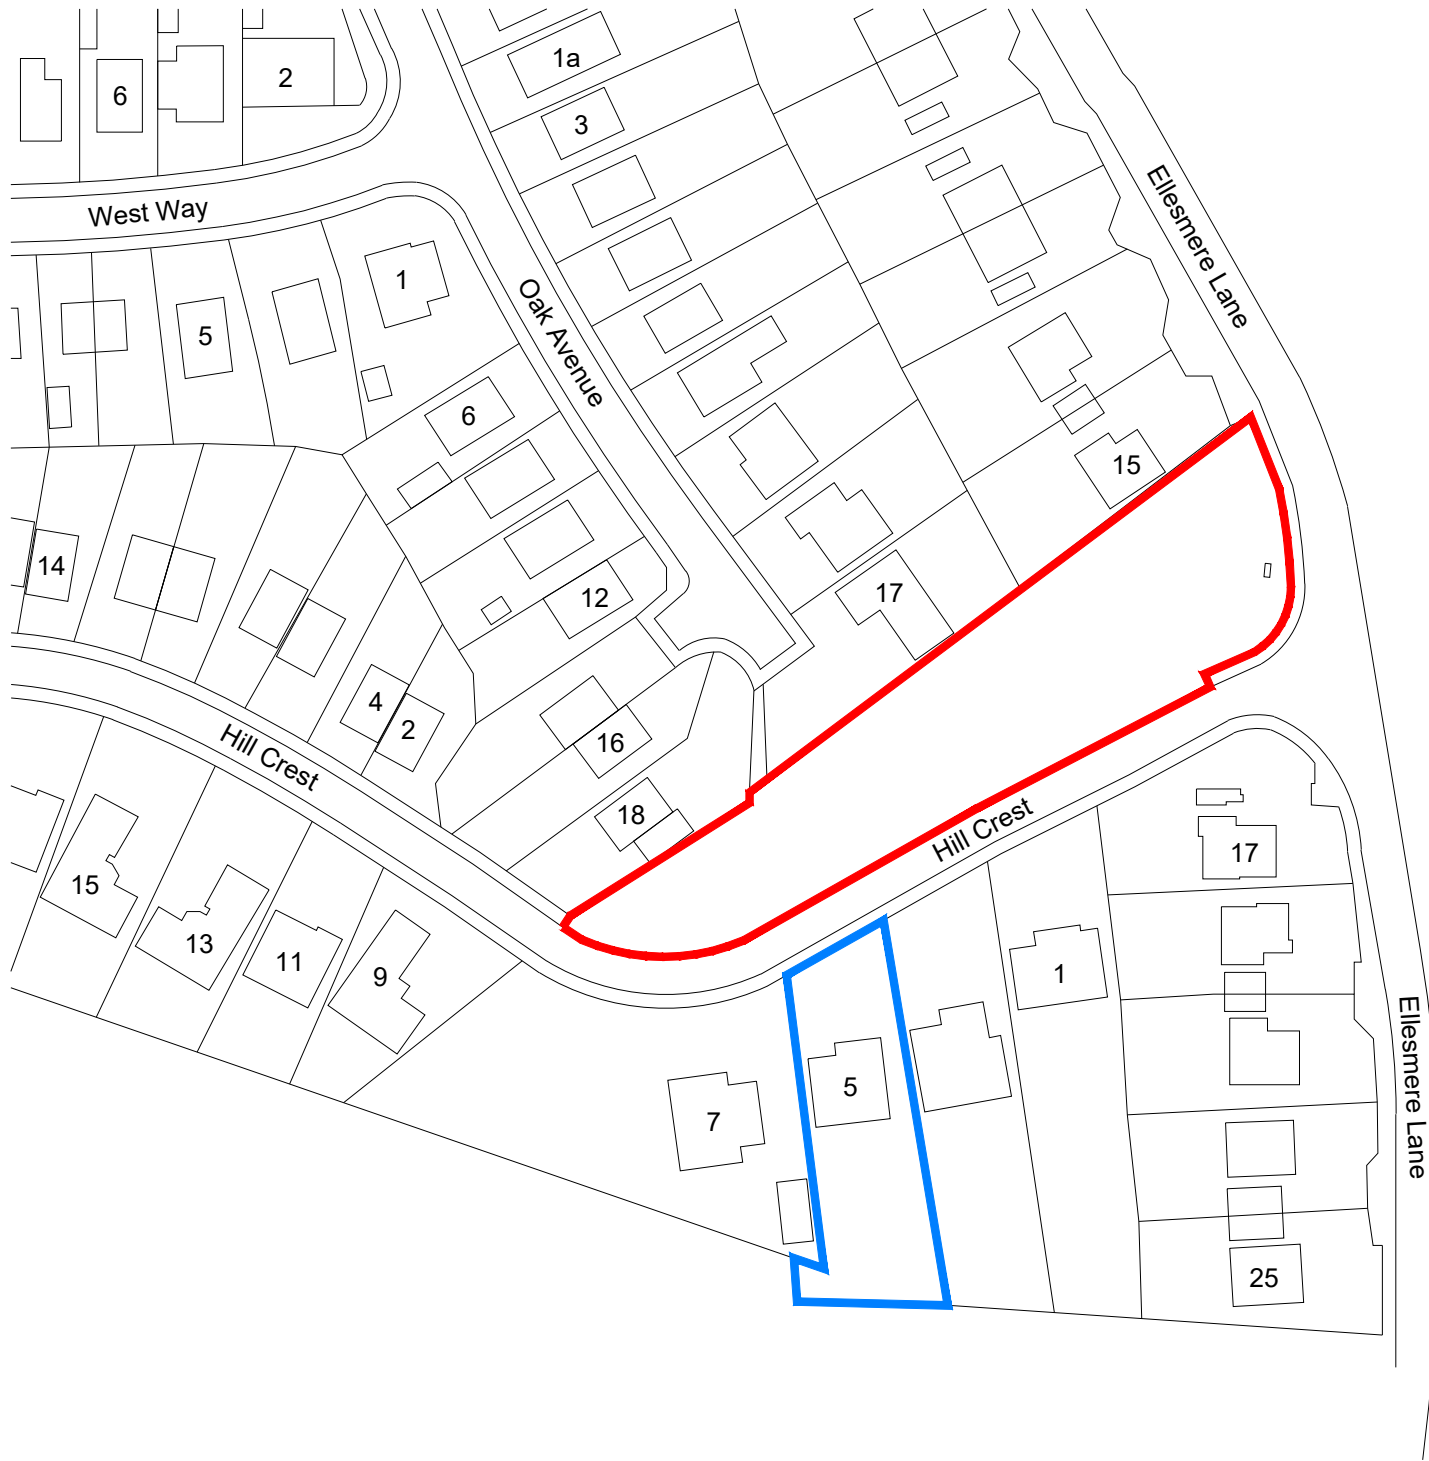


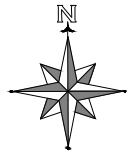

Plot Location
Scale 1:1000

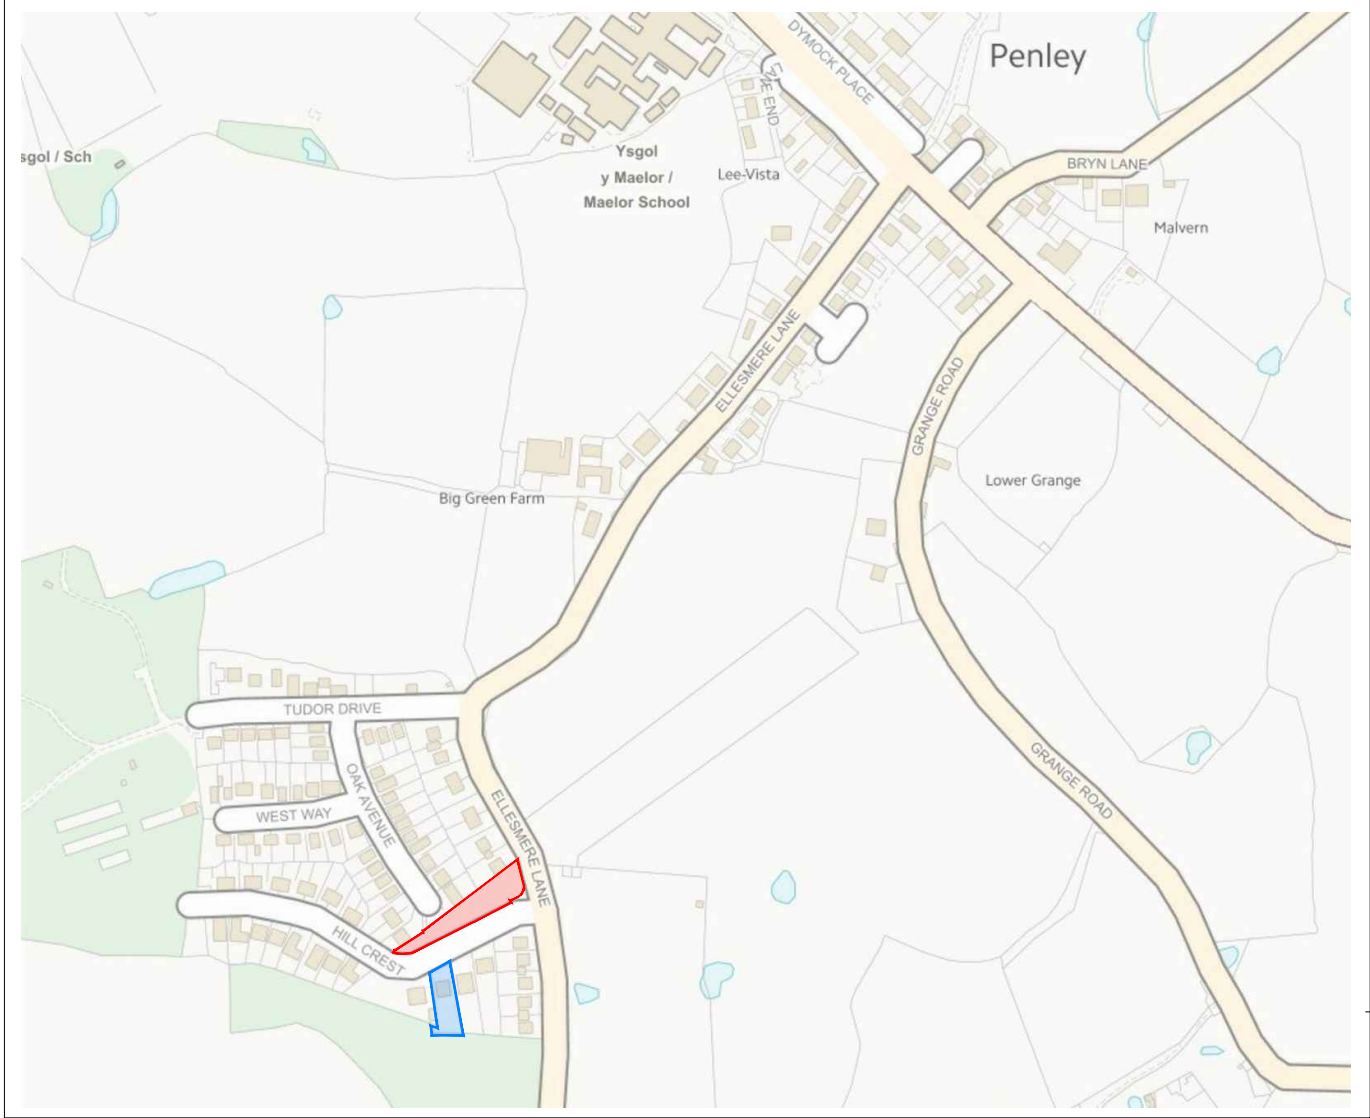

Plot Location
Scale 1:10000

Note:
• All dimensions are in mm

A	Application plot boundary corrected		15/08/20	M.Welch
Revision	Description		Date	Name
	Date	Name	Paper Size	Scale
Drawn	14.07.2020	M.Welch	A3	1:1000/1:10000
Checked	N/A	N/A		
Project Reference 0001			Client Reference GME_14.07.20	
Description 5 Hill Crest, Penley, LL13 ONL Location plan to support planning application for garden shed and garden arch				
Drawing Reference 001_GME_14.07.20			Index A	Sheet/No. 1/1
M.Welch has prepared these drawings based on site survey information and information provided by the client GM Engineering (NW) Ltd. This drawing is intended to depict the position of garden shed and ornamental timber arch as requested. M.Welch has not performed any engineering or design services for this project, nor has M.Welch independently verified the information supplied. The designs provided herein are general recommendations and are not specific for this project.				