


DETAIL I - TIMBER BIFOLD DOORS - D2

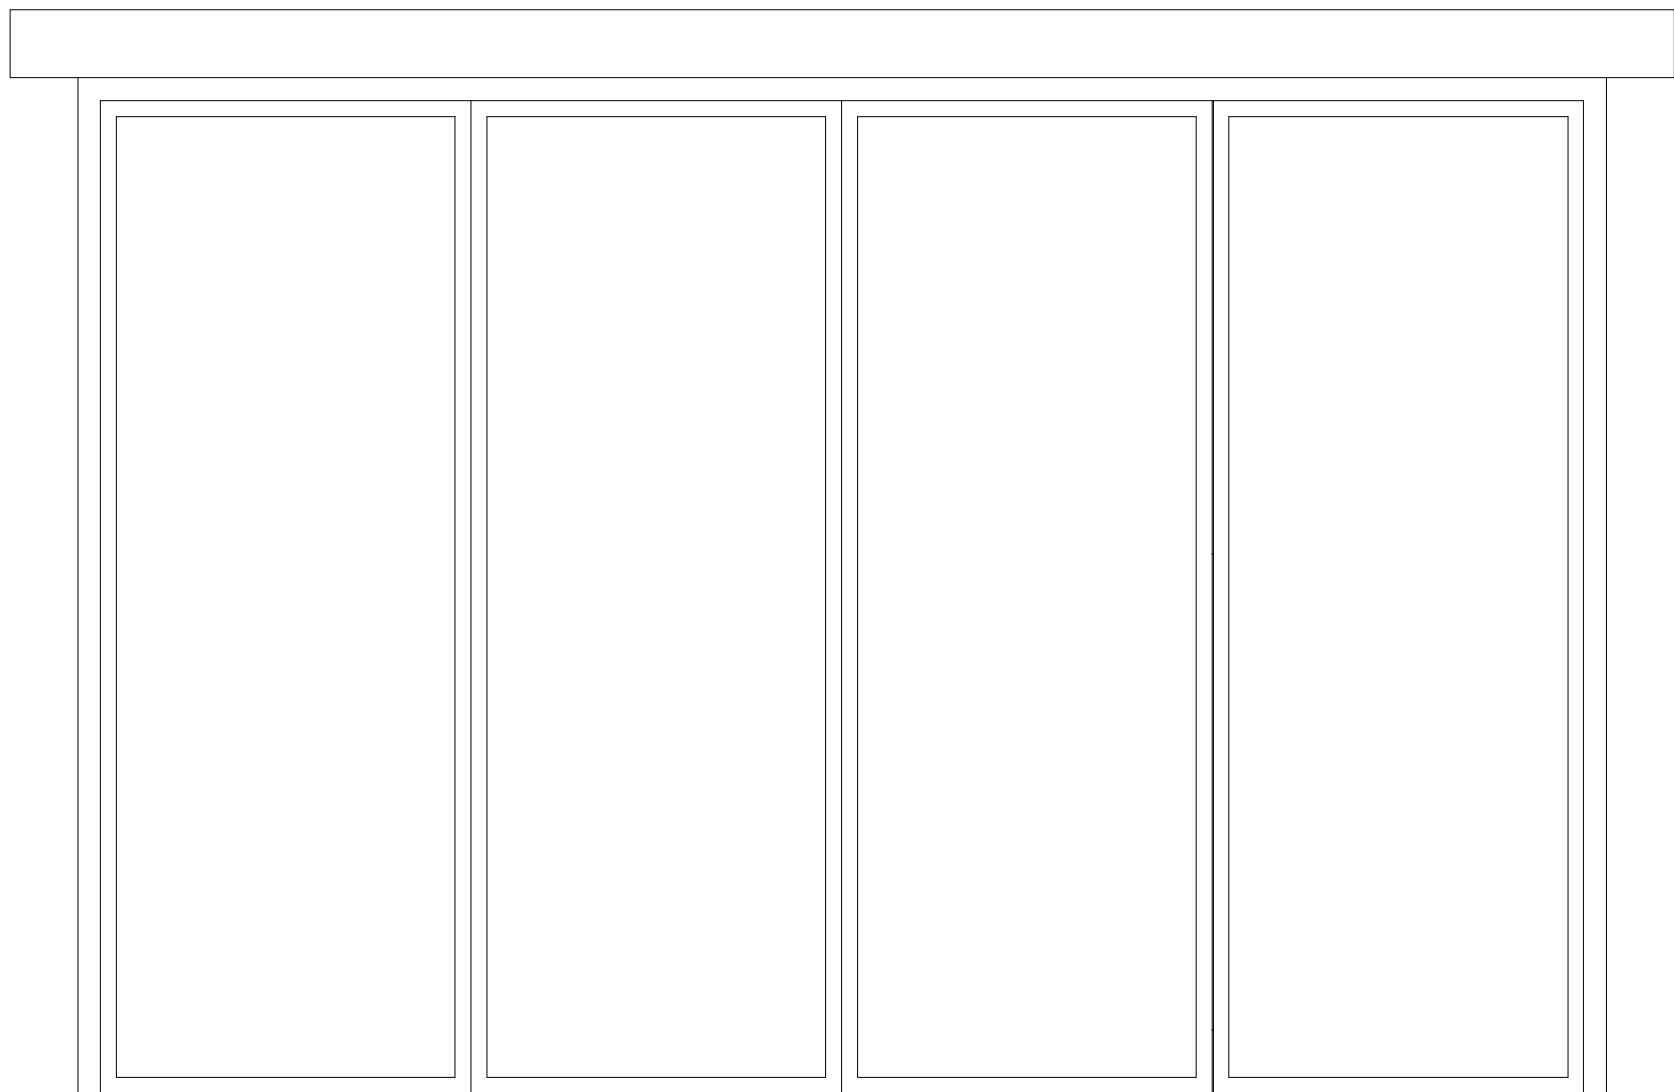


EXTERNAL ELEVATION

Dimensions variable -
All openings to be checked on site
prior to fabrication.

MATERIALS

- 1. HARDWOOD (EUROPEAN OAK PROTECTED WITH CLEAR 'OSMO' SATIN PROTECTION)
- 2. JOINERY COMPONENTS TO BE PRESERVATIVE TREATED BY DOUBLE VACUM IMPREGNATED IN ACCORDANCE WITH PRESERVATIVE MANUFACTURERS INSTRUCTIONS
- 3. ADHESIVE: WBP RESORINCOL RESIN TYPE COMPLYING WITH BS 1204: PART 1
- 4. SCREWS, NAILS AND FIXINGS GENERALLY TO BE SHERADIZED IN ACCORDANCE WITH BS 1202: PART 1
- 5. TRICKLE VENTS ARE NOT ACCEPTABLE. INSTEAD CASEMENTS TO BE FITTED WITH DUAL POSITION FASTENERS CAPABLE OF SECURING WINDOWS SLIGHTLY OPEN TO PROVIDE BACKGROUND VENTILATION
- 6. OVERALL DIMENSIONS TO SUIT EXISTING OPENINGS
- 7. ALL LARGE GLAZED OPENINGS TO HAVE TOUGHENED SAFETY GLASS FITTED AS STANDARD

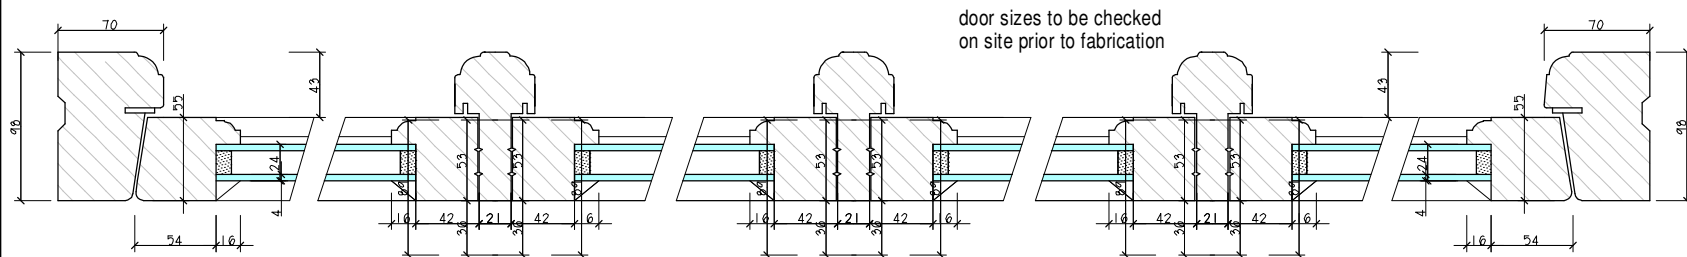


Seal window between brickwork
with compriband and point up
with Lime mortar

Horizontal Section Detail 1 : 5

Horizontal Section Detail Type C Scale 1:2

Horizontal Section Detail Type C Scale 1:2

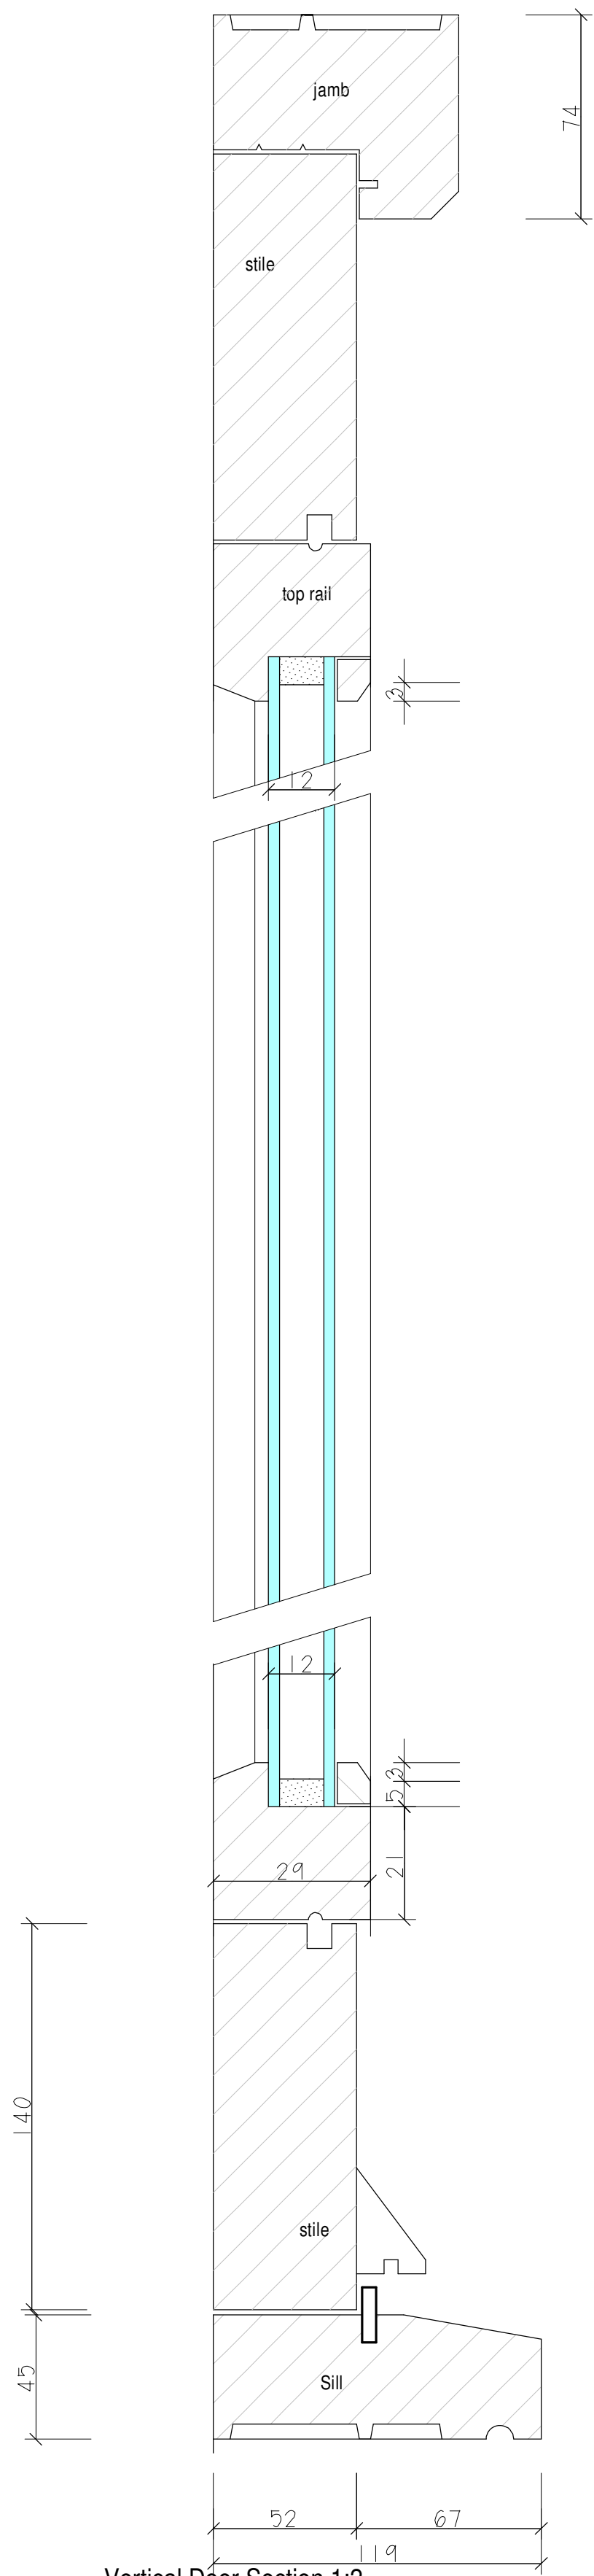

Vertical Door Section 1:2

NOTES
All drawings and specifications contained in this document are copyright to SHENTON OWEN PLANNING & DESIGN. All dimensions must be checked on site and not scaled from the drawings. All discrepancies must be notified to the Agent immediately.

KEY :

-	-	-
Rev	Date	Revisions
Drawn by :	Date :	
R SHENTON	OCT 2020	



Shenton Owen
PLANNING & DESIGN

2 St Catherine's
23a Dodington
Whitchurch
Shropshire
SY13 1EE

Tel: (01948) 663004

e-mail
info@shenton-owen.co.uk

© copyright
This drawing must not be reproduced without first obtaining written permission

Client :
MR & MRS LATHAM

Job Title :
CONVERSION OF OUTBUILDING INTO
DWELLING AND USE OF DUTCH BARN
FOR GARAGING AND DOMESTIC STORAGE
AT KNOLTON FARM,
OSWESTRY ROAD,
OVERTON,
WREXHAM,
LL13 0LG

Drawing Title :
DETAIL I -
TIMBER BIFOLD DOORS

Dwg No : W20/2703/CC10	Scale : As Shown @ A1	Rev : .
---------------------------	--------------------------	------------