
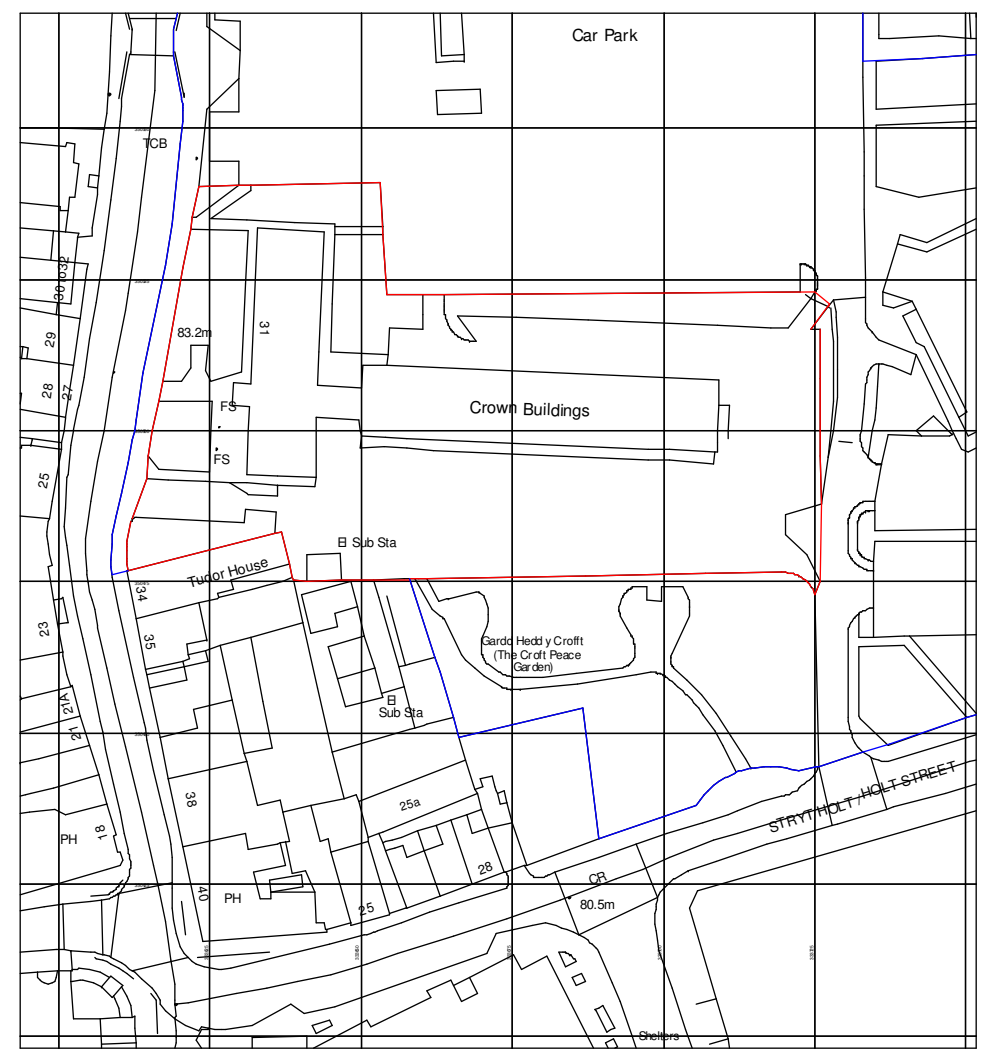


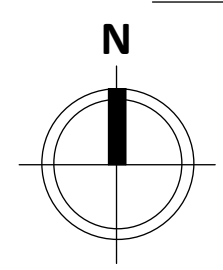

Ordnance Survey, (c) Crown Copyright 2020. All rights reserved. Licence number 100022432

P3	BLUE LINE BOUNDARY ADDED	11/08/20	SD
P2	SITE BOUNDARY UPDATED	07/08/20	SD
P1	FIRST ISSUE	30/06/20	SD

REV	DESCRIPTION	DATE	BY
-----	-------------	------	----

THIS DRAWING IS THE COPYRIGHT OF AINSLEY GOMMON ARCHITECTS. CHECK ALL DIMENSIONS ON SITE. DISCREPANCIES TO BE NOTIFIED TO ARCHITECT. ELEMENTS OF STRUCTURE SHOWN ARE INDICATIVE AND FOR GUIDANCE. FINAL DESIGN TO BE AS STRUCTURAL ENGINEERS DETAILS AND SPECIFICATION. DO NOT SCALE FROM THIS DRAWING. WORK TO FIGURED DIMENSIONS ONLY.

PROJECT
REFURB OF CROWN
BUILDINGS, WREXHAM
for WREXHAM CBC

DRAWING TITLE
LOCATION PLAN

SCALE	@A3 1 : 1250	DATE 30/06/20	DRAWN SD	CHECKED RB
-------	-----------------	------------------	-------------	---------------

JOB No DRAWING No REV
C1025 | CBW-AGA-A1-00-DR-A-0001 | P3




THE OLD POLICE STATION, 15 GLYNNE WAY, HAWARDEN, CH5 3NS
Tel: 01244 537 100 | wales@agarchitects.co.uk | www.agarchitects.co.uk
Ainsley Gommon Architects Ltd. Registered in England & Wales No.4187948
Registered Office: 1 Price Street, Hamilton Square, Birkenhead CH41 6JN

PRINTED: 11/08/2020 12:19:57

A3

1 | LOCATION PLAN

SCALE: 1 : 1250

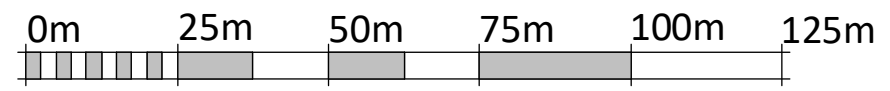

VISUAL SCALE 1:1250 @ A3