


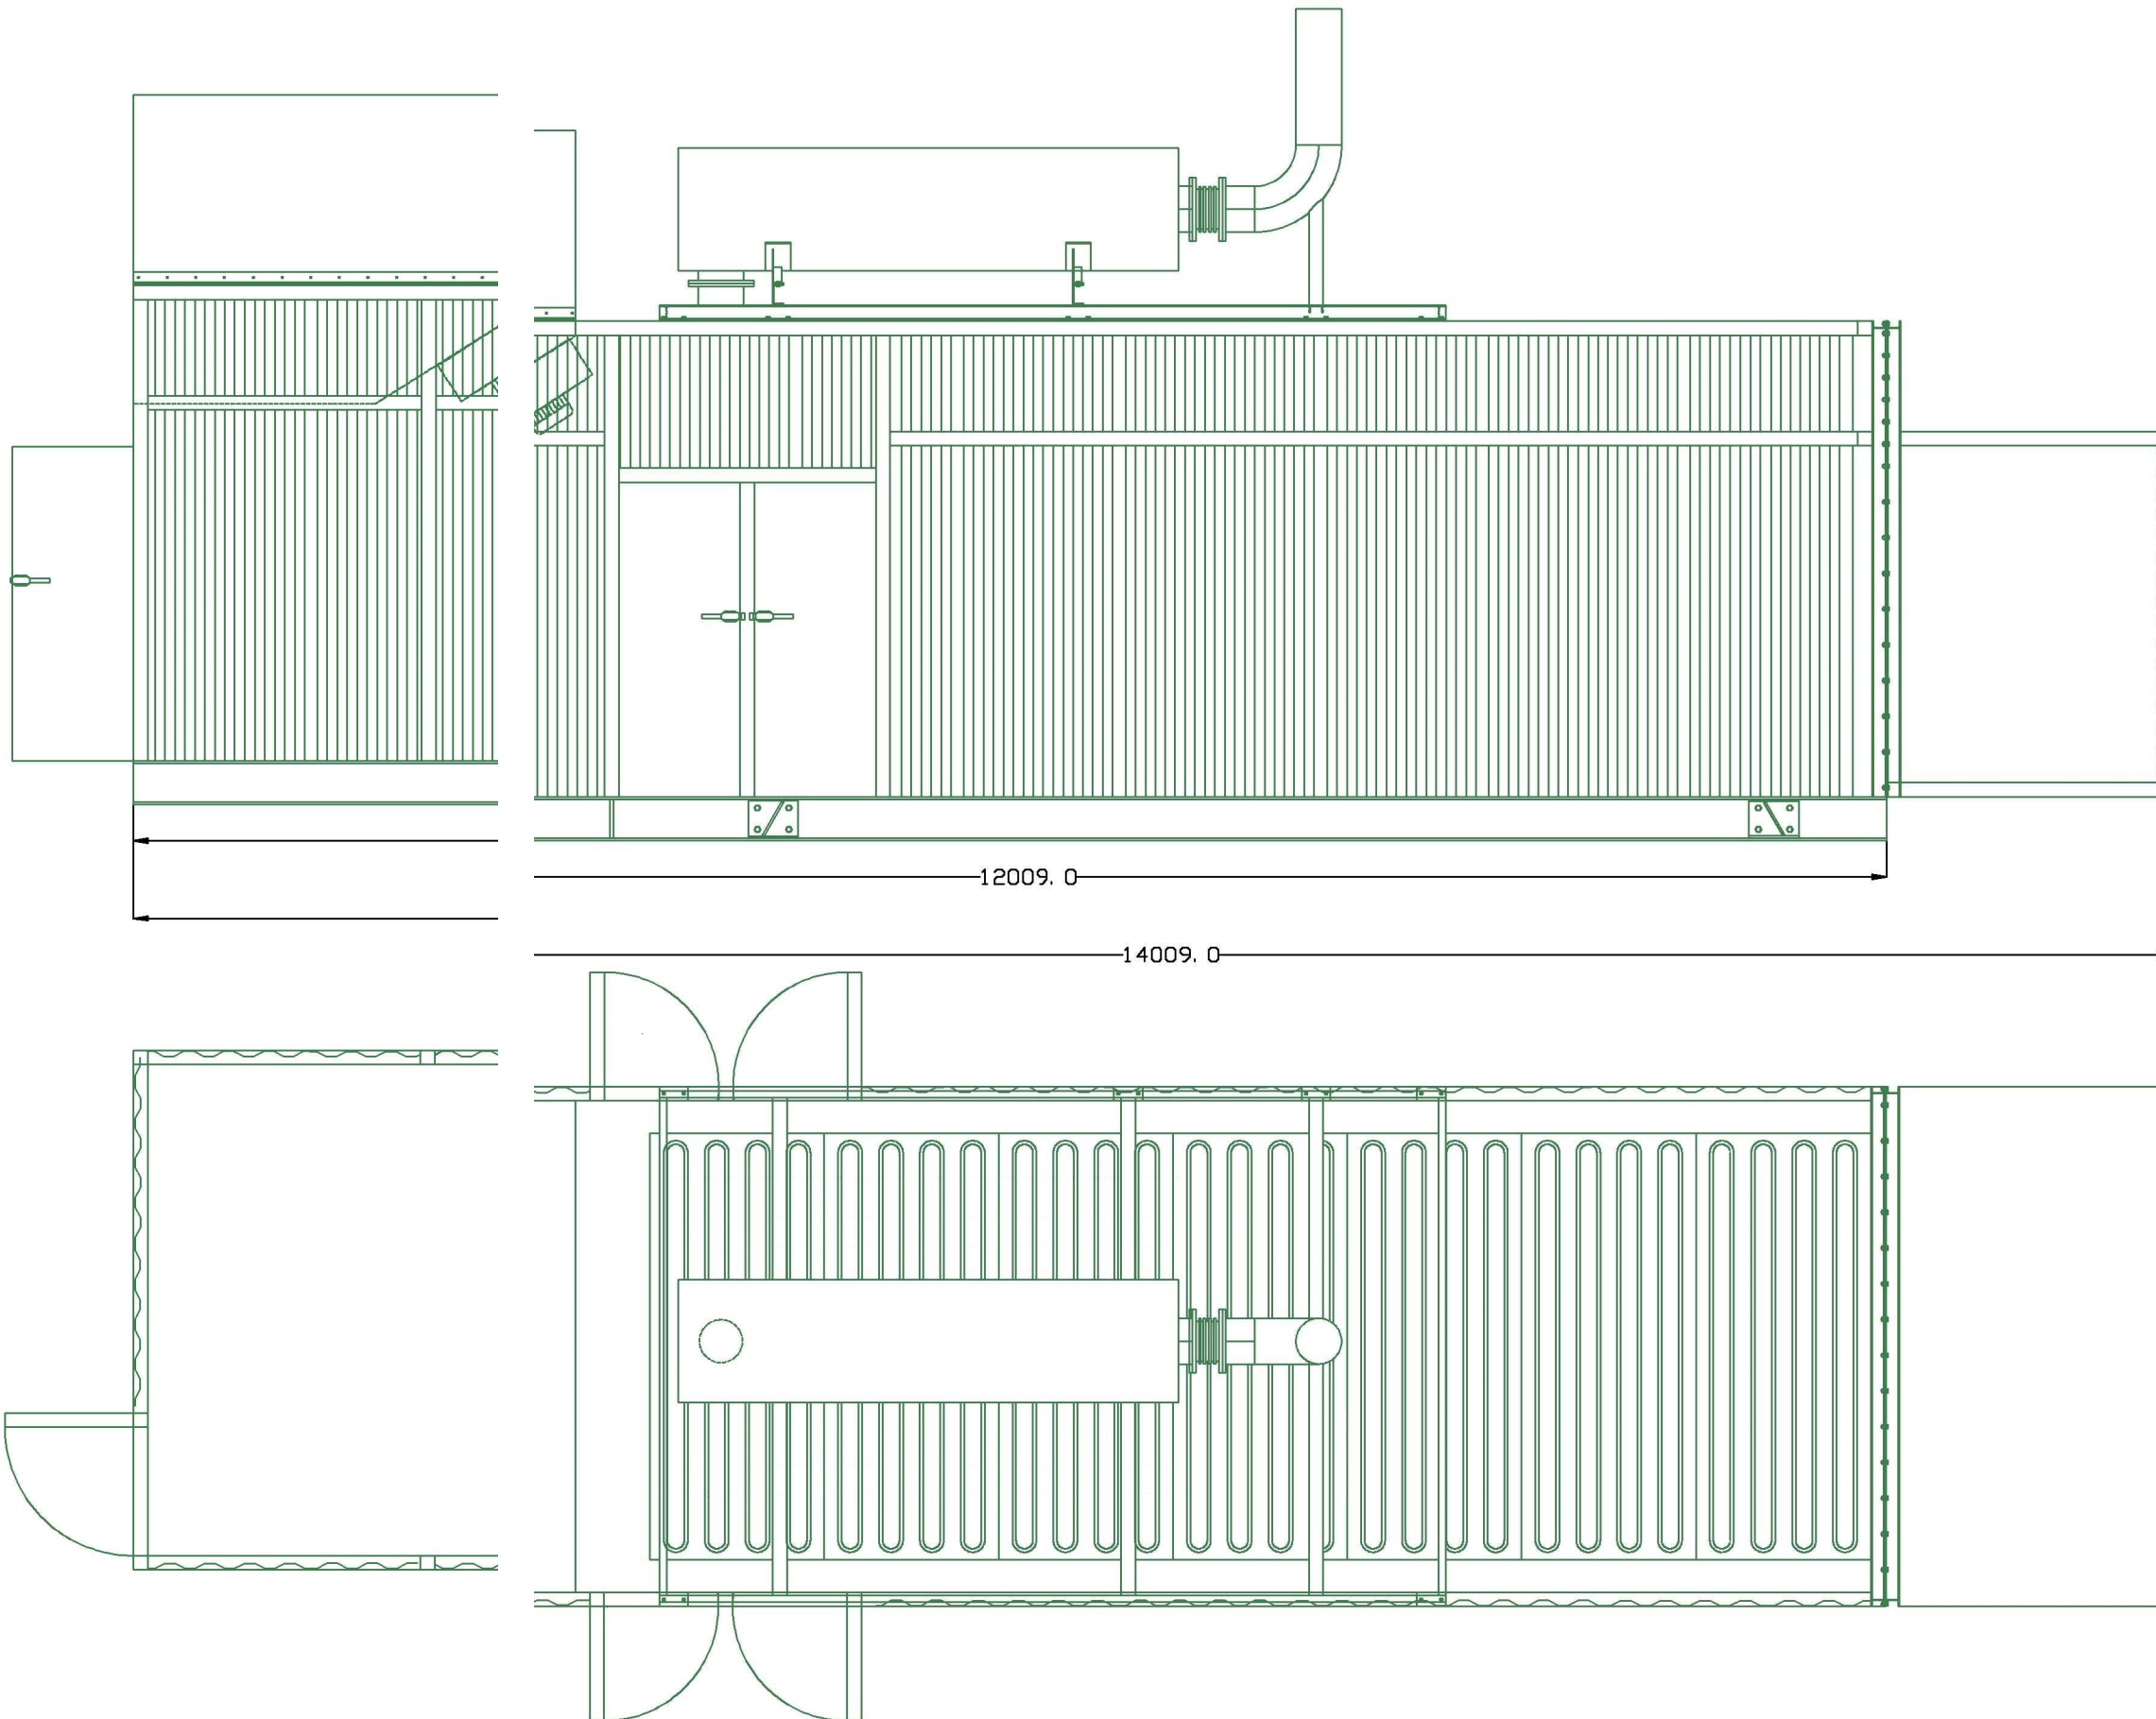

**Finishes To Be Confirmed
And Agreed With LPA**

Rev		By	Details		
 St Land Holdings Limited					
PROJECT		Bridge Road Wrexham			
CLIENT		St. Land Holdings Limited			
TITLE		Typical Genset Details			
Scale	1:50		Drg. No. SLH-01-004		
Size	A3				