



0 50 100 150 m

SCALE 1 : 1250

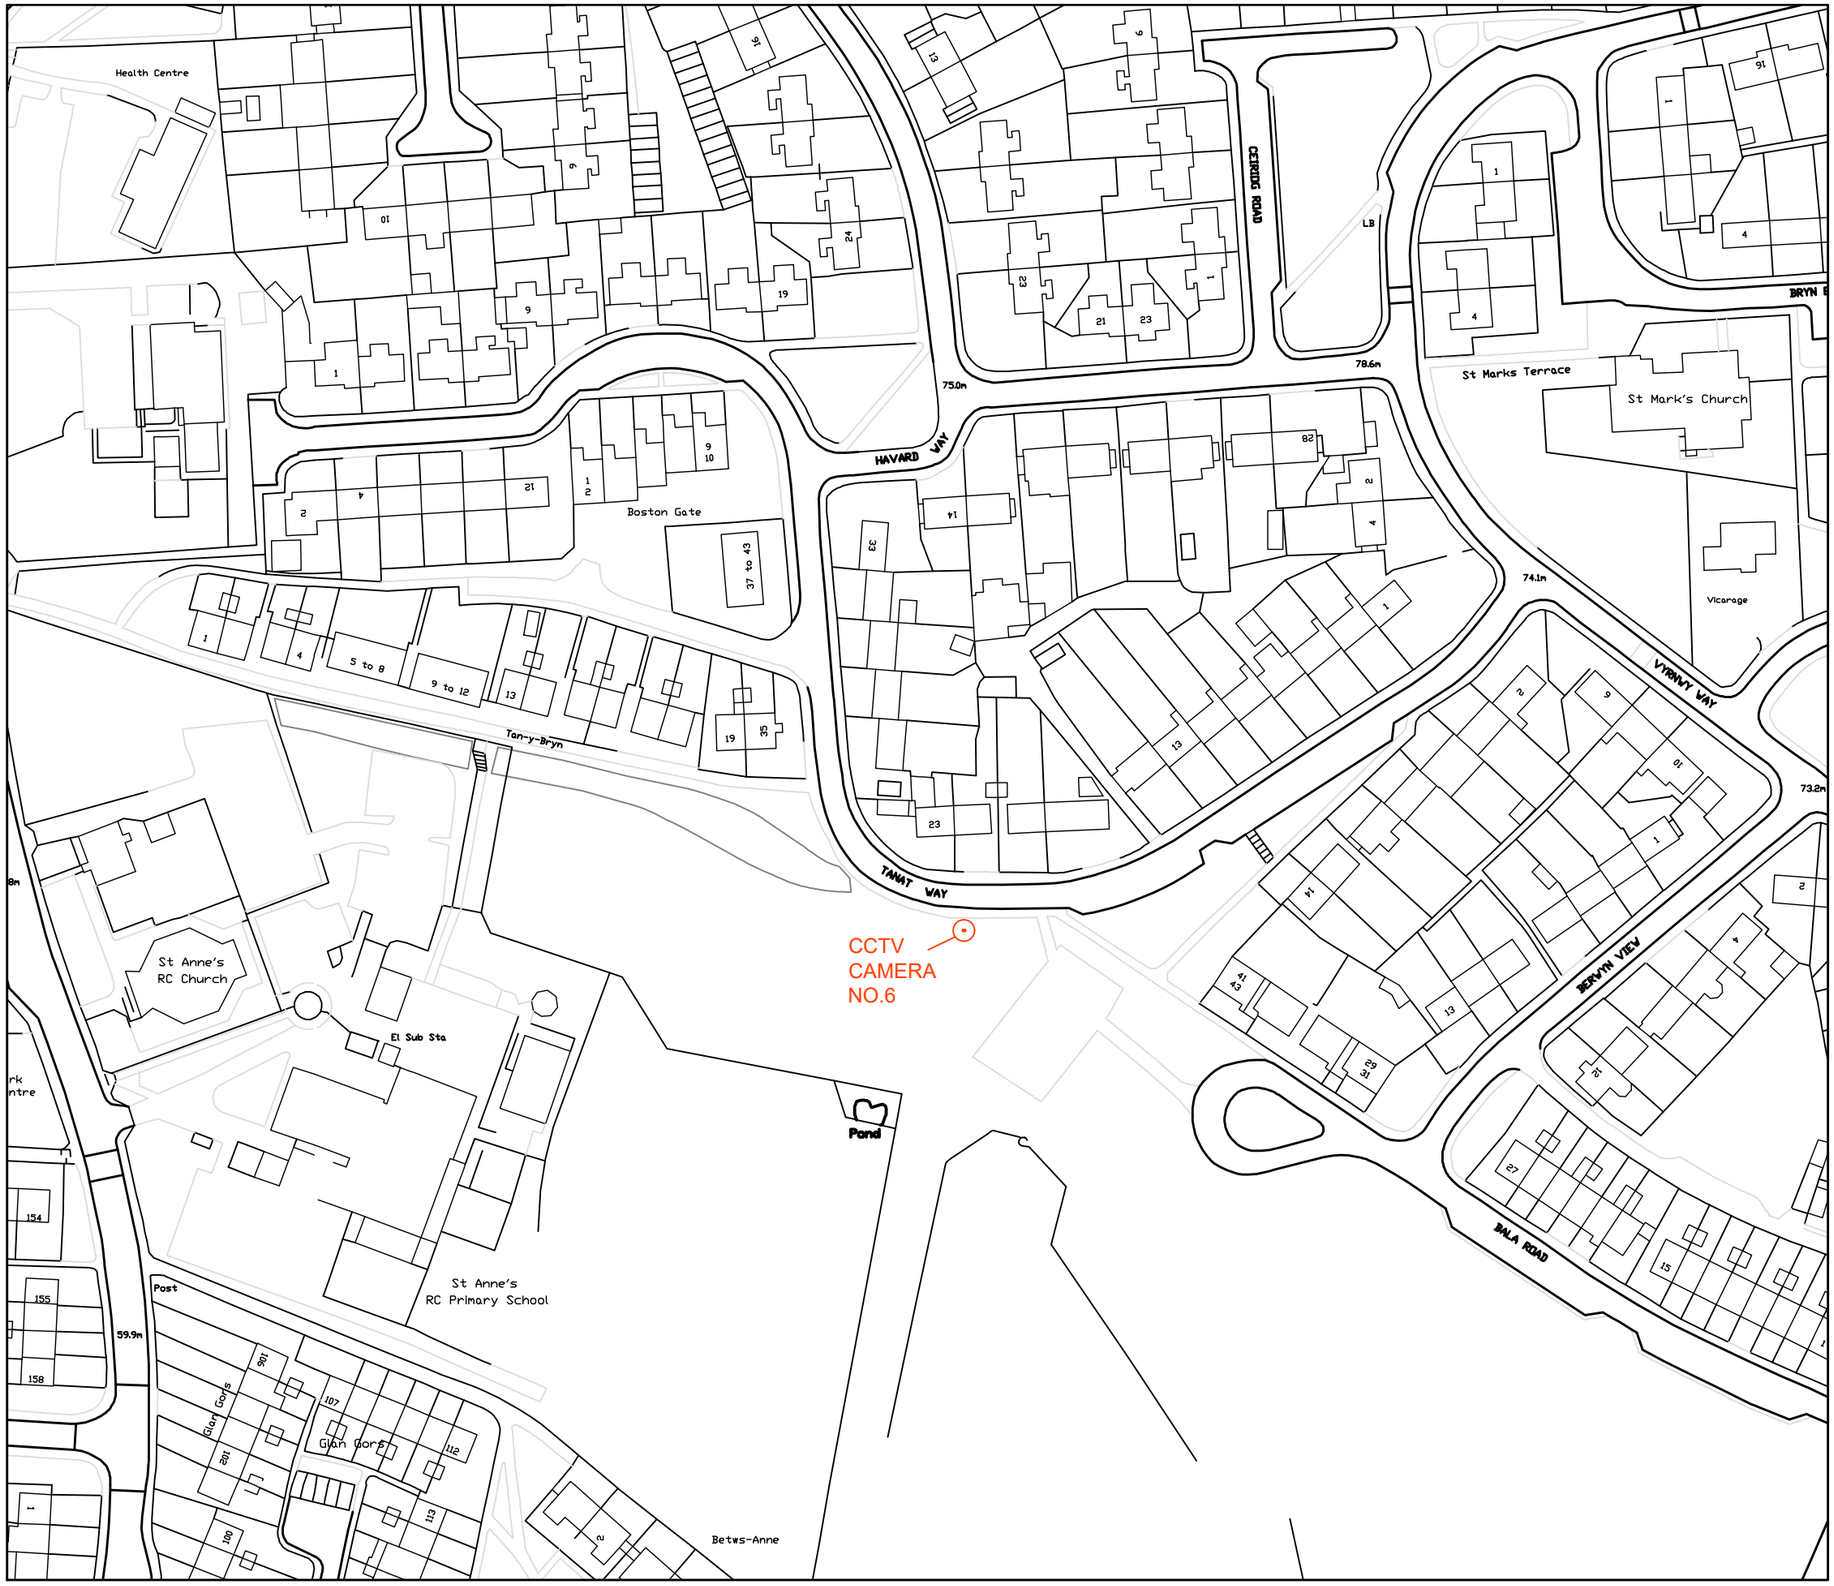

Revisions:
-


**WREXHAM COUNTY BOROUGH COUNCIL.**

STEPHEN T BAYLEY B.Sc.(Hons), DTp,DBA,MIED.
Pennaeth Tai a'r Economi / Head of Housing and Economy
RUTHIN ROAD, WREXHAM LL13 7TU

Tel: (01978) 315620 Fax: (01978) 297103


| | | | |
|---|---|---|---|
| Project: PROPOSED CCTV CAMERAS, CAIA PARK CAMERA 6 - TANAT WAY | | | |
| Detail: SITE LOCATION PLAN | | | |
| Drawn/Checked: FB | Date: 11/20 | AutoCad File Ref: | |
| Scale: 1:1250 | Project No: | Dwg No: CCTV/06 | Rev:A |