




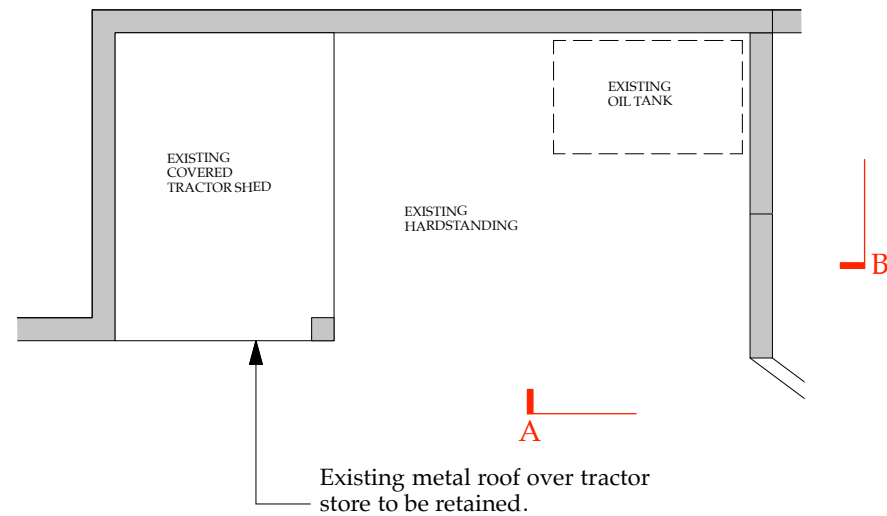


EXISTING STORE PLAN 1:100

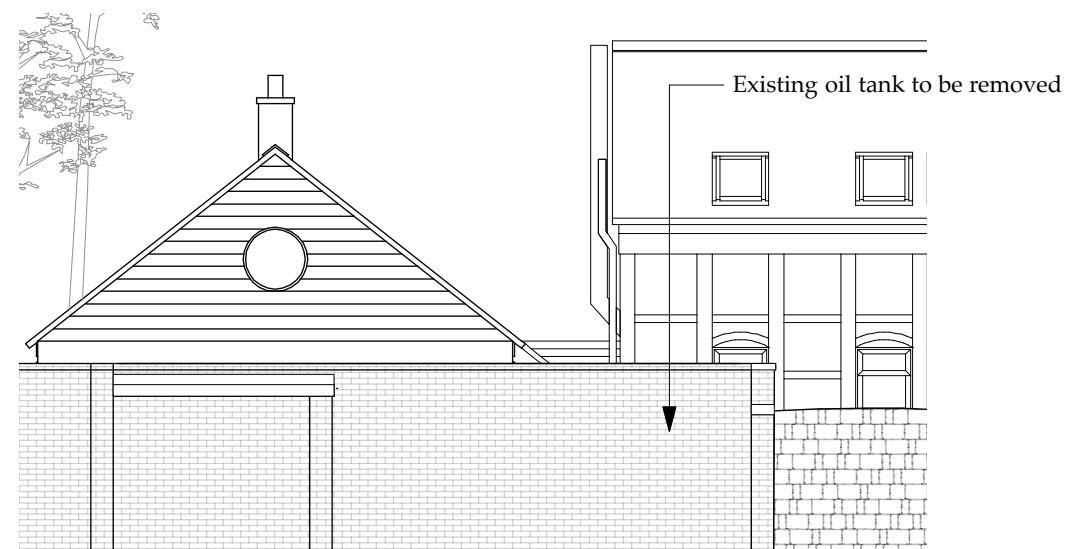

EXISTING ELEVATION A 1:100

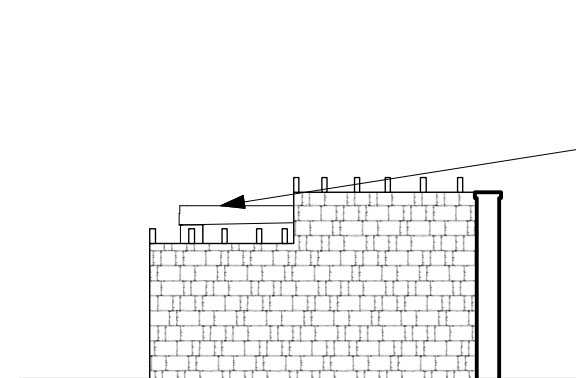


EXISTING ELEVATION B 1:100

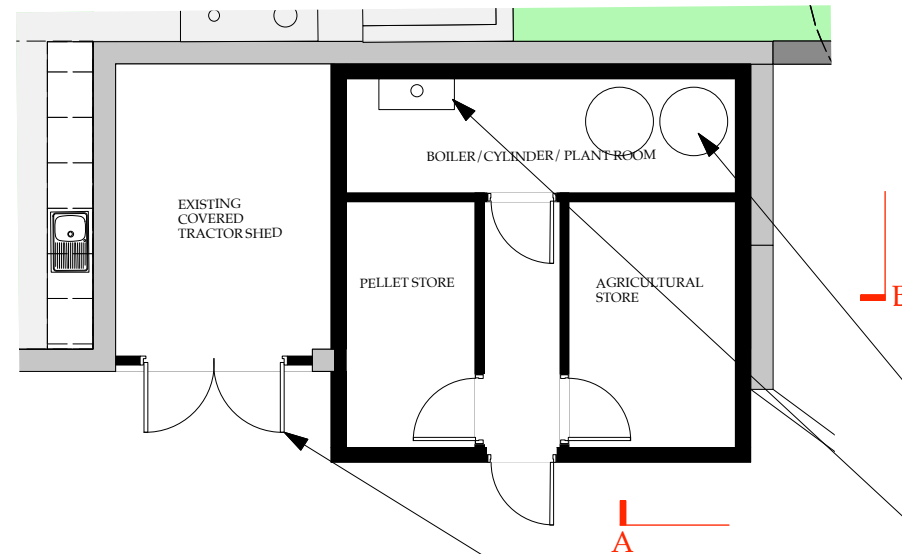


PROPOSED BIOMASS (RENEWABLE ENERGY) BOILER HOUSE & STORE, PLAN 1:100



PROPOSED ELEVATION A 1:100

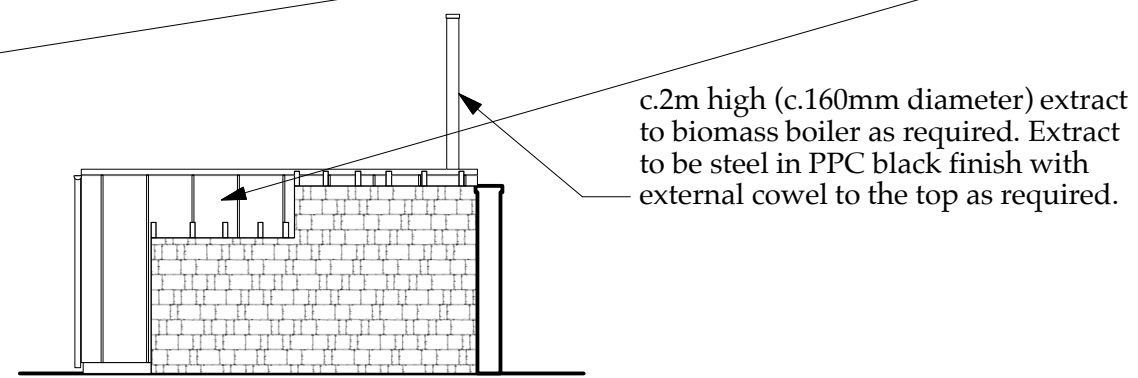

PROPOSED ELEVATION B 1:100

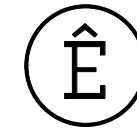


TREVALYN WOOD, ROSSETT - 373

ARCHITECTURAL EMPORIUM Ltd
EMAIL: mail@architectural-emporium.co.uk
WEB: www.architectural-emporium.co.uk
ADDRESS: 13 Hope St, Liverpool, L1 9BQ
PHONE: +44 (0)151 363 0000

0 0.5 1 2.5 5

KEY PLAN

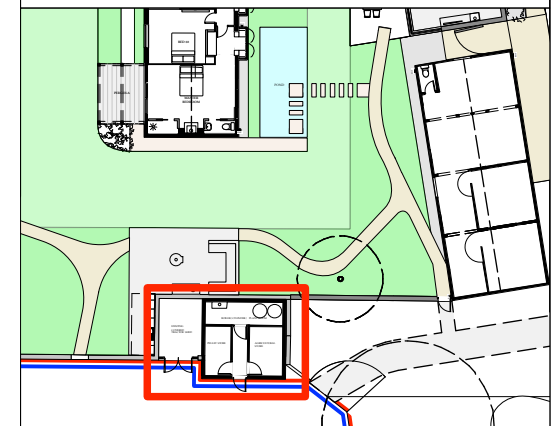

— Biomass storage cylinders.

— Proposed biomass boiler.

— Roof covering to be GRP/Fibreglass or similar in grey finish. Small timber kerb to be dressed in roof covering.

— New Sapele timber double doors to existing tractor shed with copper handles

— Existing stone wall to be retained.

— Copper rainwater goods.

— Cladding to be standing seam copper to match new build extension.

— Sapele timber door with copper handle

— Existing stone retained but decreased in height. Refer to drawing 3.104 for further details

— Base of building below cladding to be in dark grey engineering brick or similar.

— Existing metal roof over tractor store to be retained.

— Cladding to be standing seam copper to match new build extension.

NB: Refer to design and access statement for further information on proposed renewable energies.

Rev A: 14.05.20

Revised planning submission

FOR: PLANNING

CHECKED BY: TW | DRAWN BY: MS

SCALE: 1:100

PAPER SIZE: A3

JOB: TREVALYN WOOD, ROSSETT NO. 373

3.201_Rev_A

FIRST ISSUE: 26.09.19

PROPOSED BIOMASS STORE