



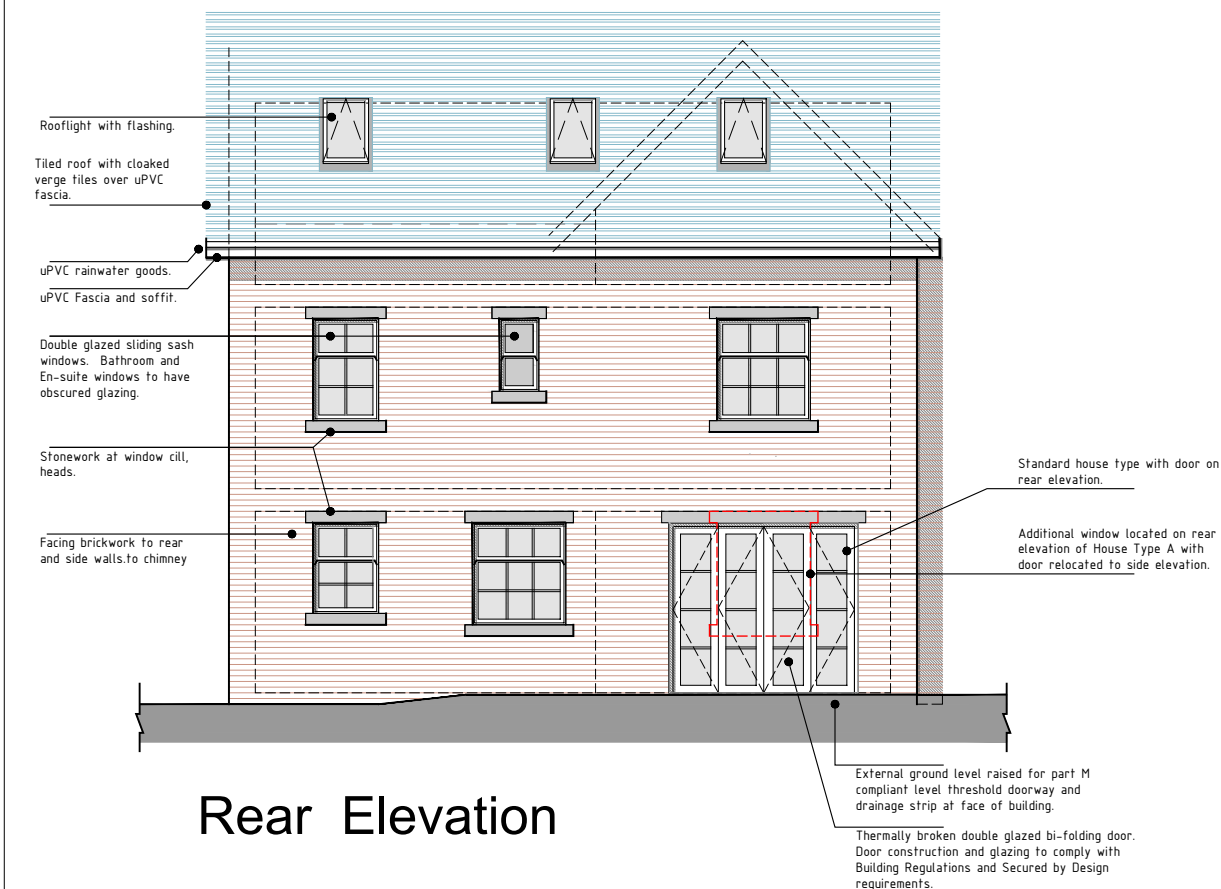

**5 BEDROOM
DETACHED HOUSE
177m² (1905 sq ft)**

scale 1:100 @ A3

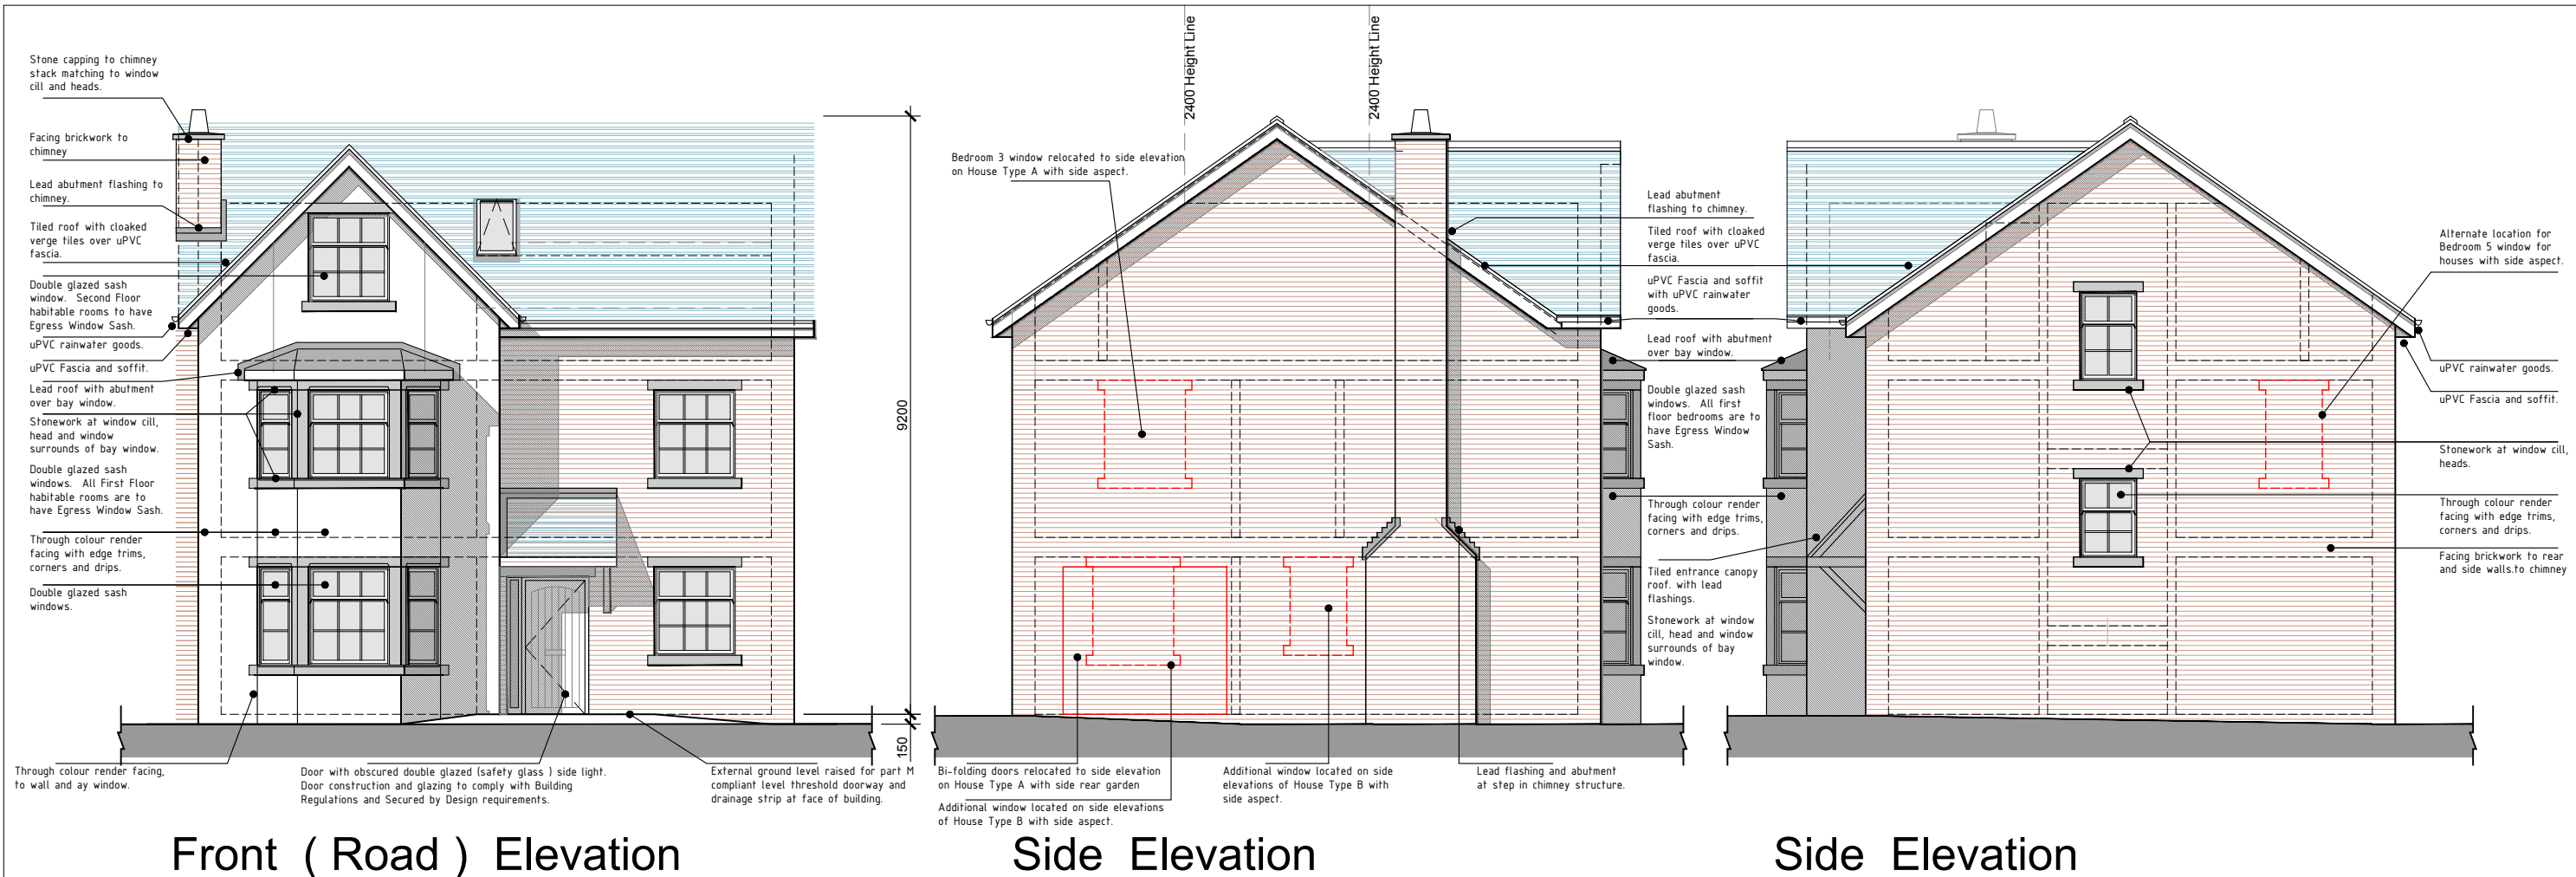

PLANNING DRAWING

owen ellis
Architects

Honeycomb, Edmund Street
Liverpool L3 5NG
TEL: 0151 227 1555
email: info@owenellis.co.uk
web: www.owenellis.co.uk

Housing Development
Land off Hillock Lane, Gresford

GA Plans, Elevations (Drawing 1 of 2)
5 Bedroom Detached House 177 m²

DRAWING NUMBER	REVISION	DATE
4124 / SK 36	-	03.12.2019
		SCALE 1:50 @ A1 (1:100 @ A3)