


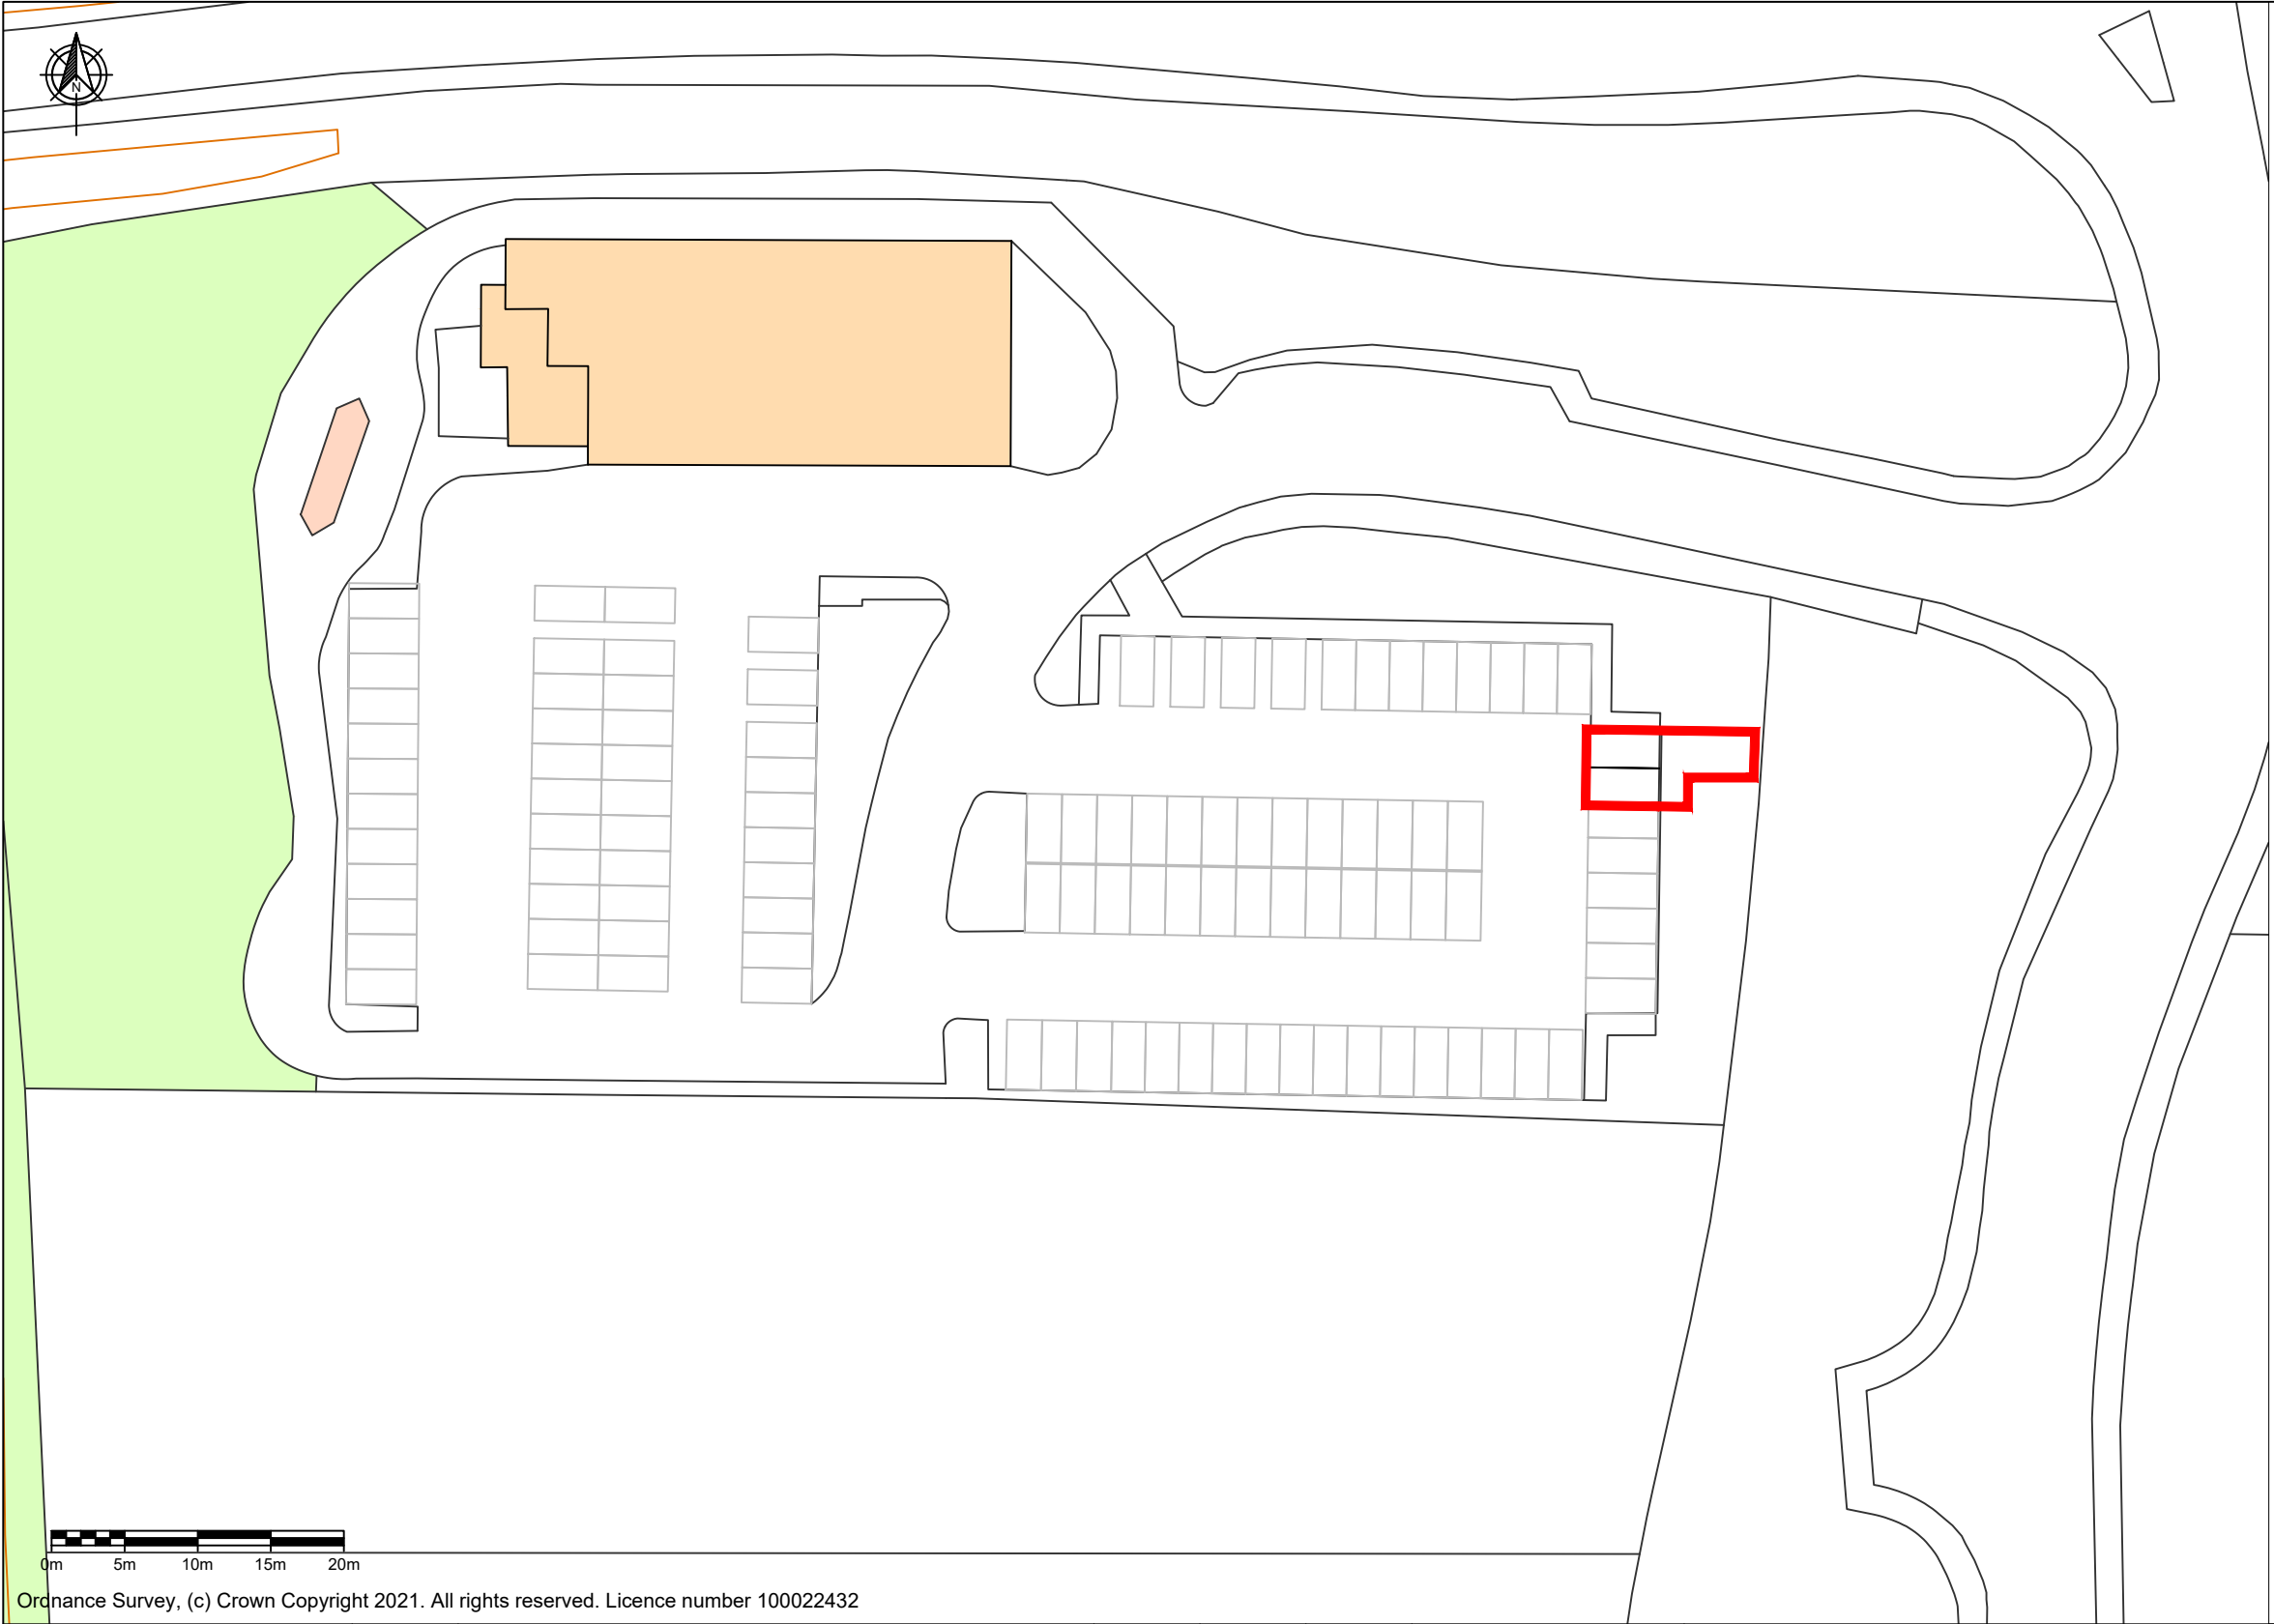

— SITE LOCATION

COMMENTS		REV.	DESCRIPTION	REV. BY	APP.	DATE	ADDRESS	PROJECT NAME	INSTAVOLT InstaVolt Ltd, 6 Cedarwood, Crockford Lane, Chineham Park, Hampshire, RG24 8WD © InstaVolt Ltd. 2020	
		A	Issued for comment	RK	PH	14/01/21	McDonald's, Chirk Retail Park, Chirk Bypass, Wrexham, LL14 5AZ	MCDONALD'S - CHIRK (1023)		
								DRAWING TITLE		
								BLOCK PLAN		
								DRAWING NO.	10388 - 0009_03	REV.
SCALE (@A3) 1:500	DRAWN BY RK									A