

Planting Notes

1.

Tree procurement, planting and management shall be in accordance with BS 8545:2014 Trees: from Nursery to Independence in the landscape Recommendations.
2.

All other plants shall be handled in accordance with 'Plant Handling', the booklet published by the Committee for Plant Supply and Establishment (CPSE). The contractor shall comply with clauses 3 & 4 of the above booklet (obtained from the Horticulture Trades Association, 19 High Street, Theale, Reading, Berks RG7 5H) which refers to the receipt, unloading and temporary storage of plants.
3.

Plants shall be first class examples of their species or variety, free from all pests and diseases, with good fibrous root systems and materially undamaged (refer to relevant sections of BS3936 Parts 1-4 'Specification of Nursery Stock').
4.

All planting is to be in general compliance with BS4428: 1989 'Code of Practice for general landscape operations (excluding hard surfaces).'
5.

Shrub beds to have a min depth of 450mm good quality topsoil, beds should be cultivated prior to planting and be free from weeds or any stones/ rubble material greater than 50mm
6.

Any BR whips and BR stock are to be protected with a spiral bound tree-shrub guard and secured into place with a cane. Ensure that the areas around the base of the shrubs are maintained weed free during the establishment period using a glyphosate based herbicide. BR stock should be notch planted and heeled securely into position.
7.

Heavy standard trees are to be double-staked using short stakes (at 600mm above ground level) and secured with a cross bar and rubber webbing tie and spacer. Standards are to be single-staked and secured with a rubber webbing tie and spacer.
8.

For the ornamental trees: One number 80 litre bag of tree planting compost (non-peat based) is to be incorporated into tree pits. Compost must be mixed thoroughly with topsoil. Trees shall be planted in tree pits of the following minimum sizes (or large enough to comfortably accommodate the root ball, whichever is the largest):
- Heavy standard and Multi-stem 1000x1000x750mm deep
9.

All areas of ornamental planting are to be mulched to a depth of 50mm with medium grade tree bark.
10.

The grassed areas will be seeded with a low growing species rich grass mix (unless otherwise advised by the client).
11.

Water all plants and trees on the same day of planting and there after as necessary (min once a week in periods of drought) to ensure the establishment of the plants during the 12months defects period.
12.

The contractor must ascertain for himself/herself the exact location of underground services and maintenance points.

Species	Spec	Height (cm)	Density	Number	
Calamagrostis karl foerster	Full Pot :10L	-	Individual	5	
Euonymus fortunei 'Emerald 'n' Gold'	Bushy :4 brks :C :3L	30-40cm	5/m2	5	
Hebe 'Green Globe'	Bushy :5 brks :C :3L	30-40cm	5/m2	7	
Hebe 'Mrs Winder'	Bushy :5 brks :C :3L	30-40cm	5/m2	8	
Pieris 'Forest Flame'	Bushy :3 brks :C :3L	20-30cm	5/m2	7	
Spirea japonica 'Goldflame'	Bushy :5 brks :C :3L	20-30cm	5/m2	8	
Viburnum davidii	Bushy :4 brks :C :3L	30-40cm	5/m2	8	
NATIVE SHRUB MIX					
Species	Size	Height (cm)	Mix %	Spacing	Number
Cornus sanguinea	BR	60-80cm	20	1m Ctr	5
Corylus avellana	BR	60-80cm	35	1m Ctr	8
Ilex aquifolium	2L	30-40cm	10	1m Ctr	2
Rosa canina	BR	60-80cm	15	1m Ctr	3
Virburnum opulis	BR	60-80cm	20	1m Ctr	5
			100		
HEDGES					
Species	Size	Height (cm)	Density	Number	
Prunus lusitanica	10L	100-120	2.5lin.m	46	
TREES					
Species	Size	Height (cm)	Girth (cm)	Type	Number
Betula pendula	RB	350-425	12-14cm	Heavy Standard	4
Please do not substitute any of the plants listed above for smaller specimens or other species unless agreed with the client or landscape architect.					

KEY
SOFTWAREKS - Planting

- 


Proposed native tree planting as 12-14cm girth Heavy Standards
- 

Proposed 1.2m Evergreen Hedge planted as 10L containerised stock at 2.5 per lin.m.
- 

Proposed native shrub mix planted as 60-80cm BR stock
- 

Grass to be mainted short

PENTRE FELIN

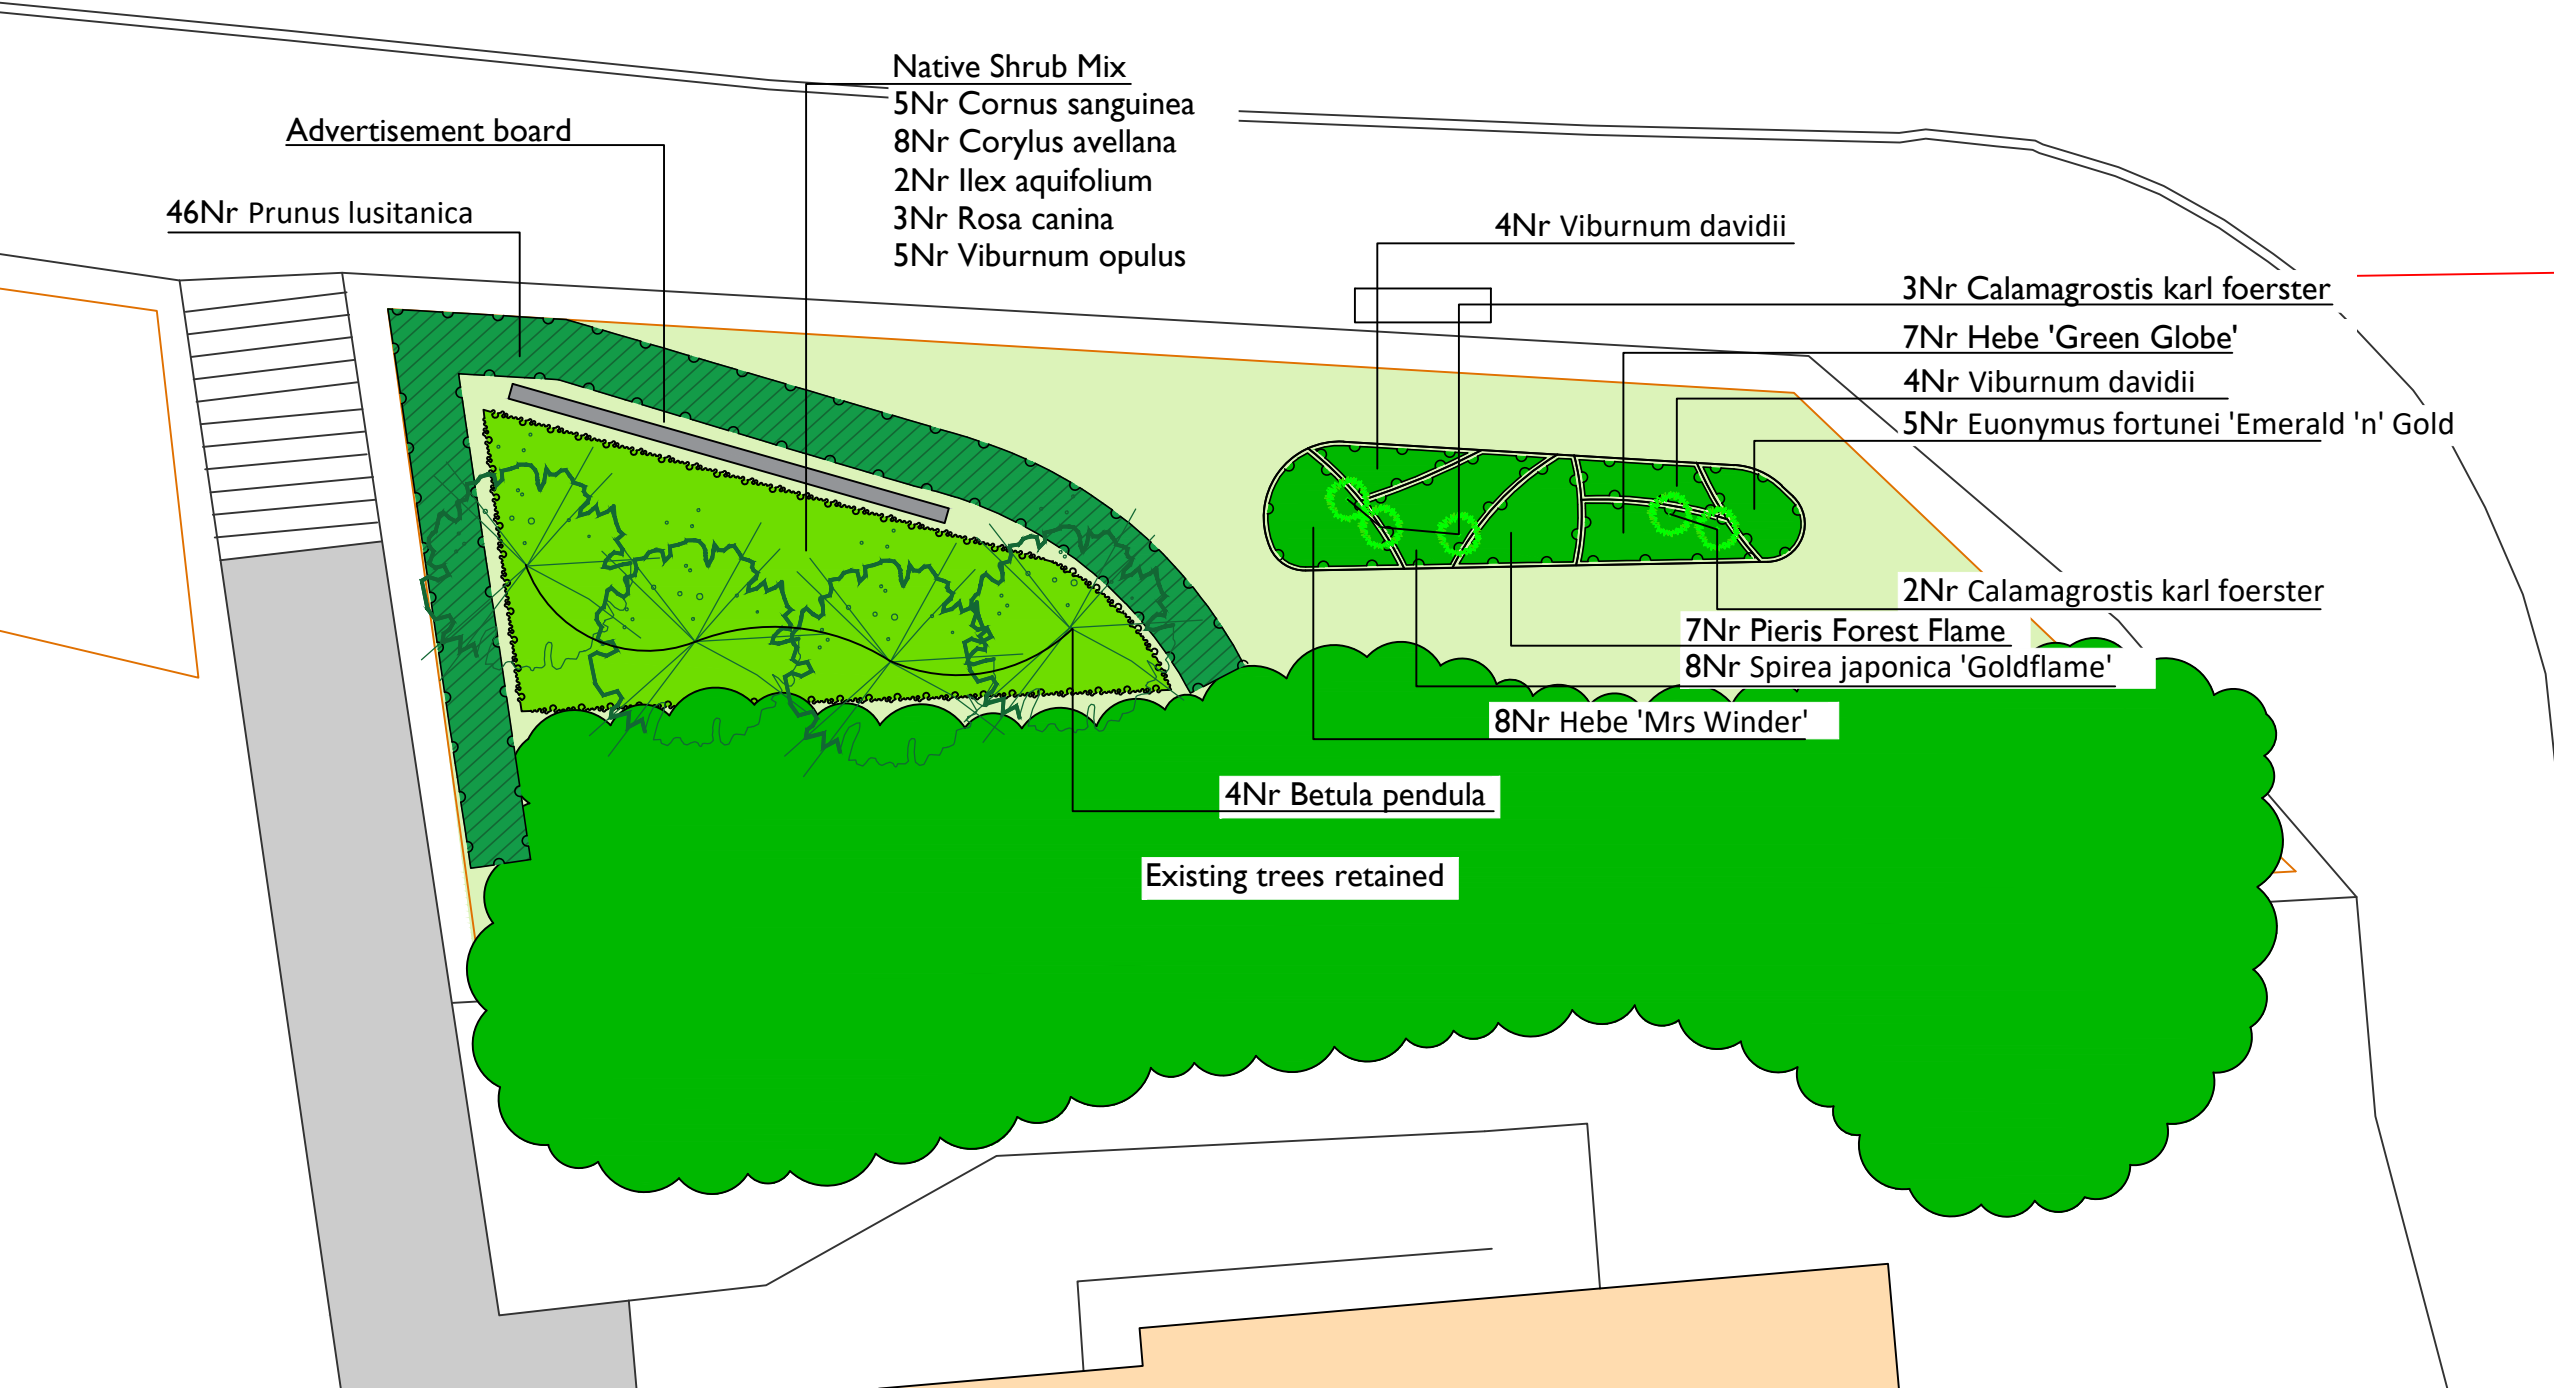

DEP LANDSCAPE ARCHITECTURE LTD
2 COMMERCIAL STREET
MANCHESTER, M15 4RQ
T: 0161 2419878
E: info@dep.co.uk
W: www.dep.co.uk

Client
Vivid Outdoor Media Ltd

Project
Lea Road, Wrexham

Description
Proposed Signage Landscape Layout

Status
Planning

Scale	1:100@A3	Drawn	AH
Job number	4658	Drawing number	04
Date	09.11.20	Revision	-

Copyright DEP Landscape Architecture Ltd

All levels and dimensions to be checked on site by contractor prior to commencement. Any variations to be reported to the client. This drawing is to be read in conjunction with all others relating to the project and all information derived accordingly; any anomalies to be reported to the client. Do not scale from this drawing. Use figured dimensions only. Work shown on this drawings to be carried out in accordance with current British Standards and Codes of Practice.

© Copyright to DEP Landscape Architecture Limited. The information shown on this drawing shall not be reproduced or copied in any form without prior written consent from DEP Landscape Architecture Limited.