
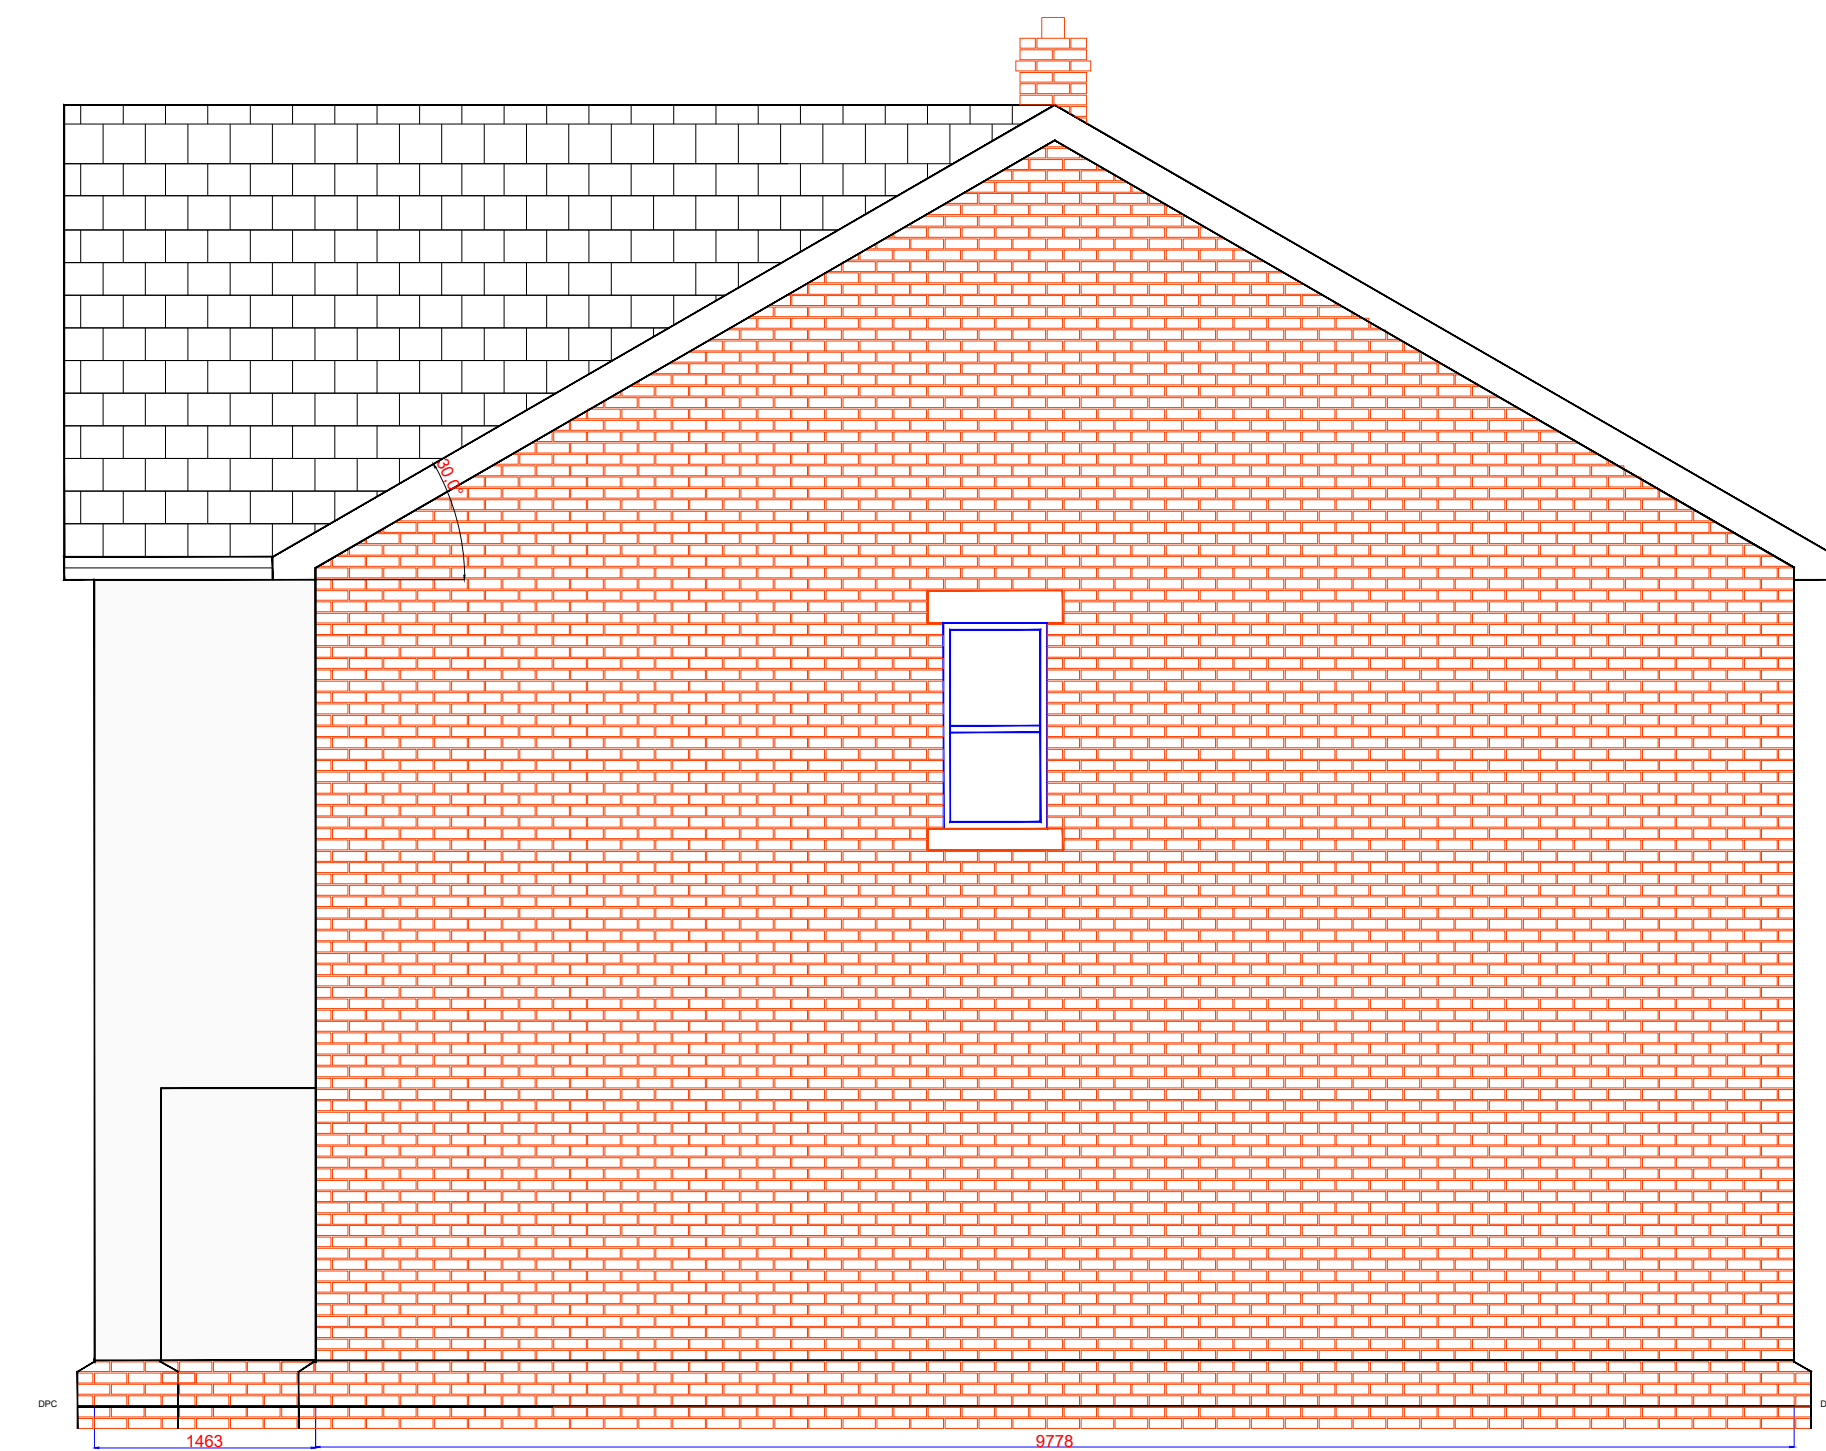
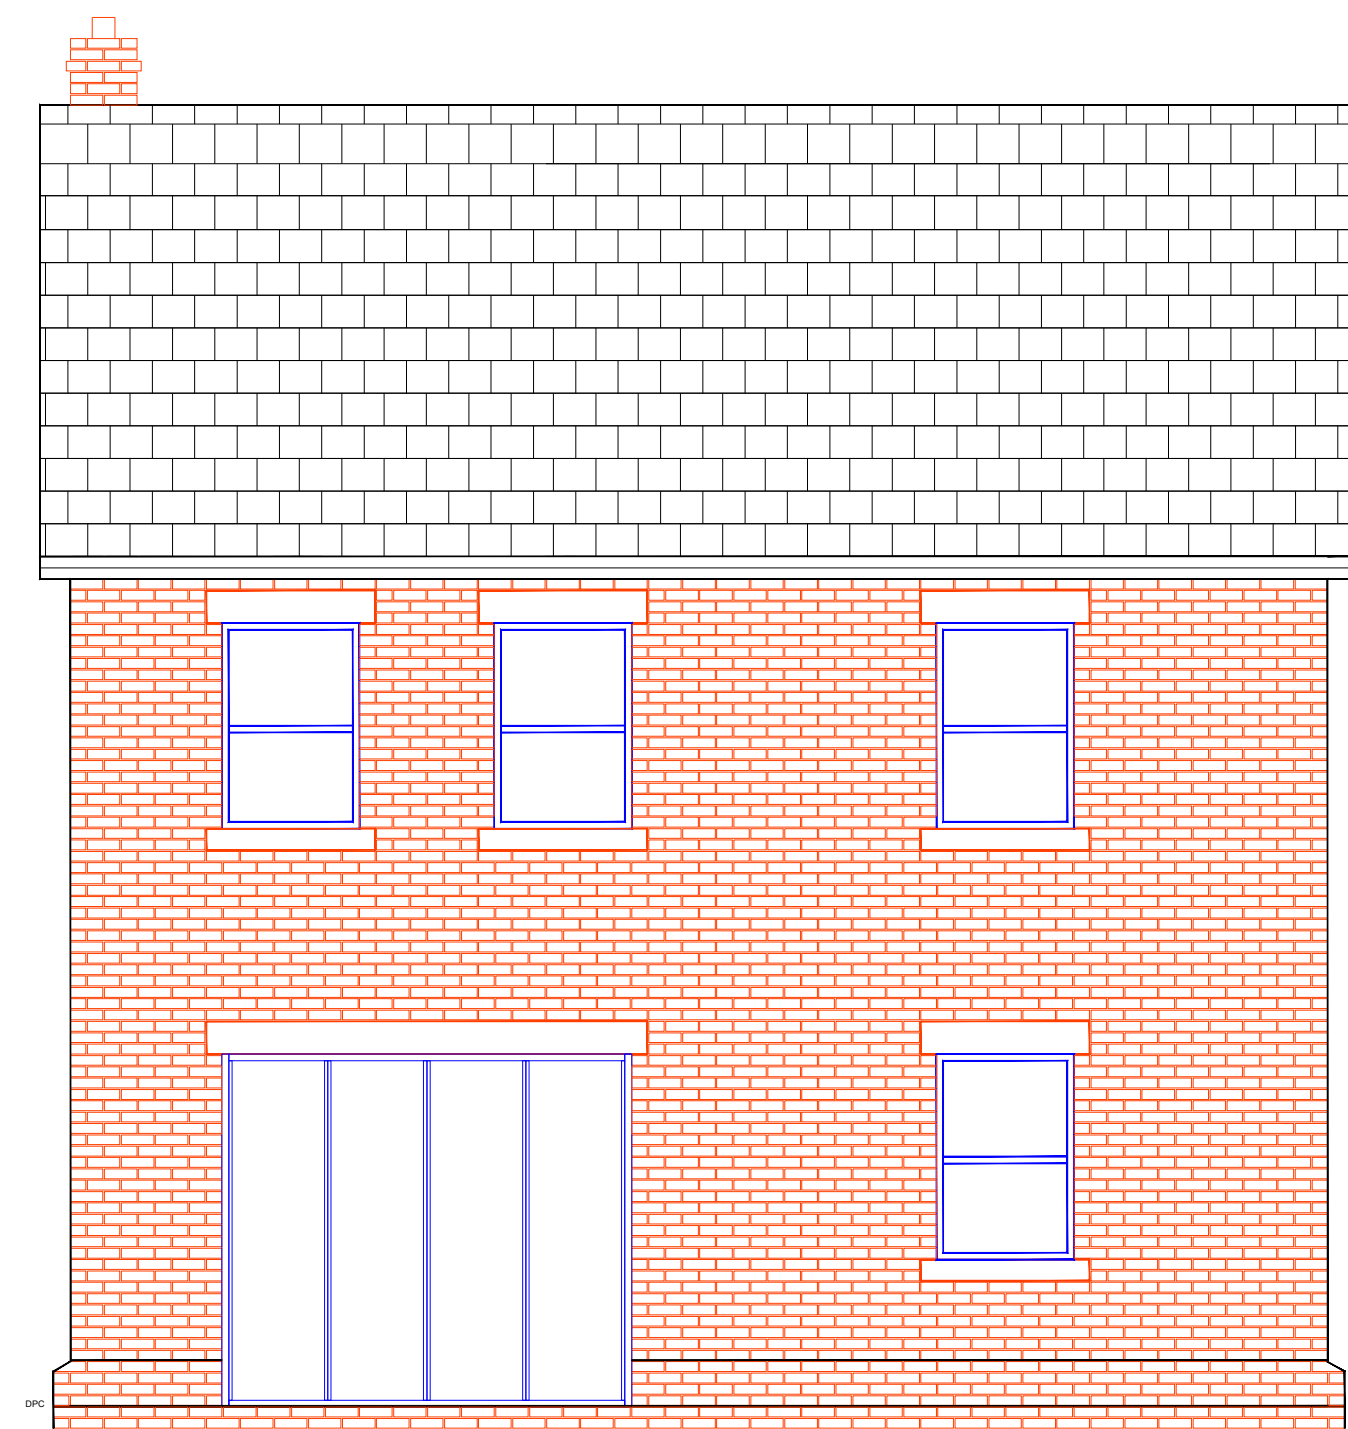


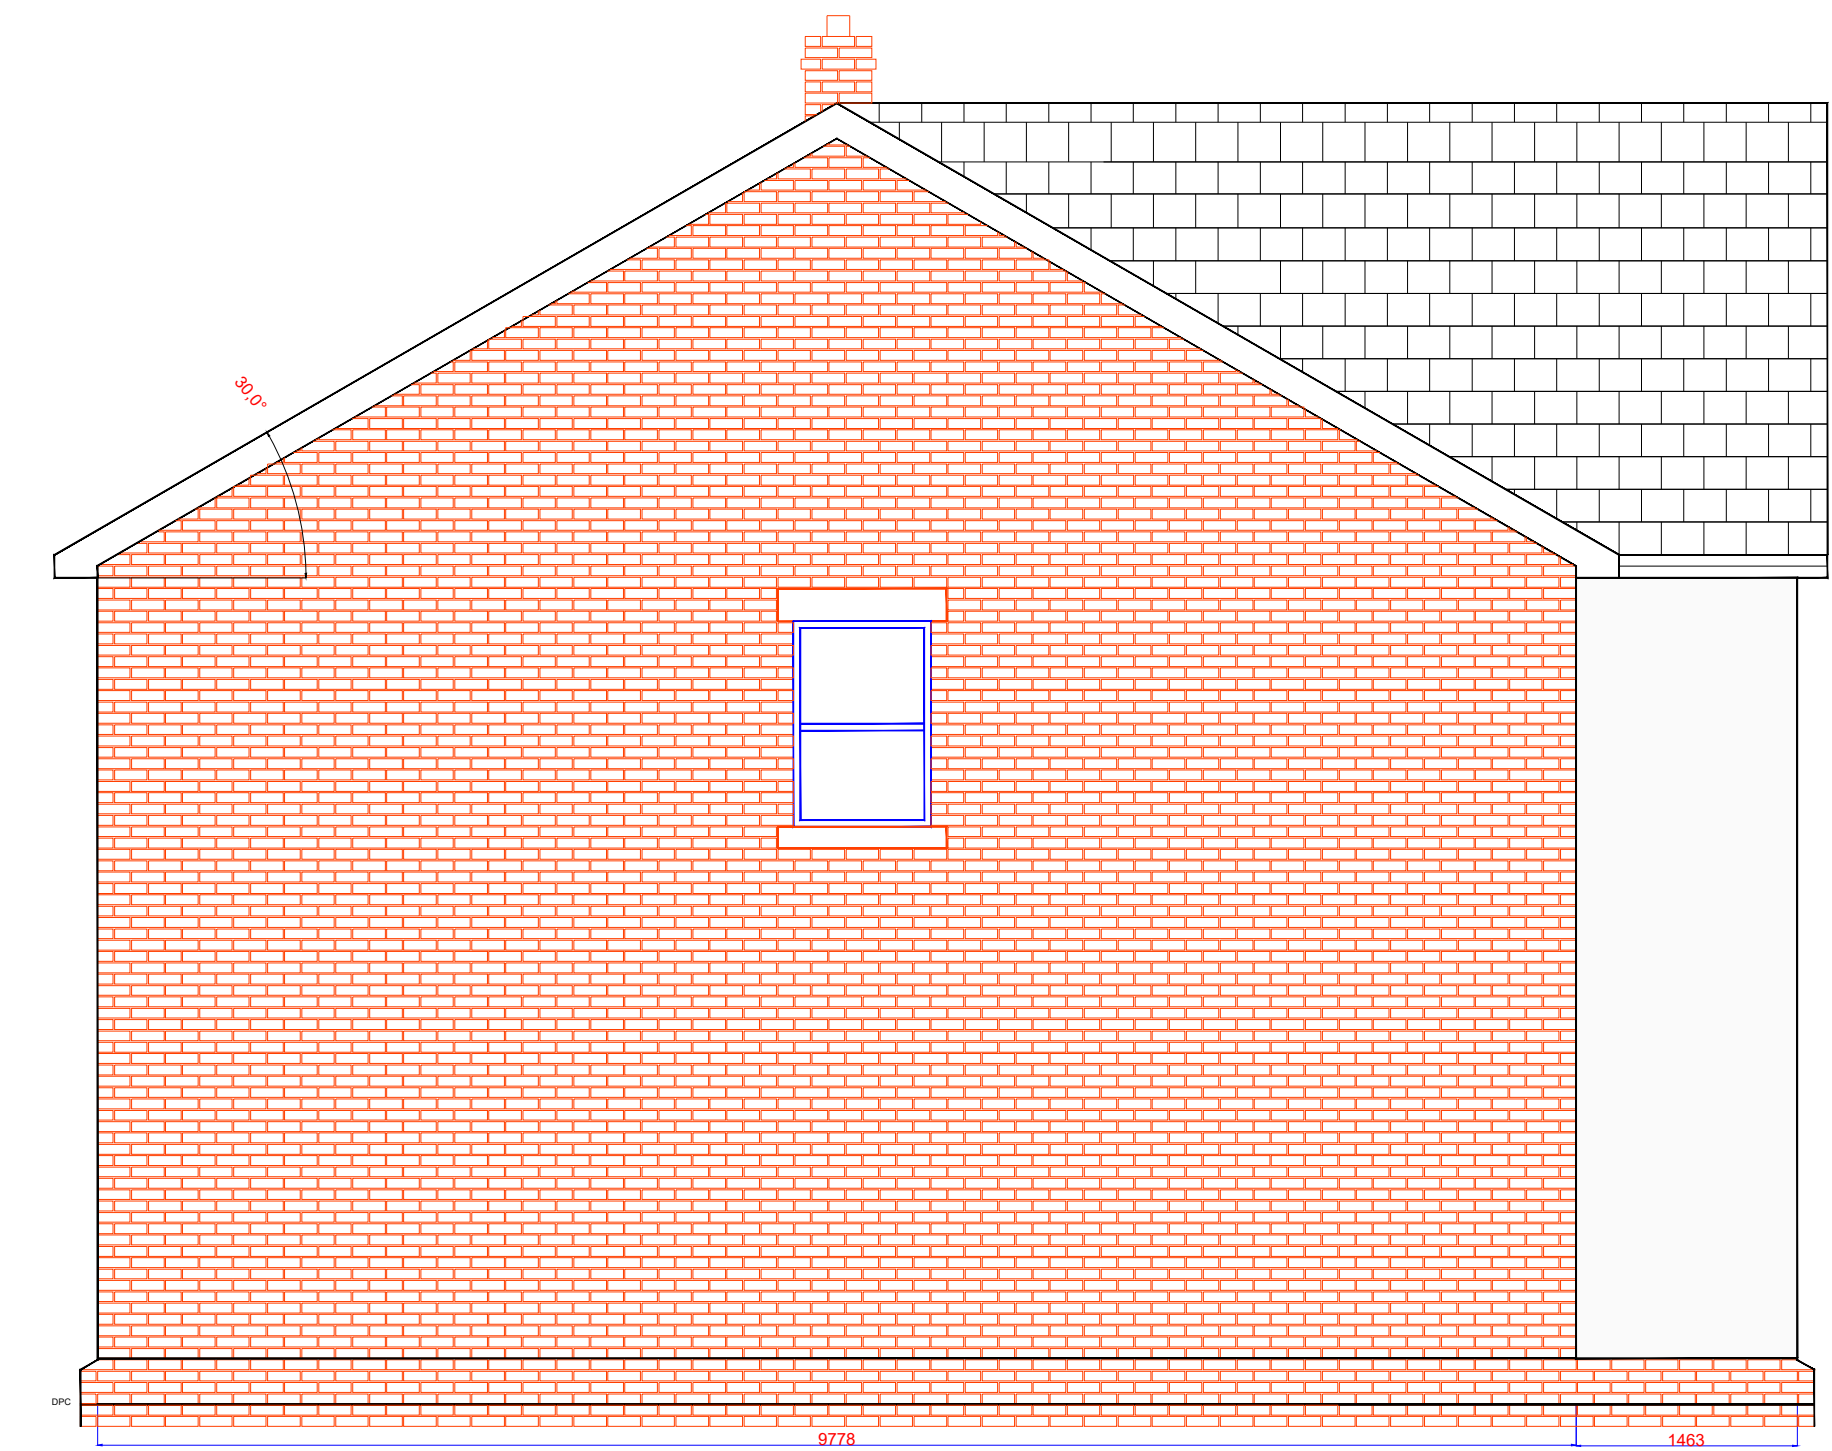

REV E	21/11/20	UPDATED IN LINE WITH COMMENTS	
STATUS			
CLIENT			
MR R J ELLIS			
PROJECT			
LAND TO THE REAR OF RYECROFT RESIDENTIAL CARE HOME , PERCY ROAD LL73EF			
DRAWING TITLE			
PROPOSED ELEVATIONS			
DRAWN	JPE	DATE	05/05/2020
SCALE	1:50	DRAWING N°	REV N° E