



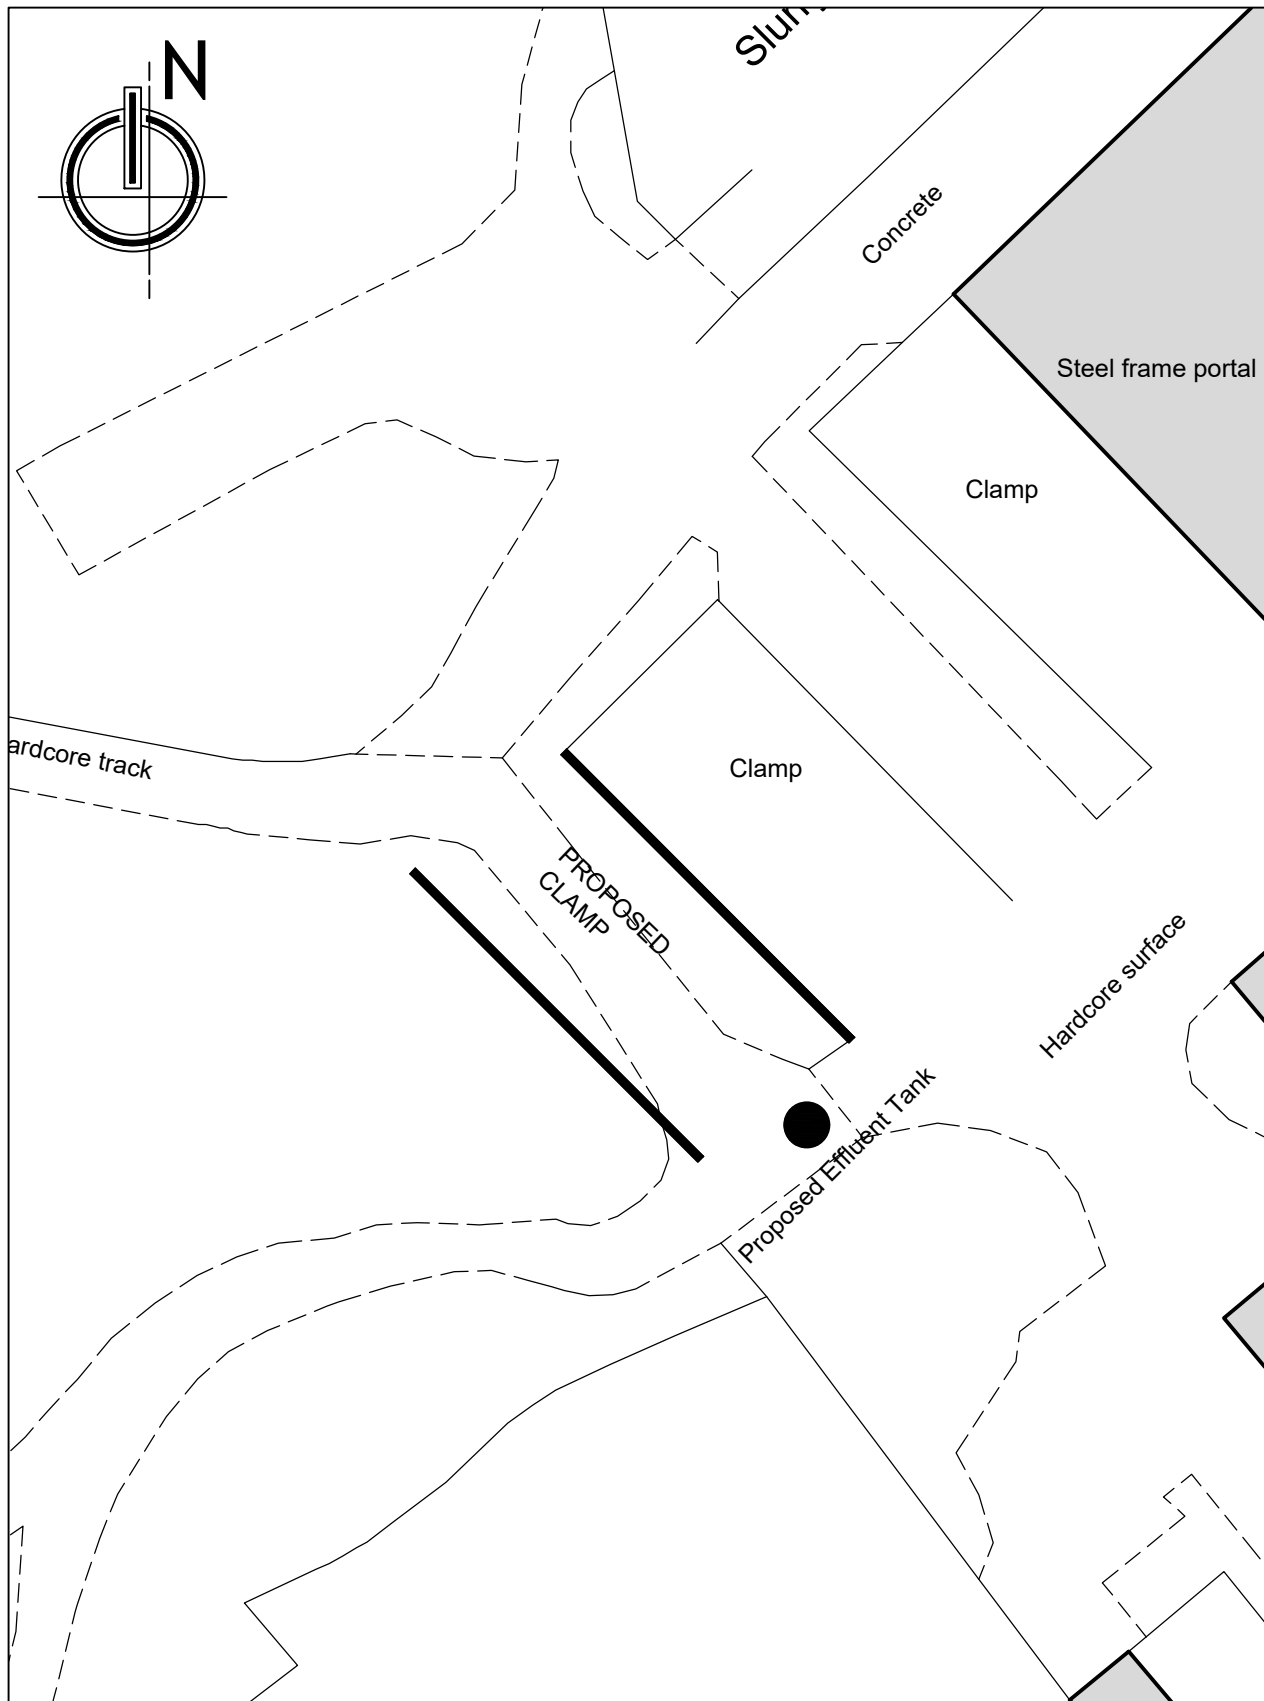

BLOCK PLAN
1:500

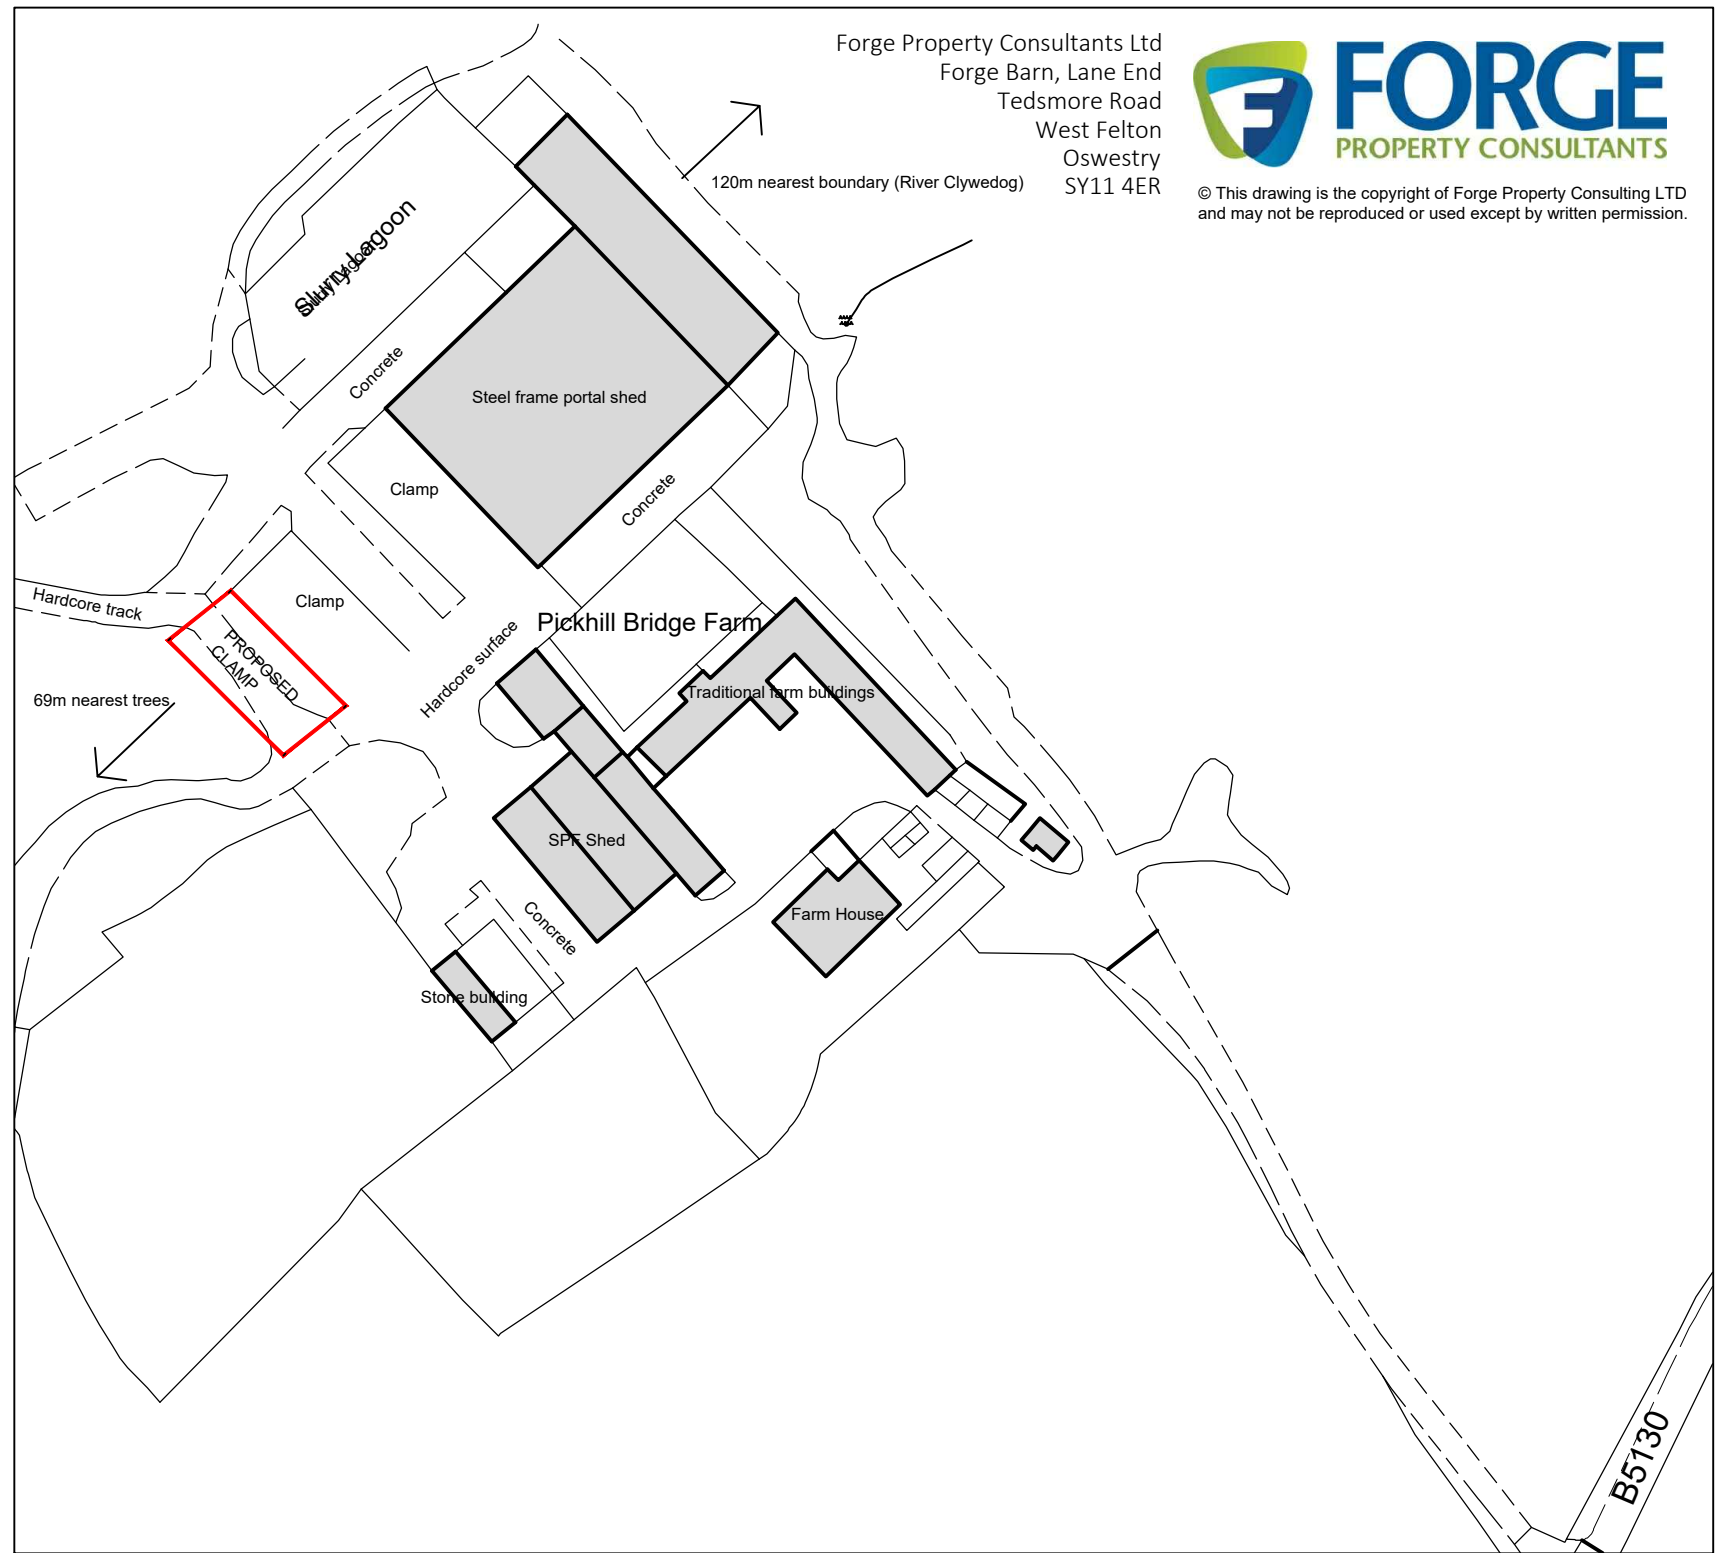

LOCATION PLAN
1:1250

Forge Property Consultants Ltd
Forge Barn, Lane End
Tedsmore Road
West Felton
Oswestry
SY11 4ER



© This drawing is the copyright of Forge Property Consulting LTD and may not be reproduced or used except by written permission.

CLIENT - Pickhill Farm
JOB - Proposed Clamps
Pickhill Bridge Farm,
Cross Lanes,
Wrexham, LL13 0UH

DRAWING - Location and Block plan
SCALE - See drawing
DATE - July 2020