





EXISTING REAR (WEST FACING) ELEVATION 1:50

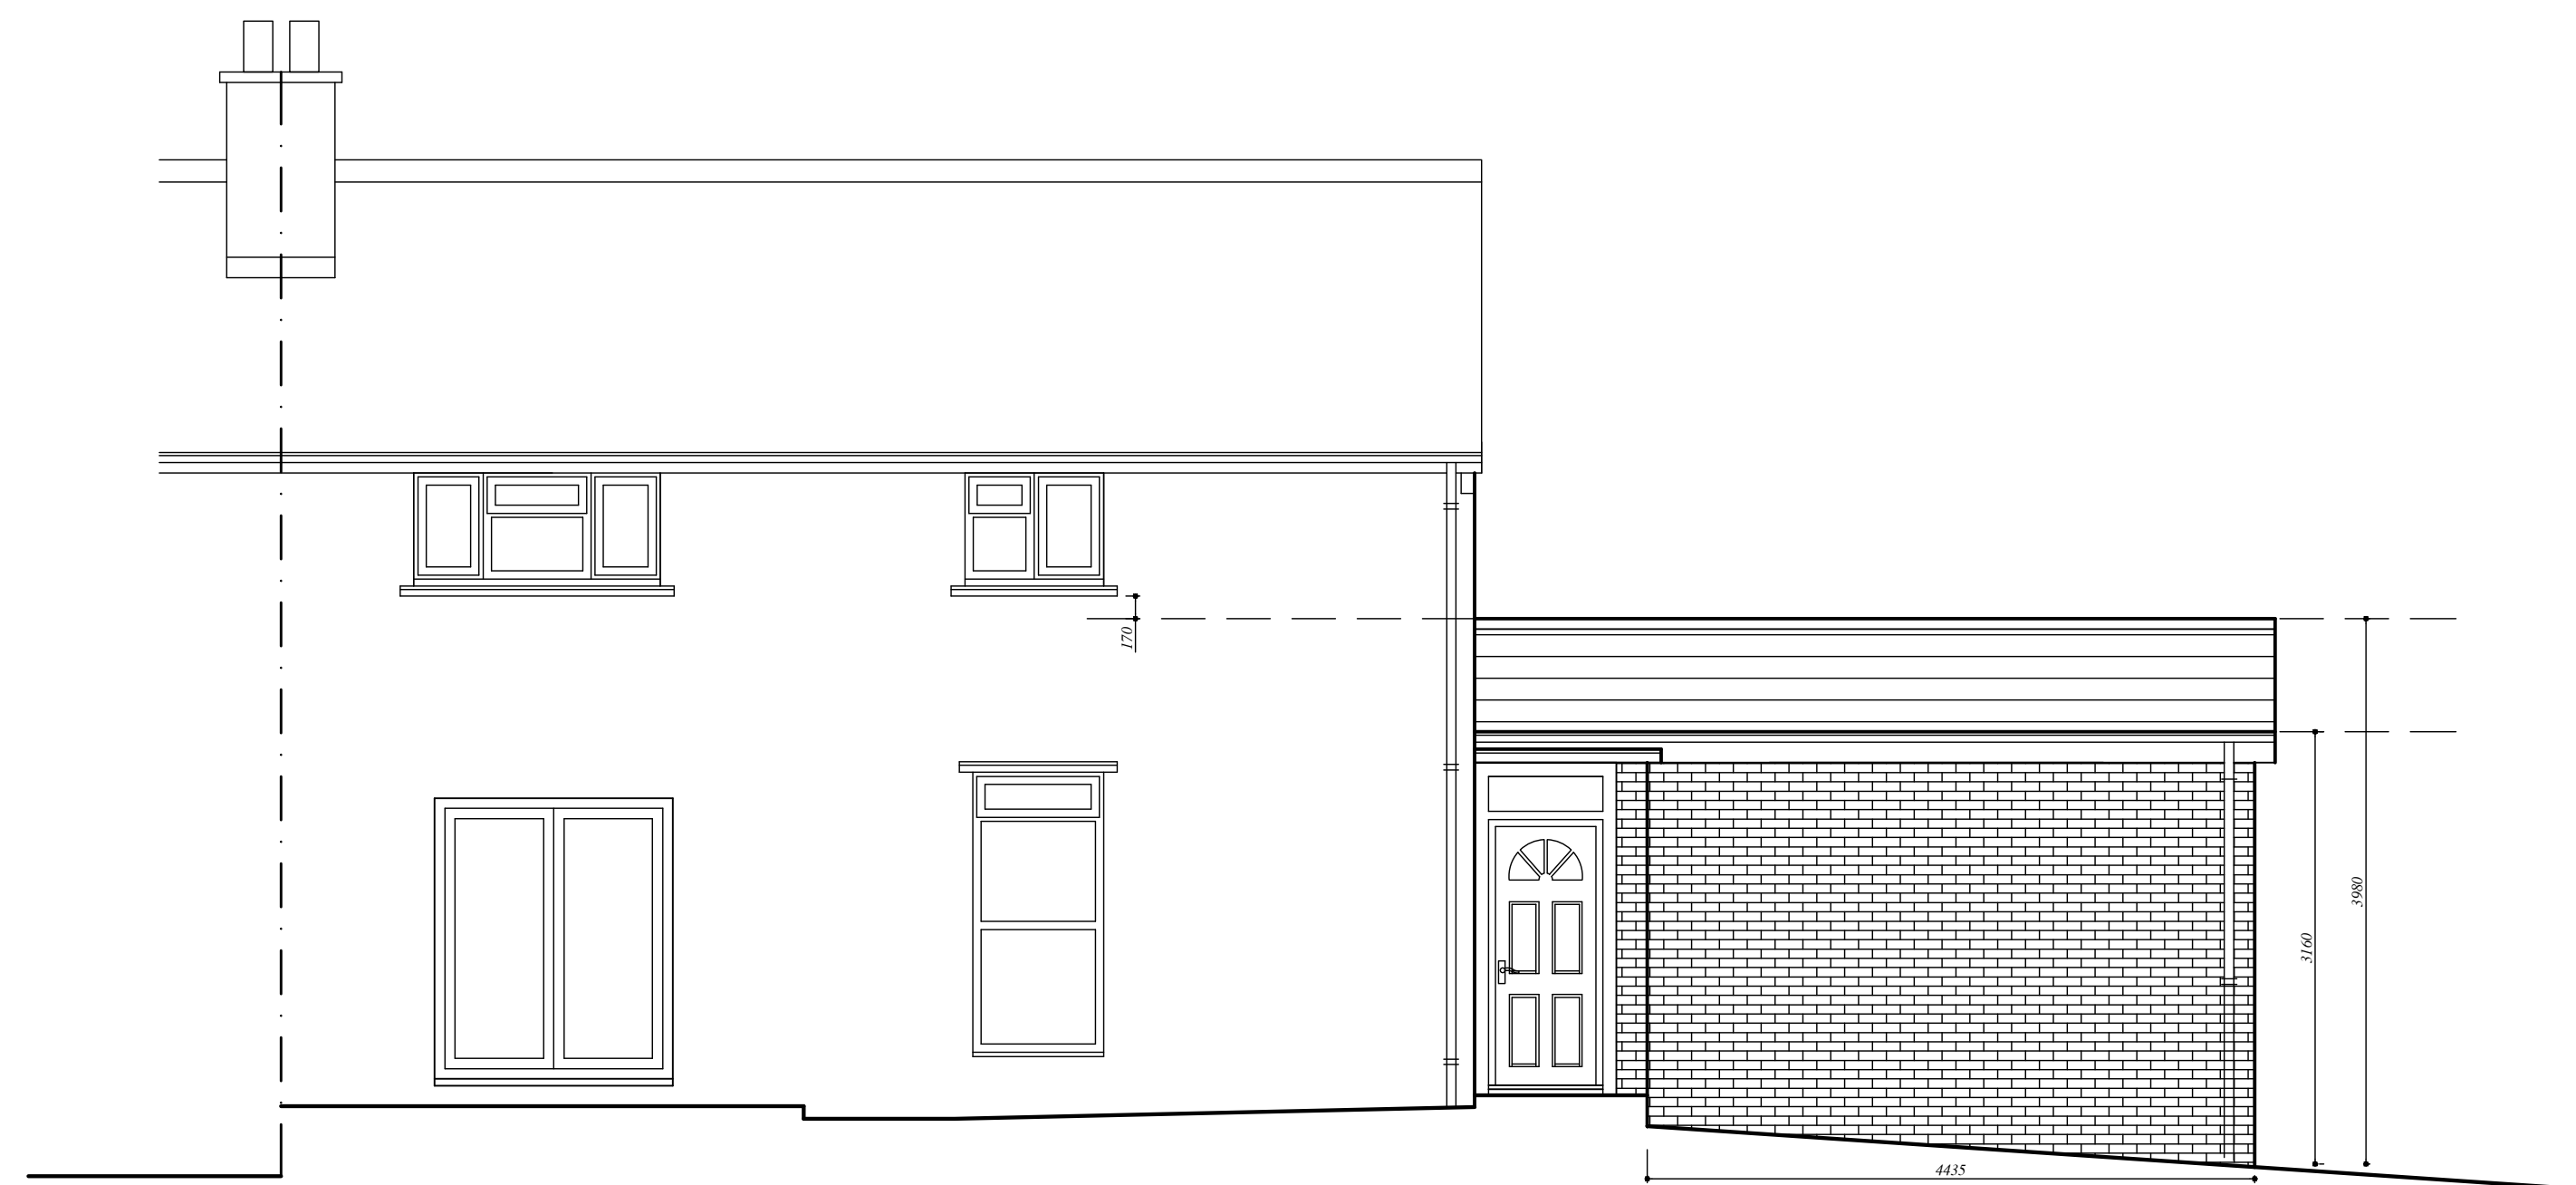

PROPOSED REAR (WEST FACING) ELEVATION 1:50
- OPTION B - Low Pitched Roof

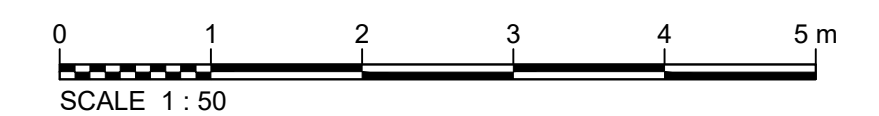

1. GENERAL NOTE
These drawings are have been produced for the purpose of obtaining Planning Permission and/or Building Regulations approval; Not for construction.
CFI Design endeavour to produce drawings that are accurate and precise however dimensions should not be scaled from these drawings.



Project	1 Rosewood Avenue, Wrexham LL13 9HE.		
Drawing	Single Storey Garage Extension Existing & Proposed Elevations 2B		
Scale	1:50	Drawing Number	☐
Drawn	F.B	CFI2018_PL06	
Date	01/2021		
Status	Planning		