



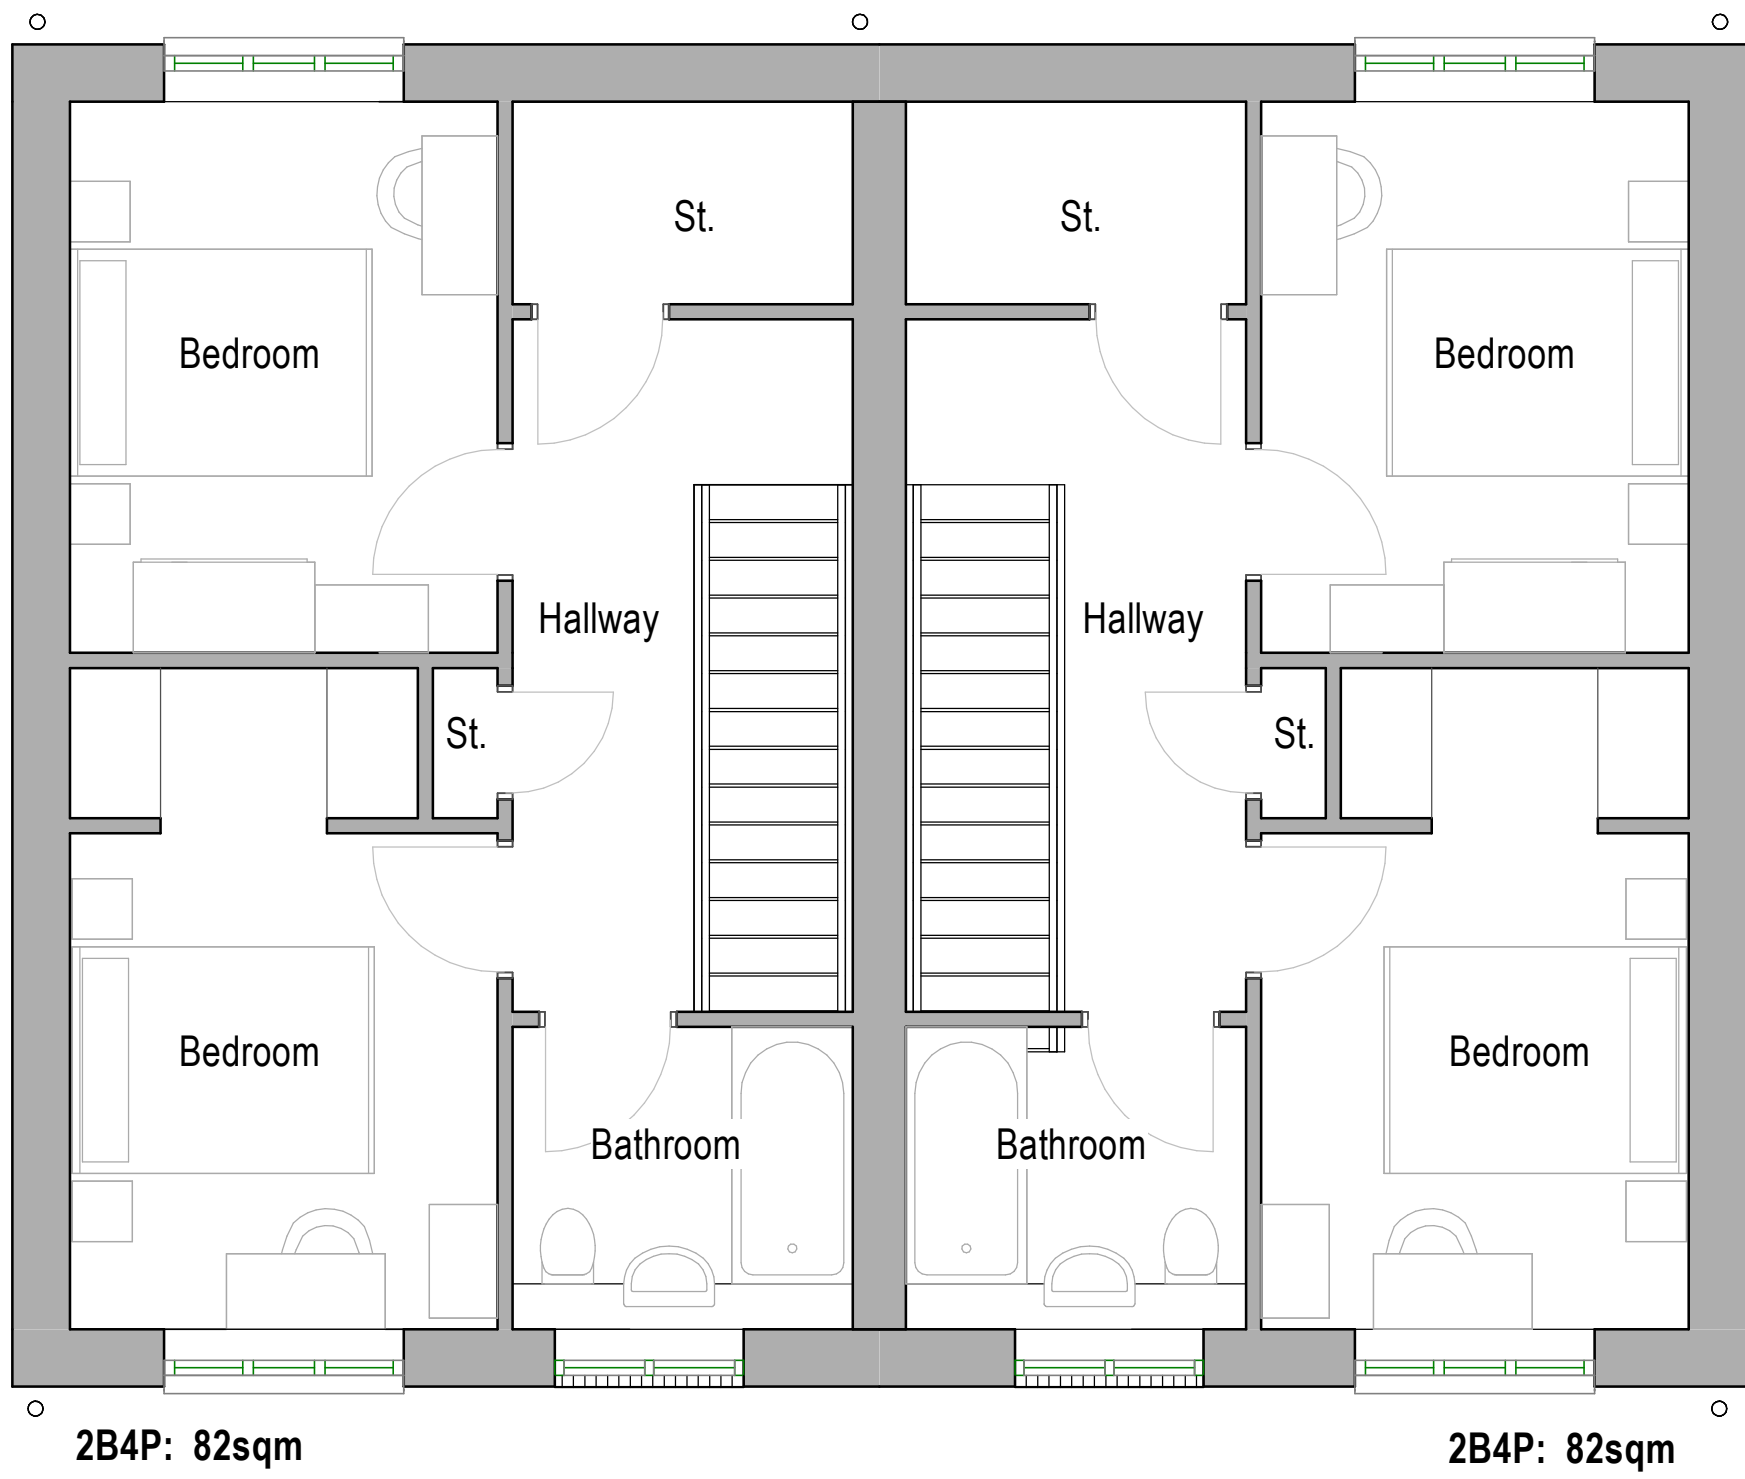

House Type 01 - First Floor Plan

1 : 50

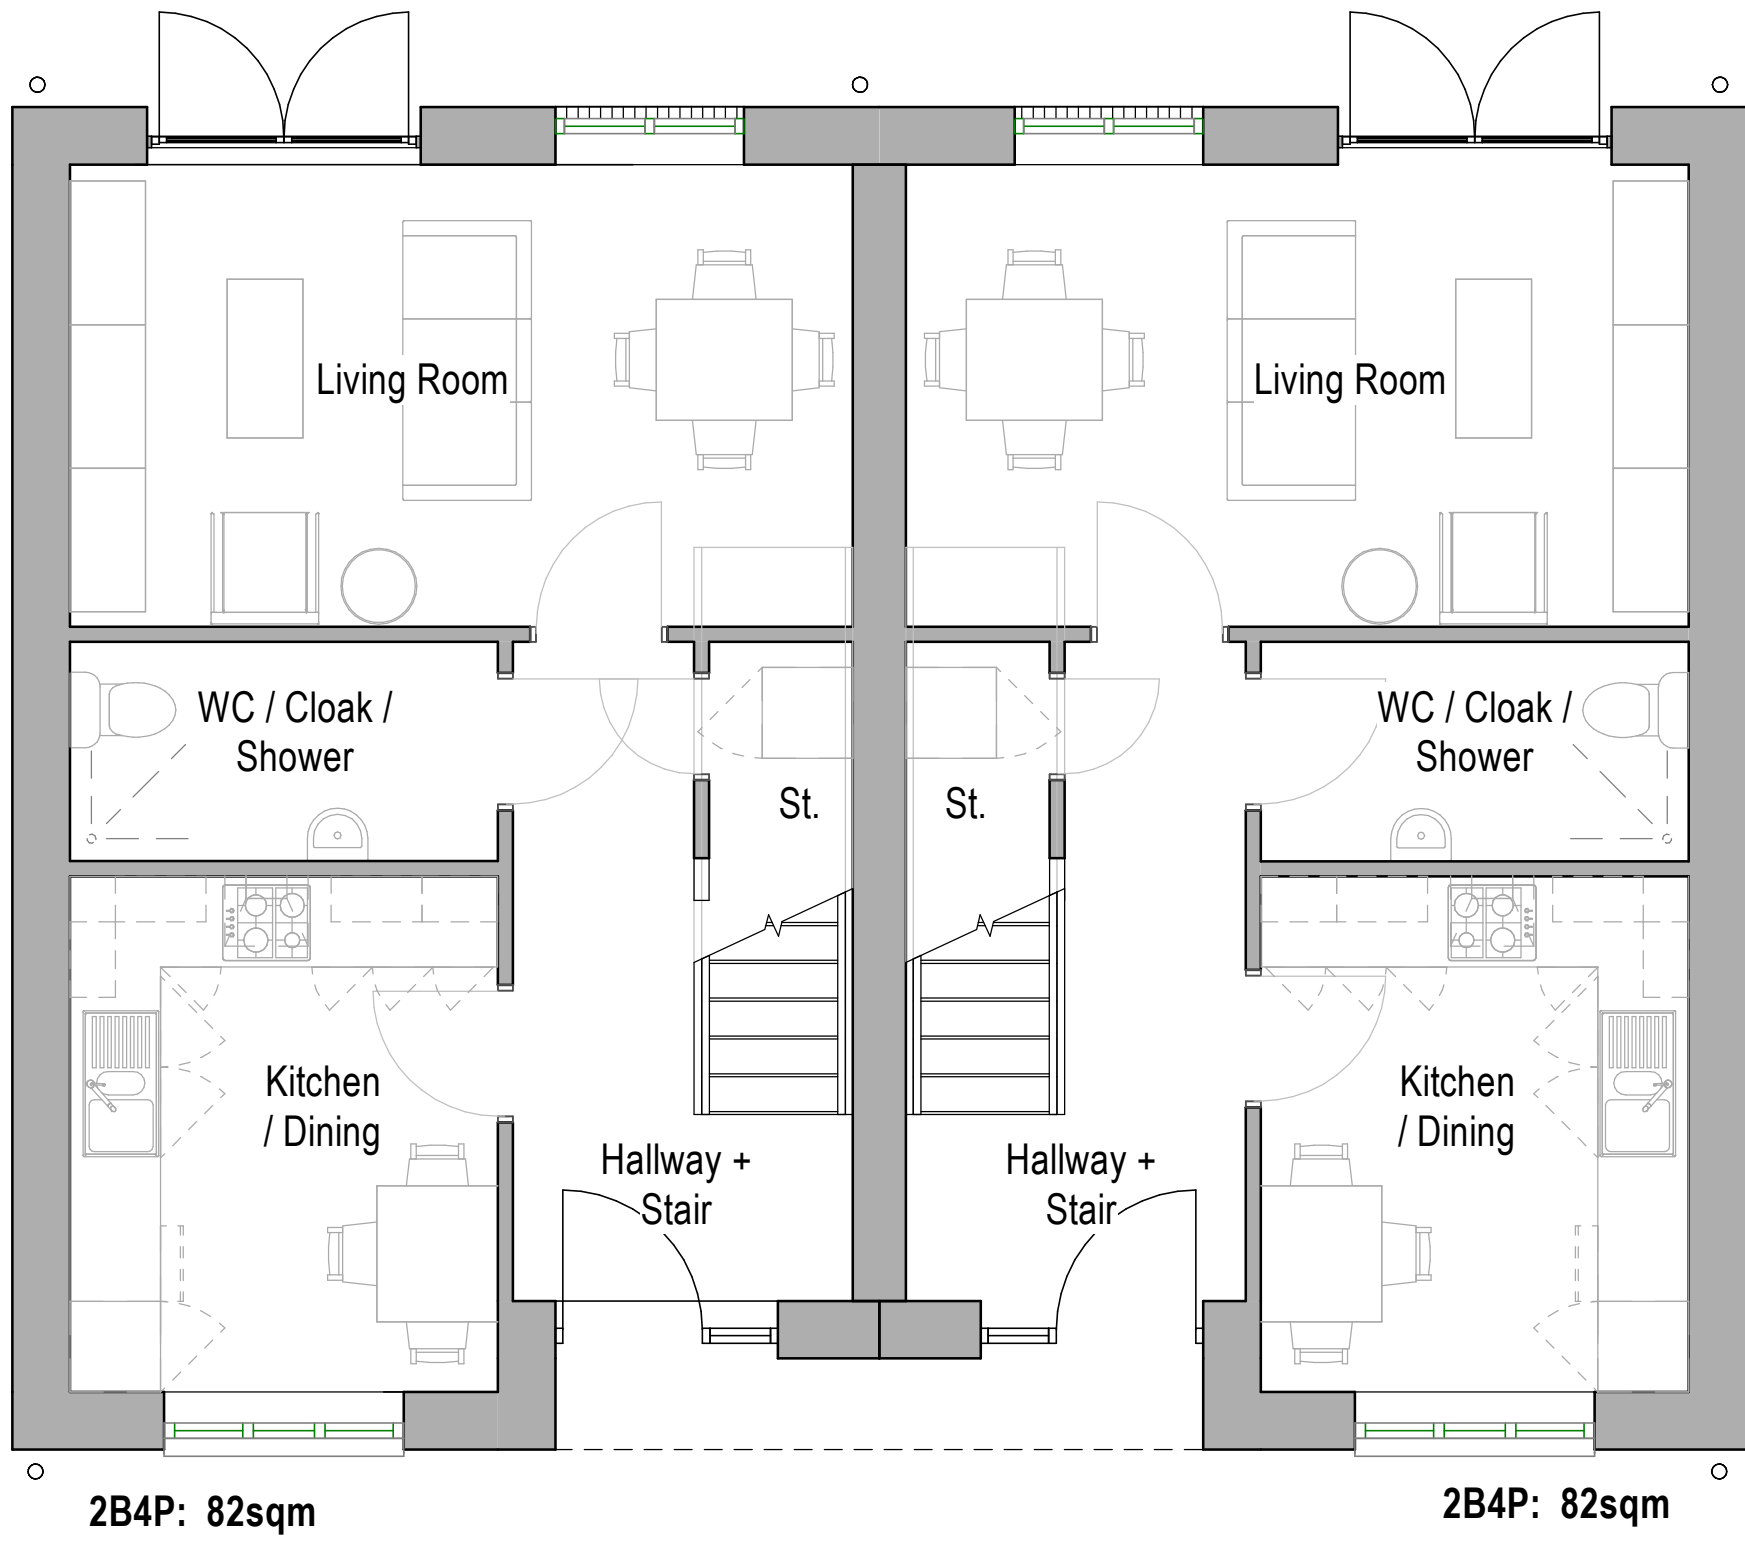

House Type 01 - Ground Floor Plan

1 : 50

Notes
The Contractor is to check all dimensions and conditions on site before commencing. Do not scale from this drawing.
This drawing remains the copyright of POZZONI Architecture Ltd.

Scale Bars		TO BE USED ONLY AS GUIDANCE			
1:5	mm	0	50	150	250
1:10	mm	0	100	300	500
1:20	mm	0	200	600	1000
1:50	mm	0	500	1500	2500

P1	Shower added to downstairs WC/Cloak Room inline with Building Regulations M4(2). Apartments increased to 82m²		27/10/20
Rev	Description	By	Date
Client	PDW		
Job	Aloneitha Rd		
Drawing	House Type 01 - Block A & B - Floor Plans		
Rev	5524_SK2000	Rev	P1
Date	SK2000		
Date	03/07/20	Scale	1 : 50
Drawn	JG	Approved	@ A1
Design	Planning	Tender	Construction
Design	Contract	As Built	

pozzoni

10-12 Emerald Street
London
WC1N 3QA

Woodville House
2 Woodville Road
Altrincham
WA14 2FH

+44 20 7078 0079
architects@pozzoni.co.uk

+44 161 928 7848
www.pozzoni.co.uk