
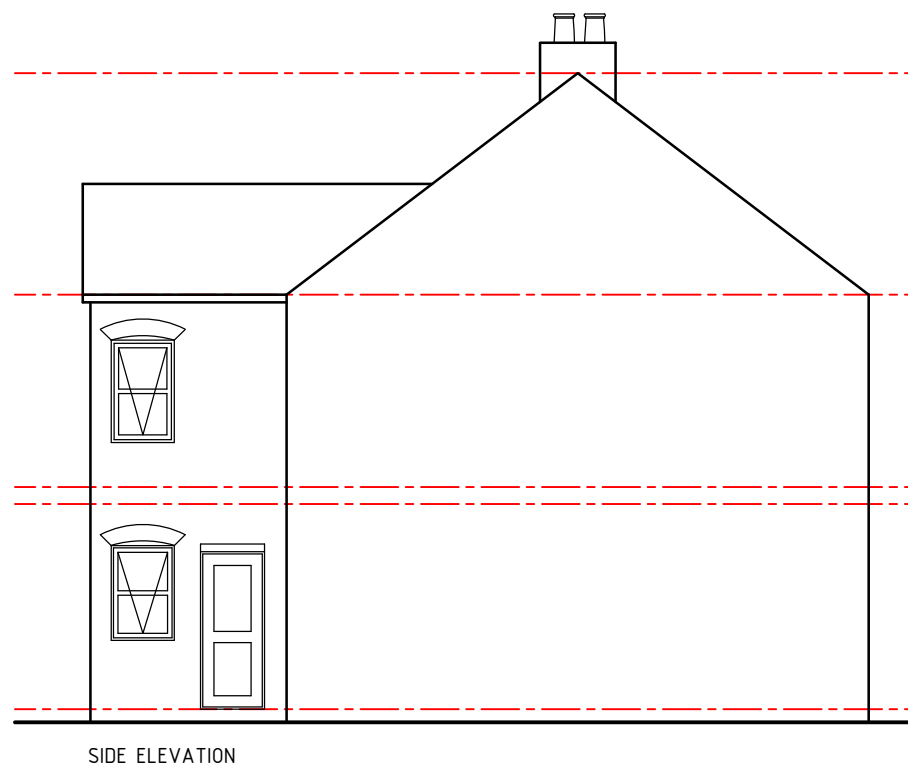
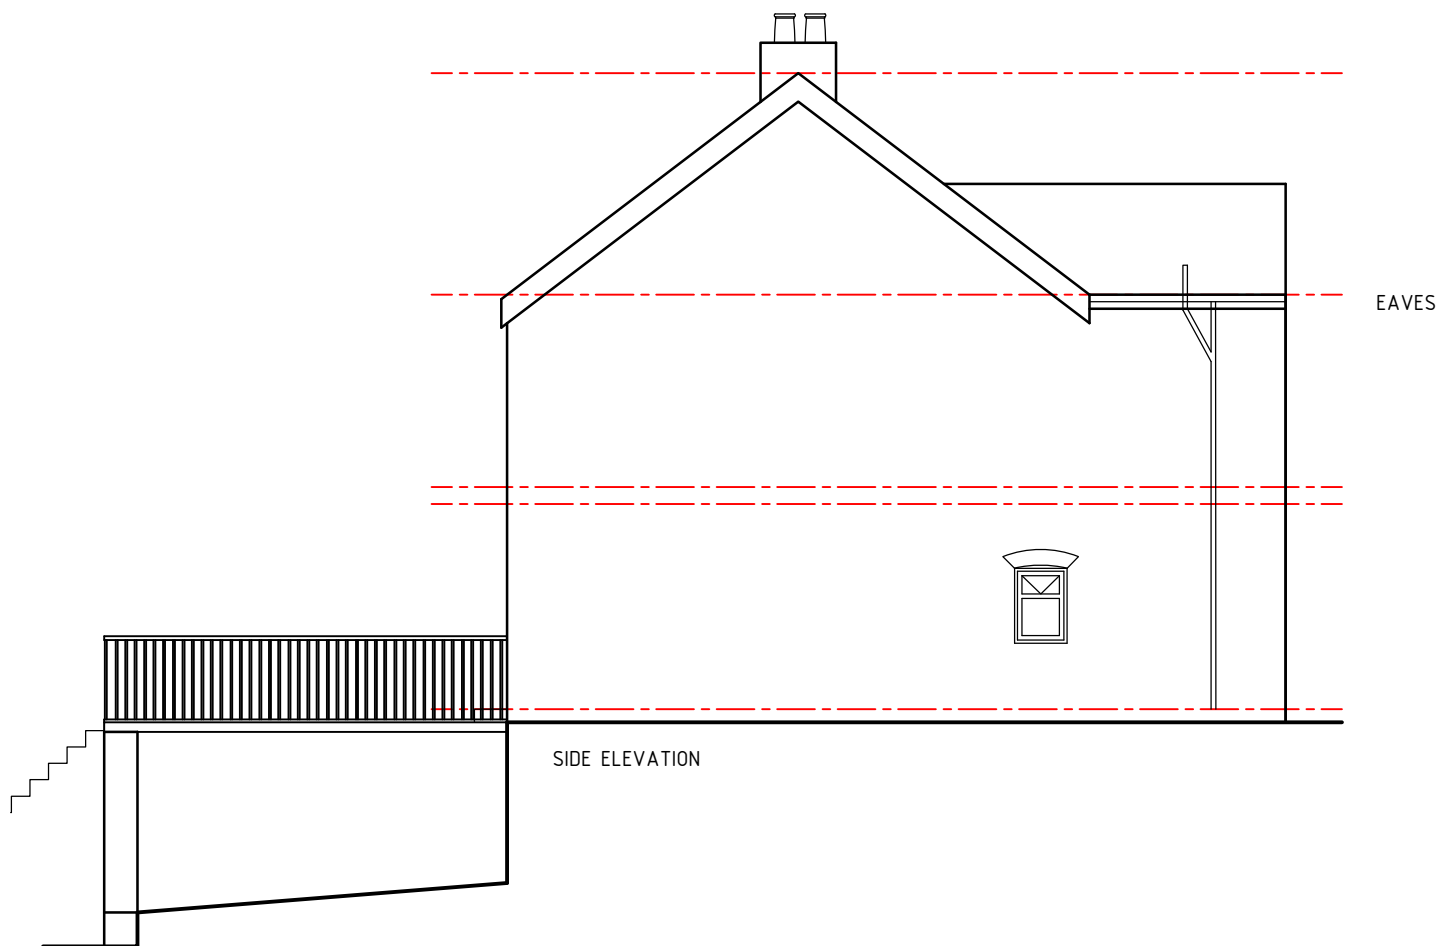
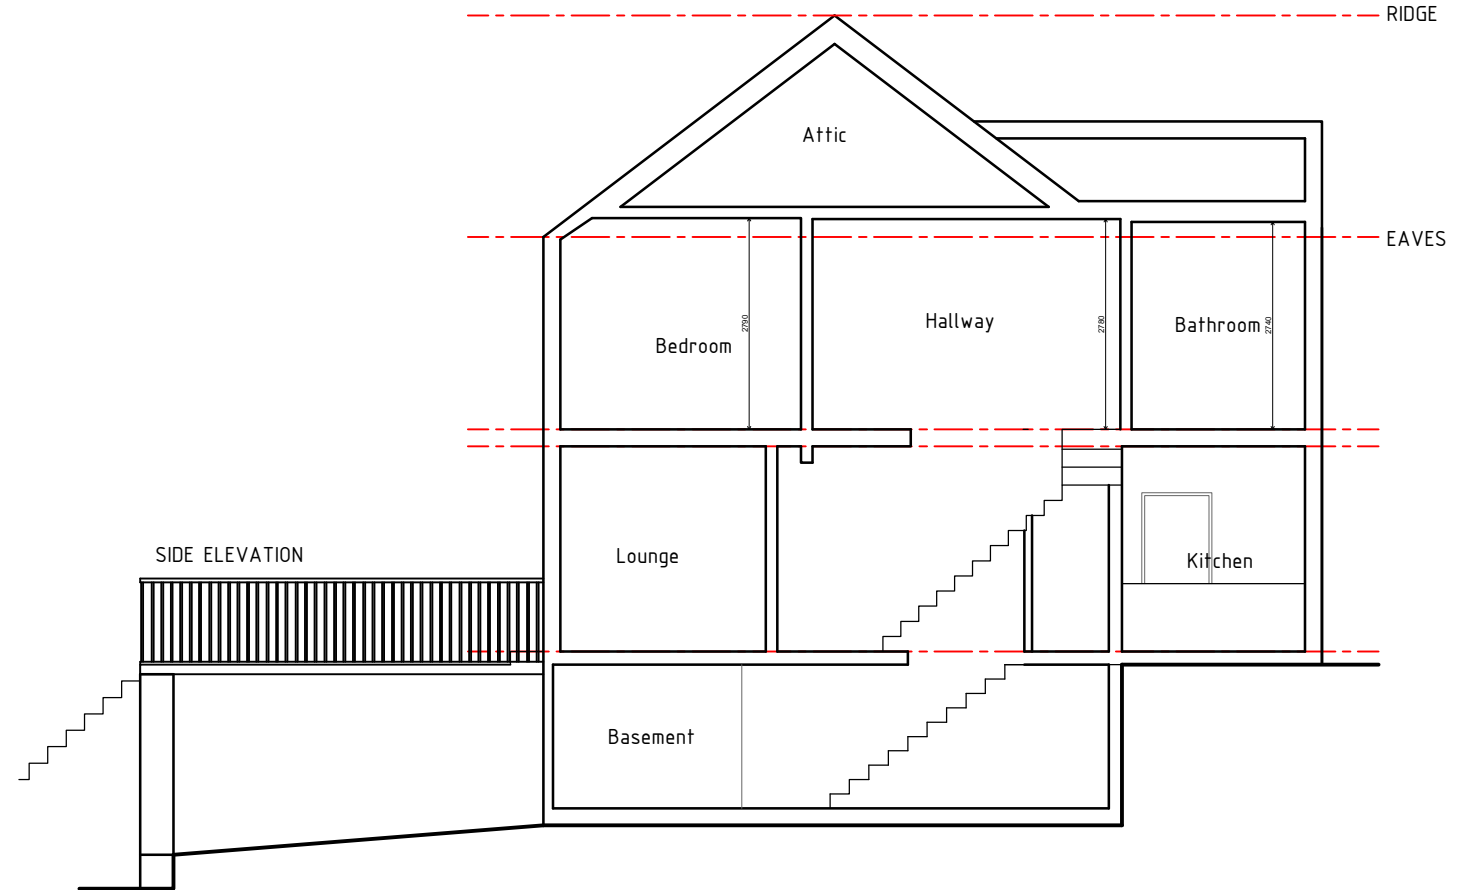


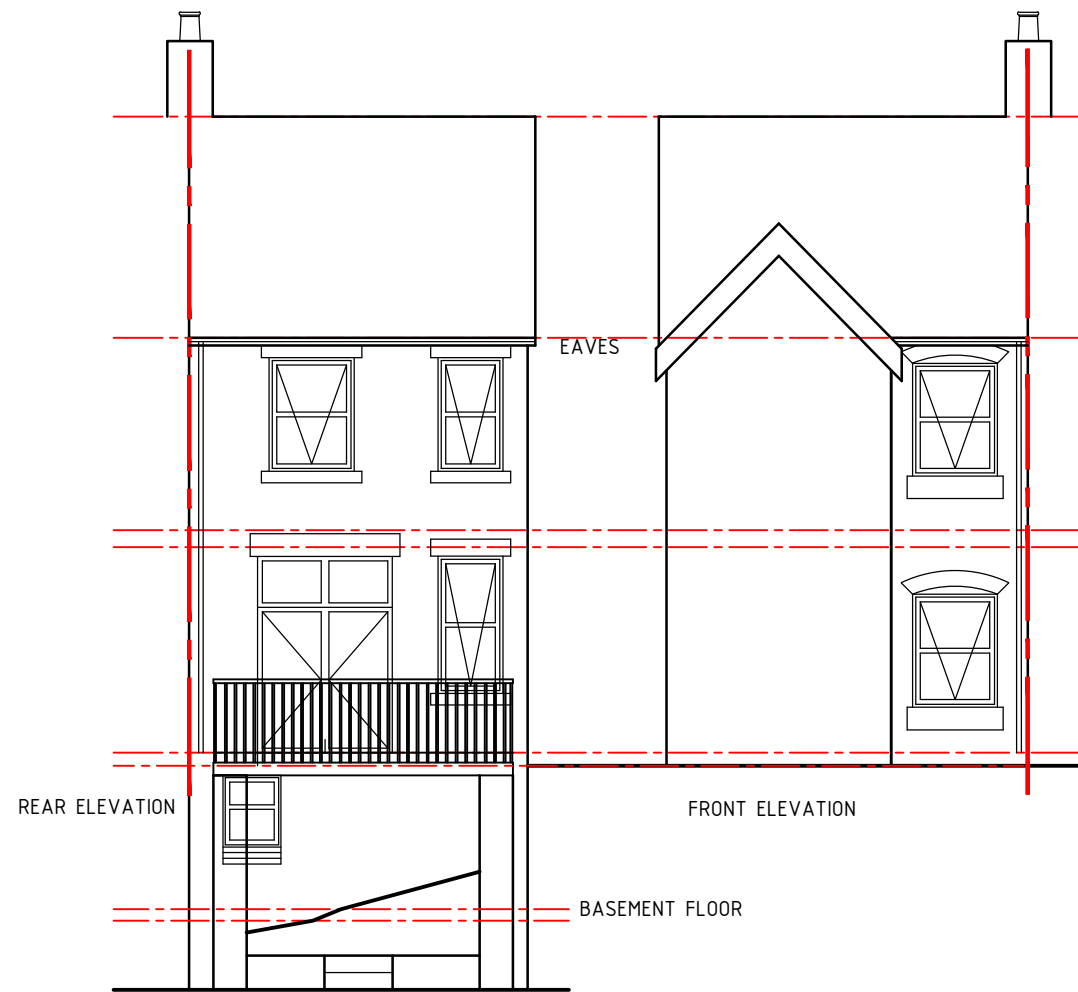

Project; 1 Tyr Teulu, Woodlands Road, Froncysyllte, Llangollen, LL20 7SA	
Title; Elevations as Existing	Scale (A3); 1:100
Dwg No; TT/PD/02	Date; September 2020
Revision;	