
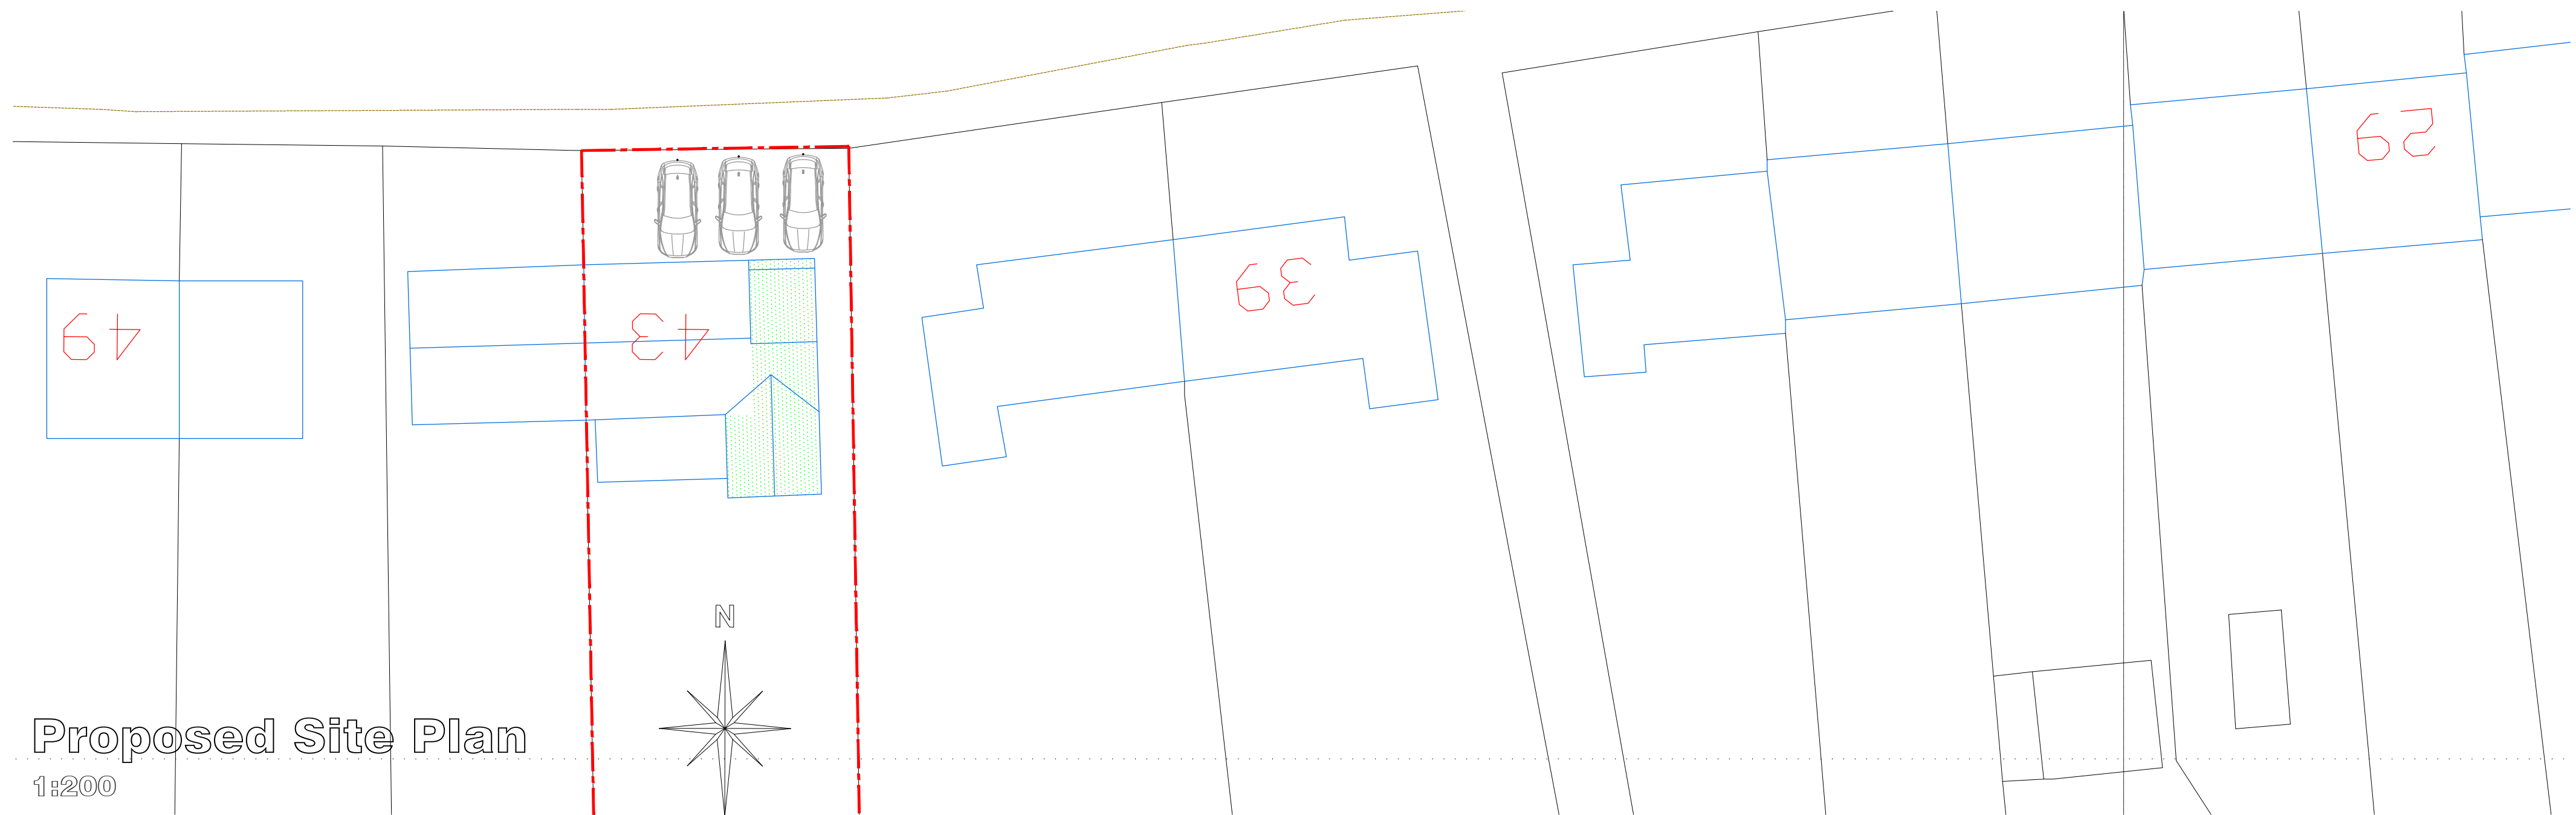
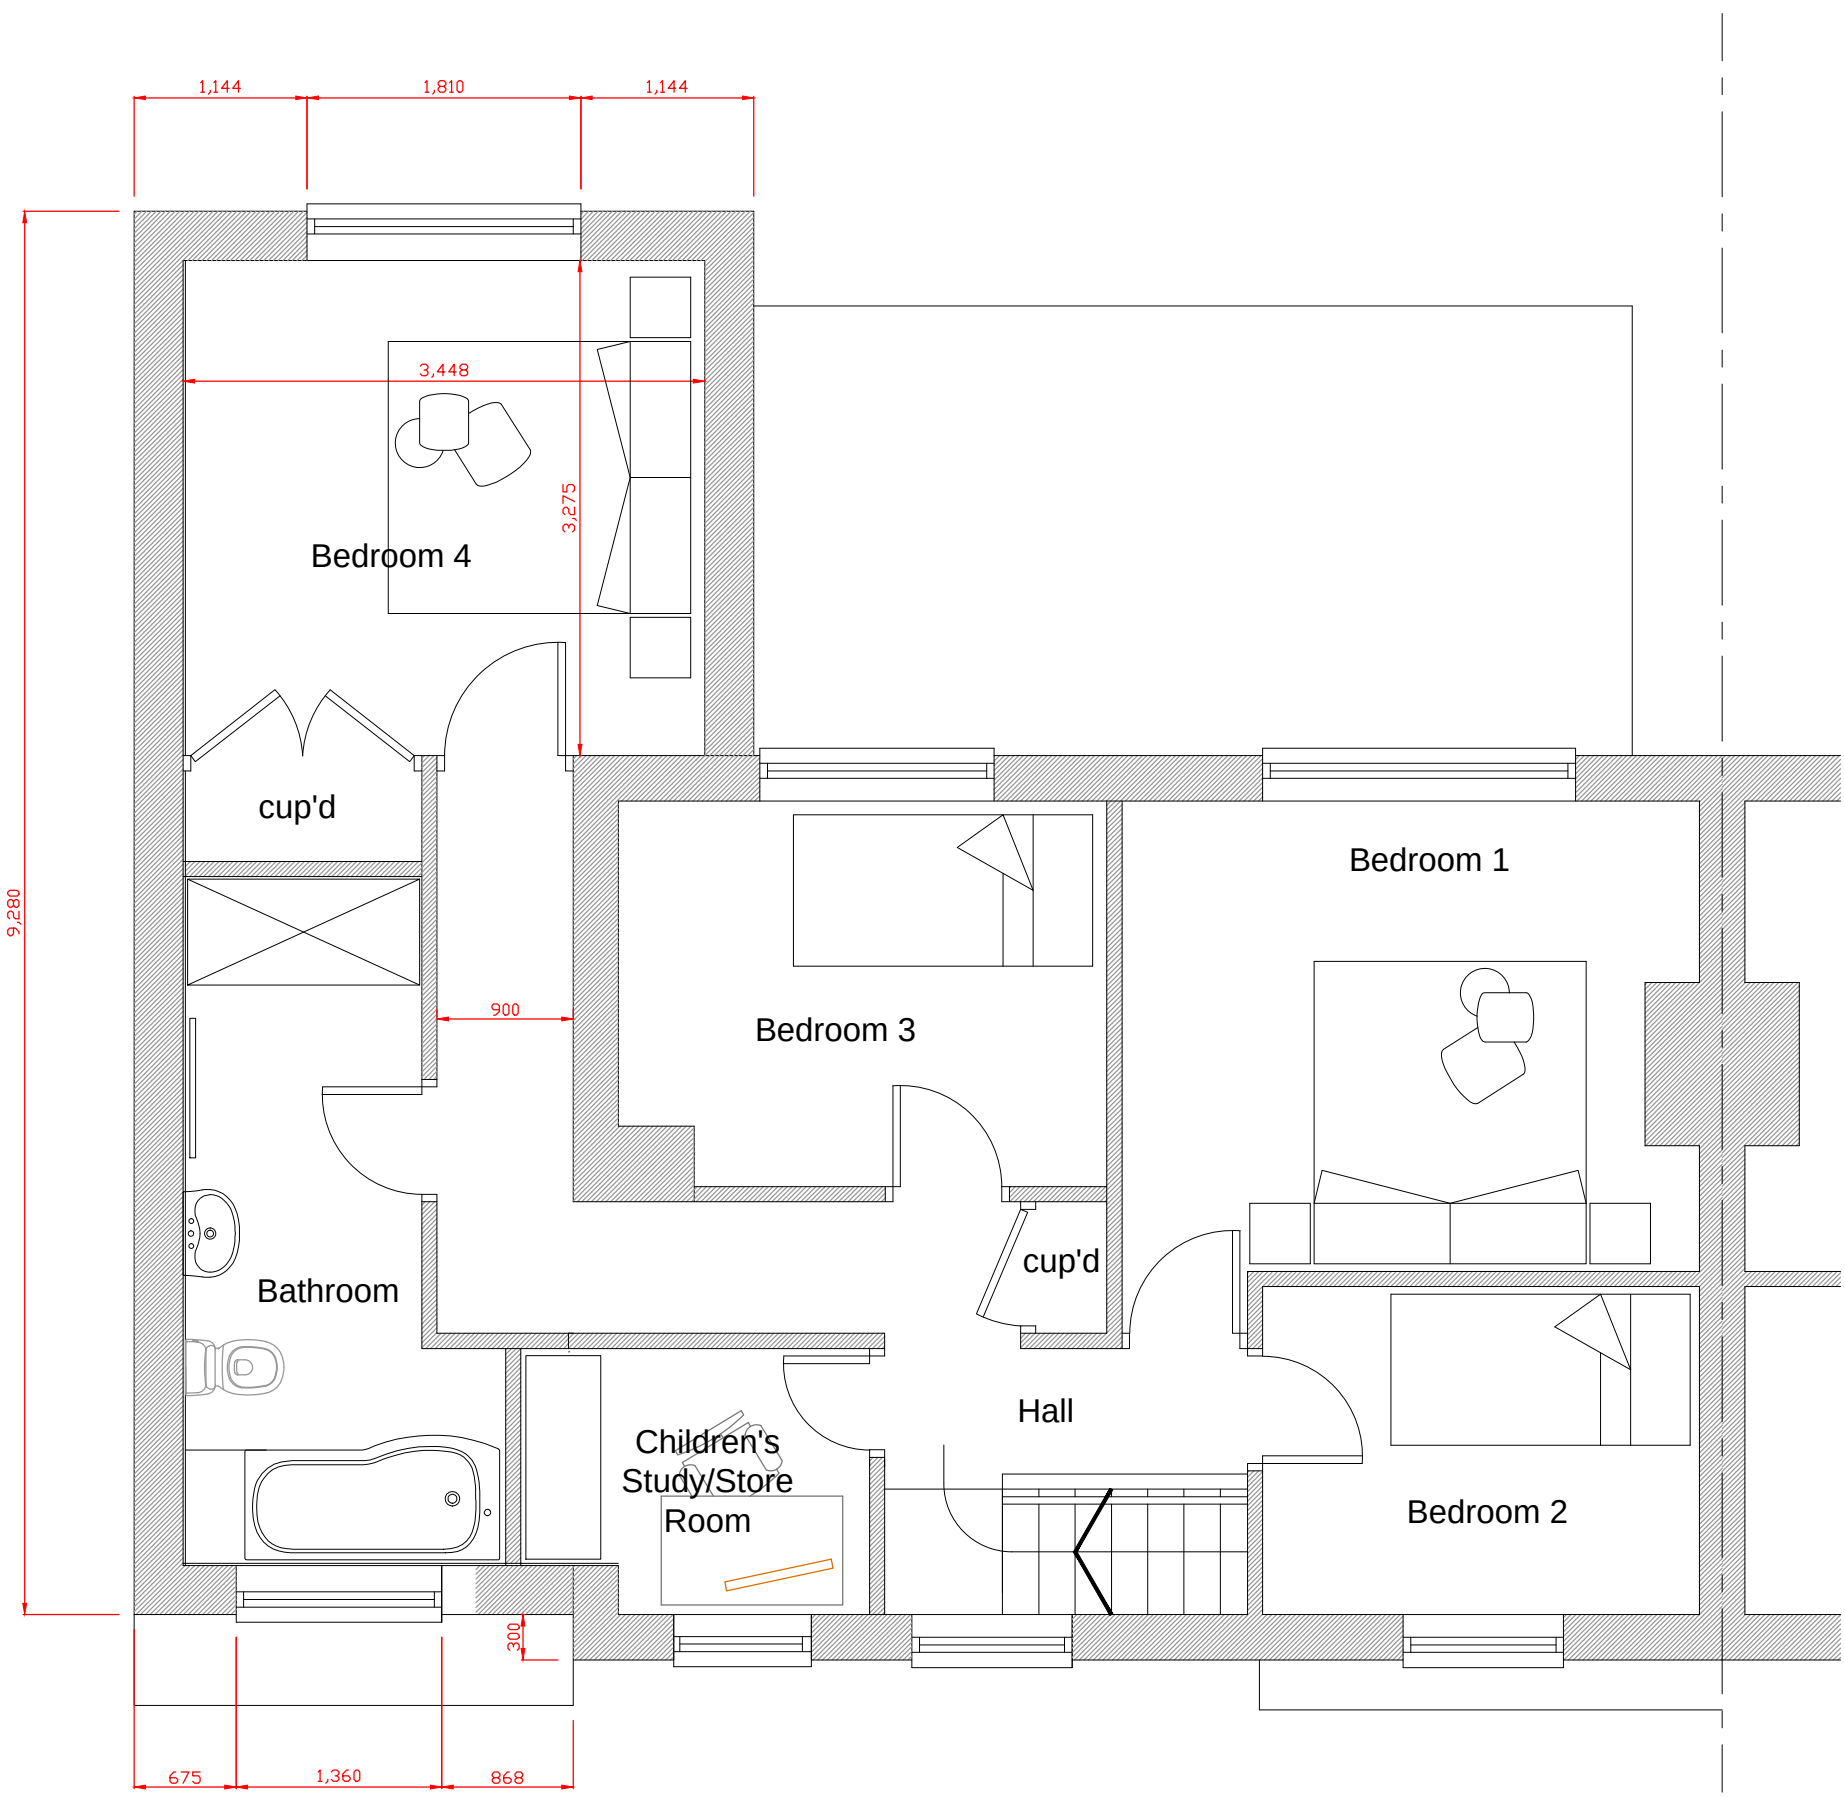
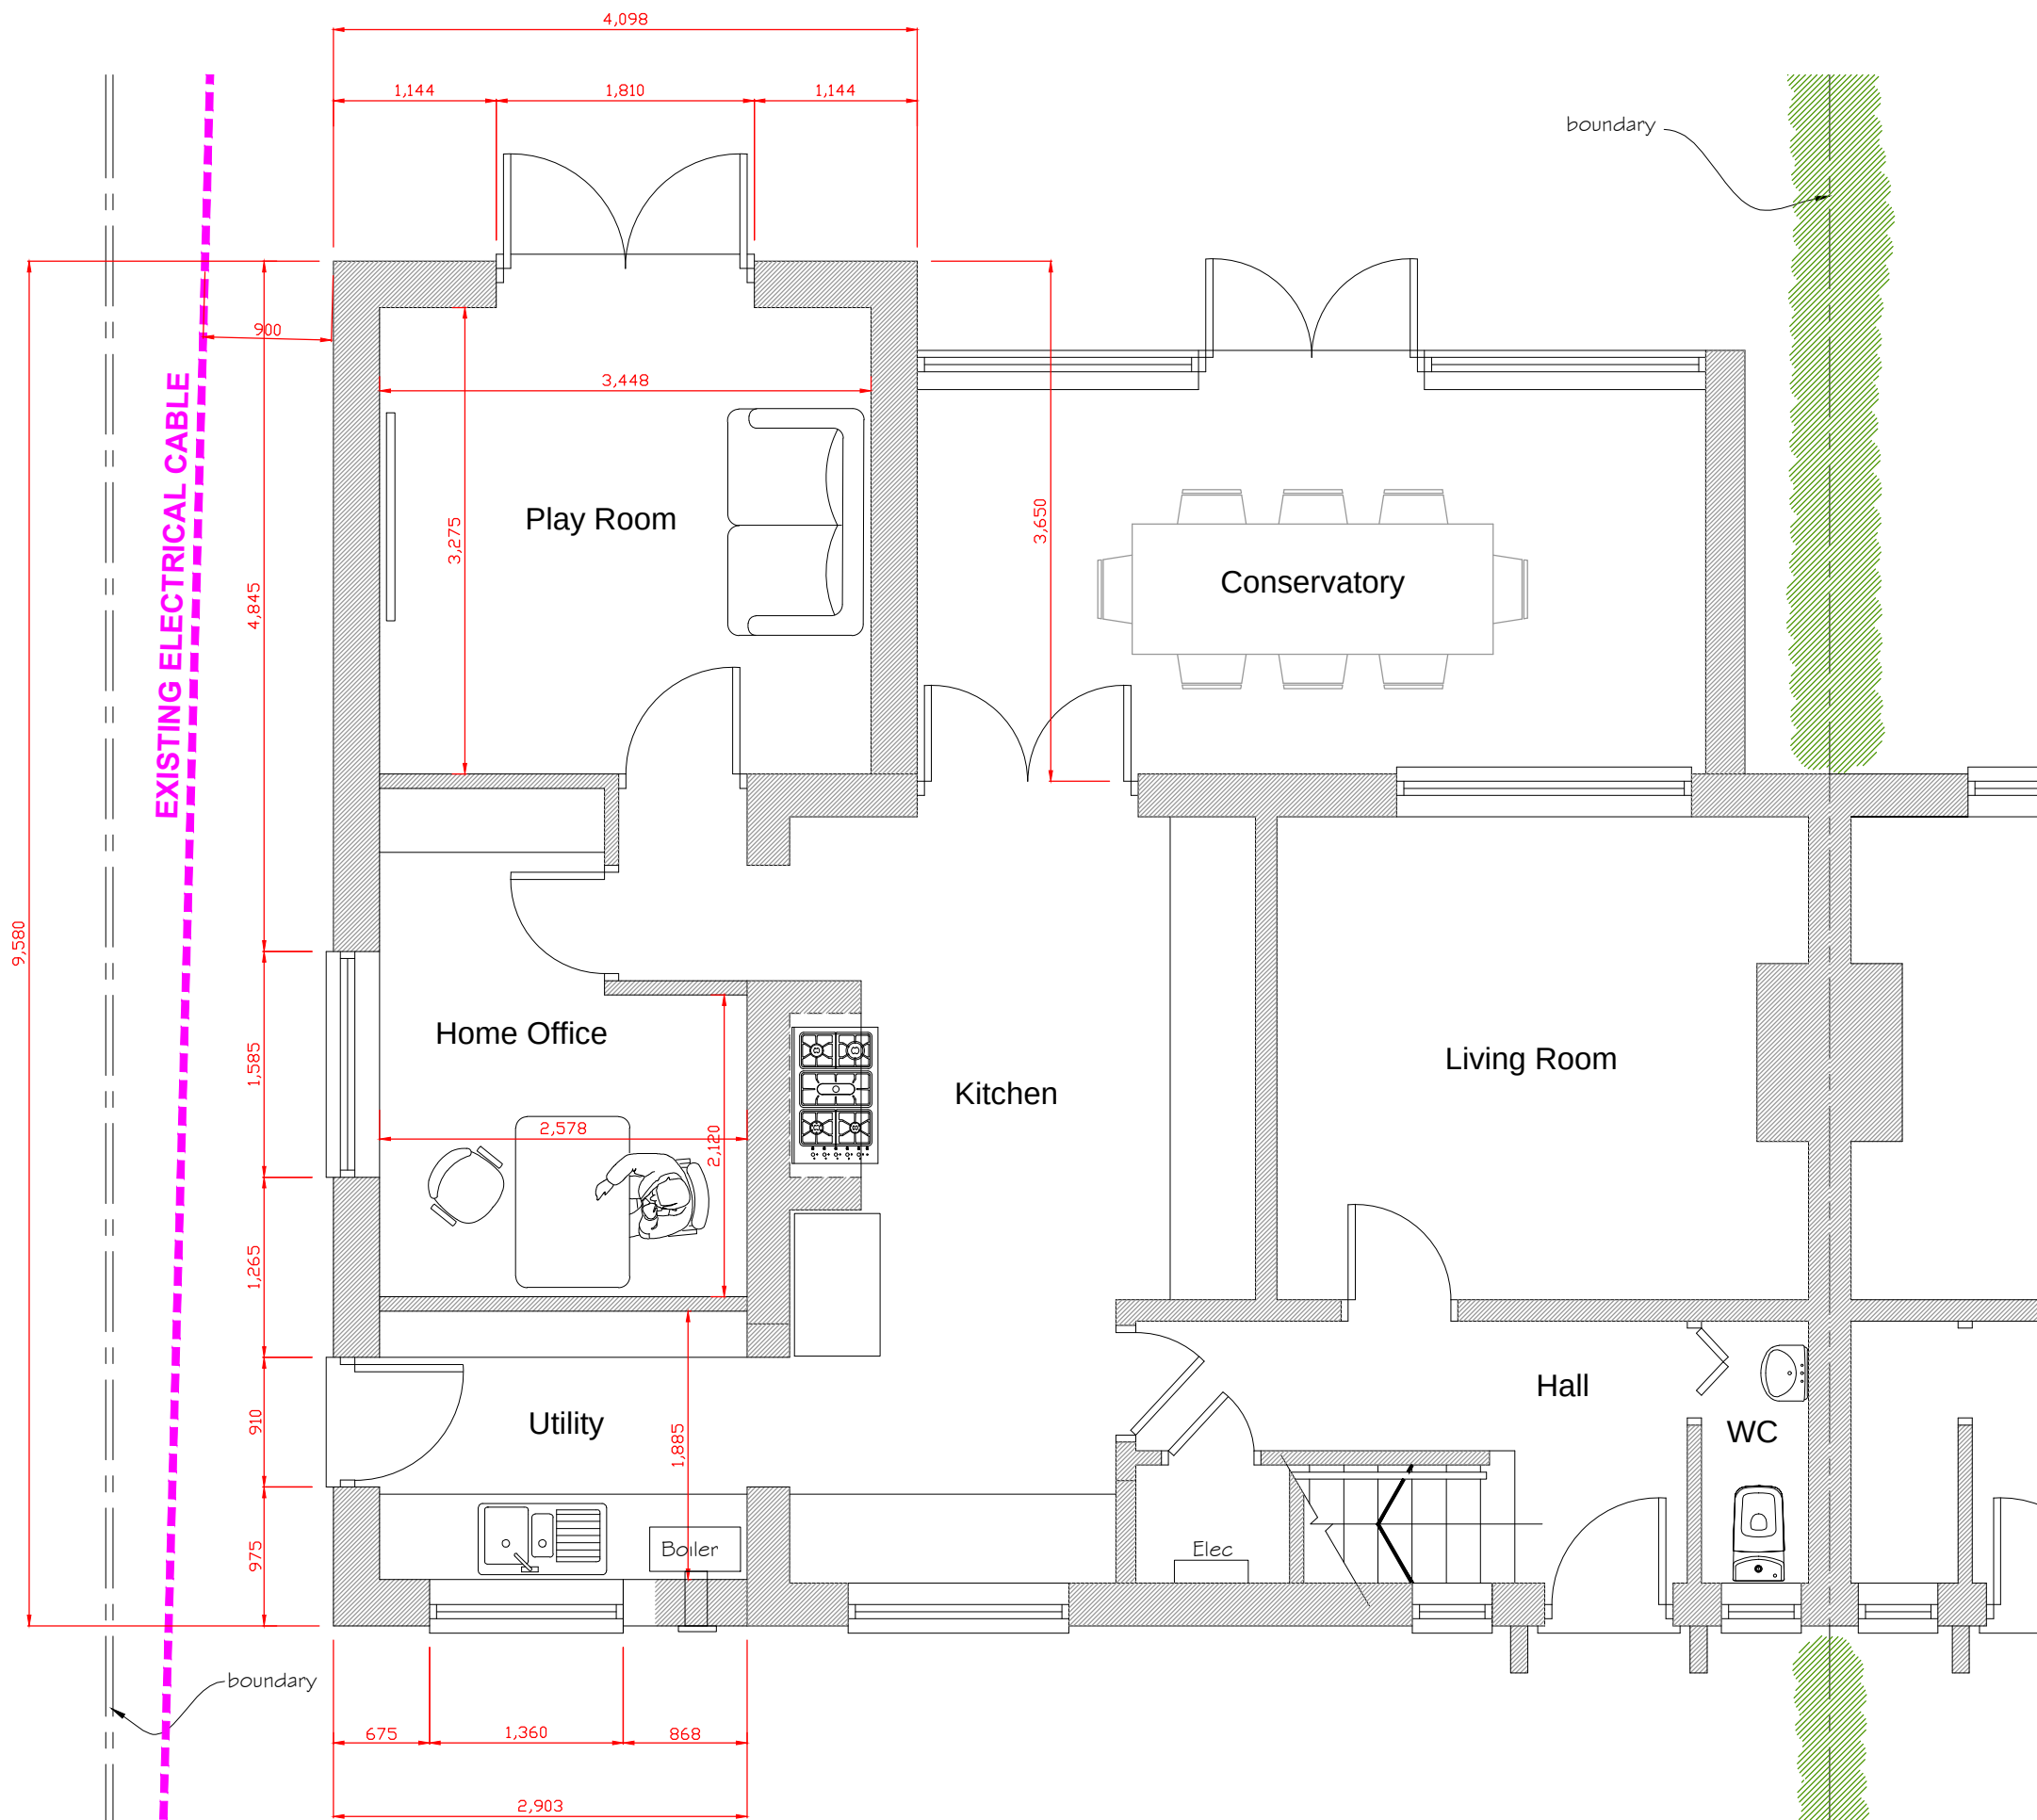


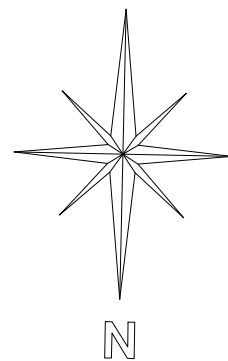

CELLS-ARCHITECTURAL-DESIGN  
25 Sunningdale Close  
Wrexham  
North Wales  
LL13 9QU  
T 01978 264376  
M 07791 480768  
E ajones540@btinternet.com

LABC

|                                                              |                           |      |                   |
|--------------------------------------------------------------|---------------------------|------|-------------------|
| Client: Mr & Mrs. Rogers.                                    |                           |      |                   |
| Drawing Title: Proposed Plans.                               |                           |      |                   |
| Job Title: Proposed Extension to 43 Heol Glyndwr, Coedpoeth. |                           |      |                   |
| Date: Nov 2020.                                              | Scale: 1:50 & 1:200 at A3 | Rev: | Draw No: TS / 02. |