
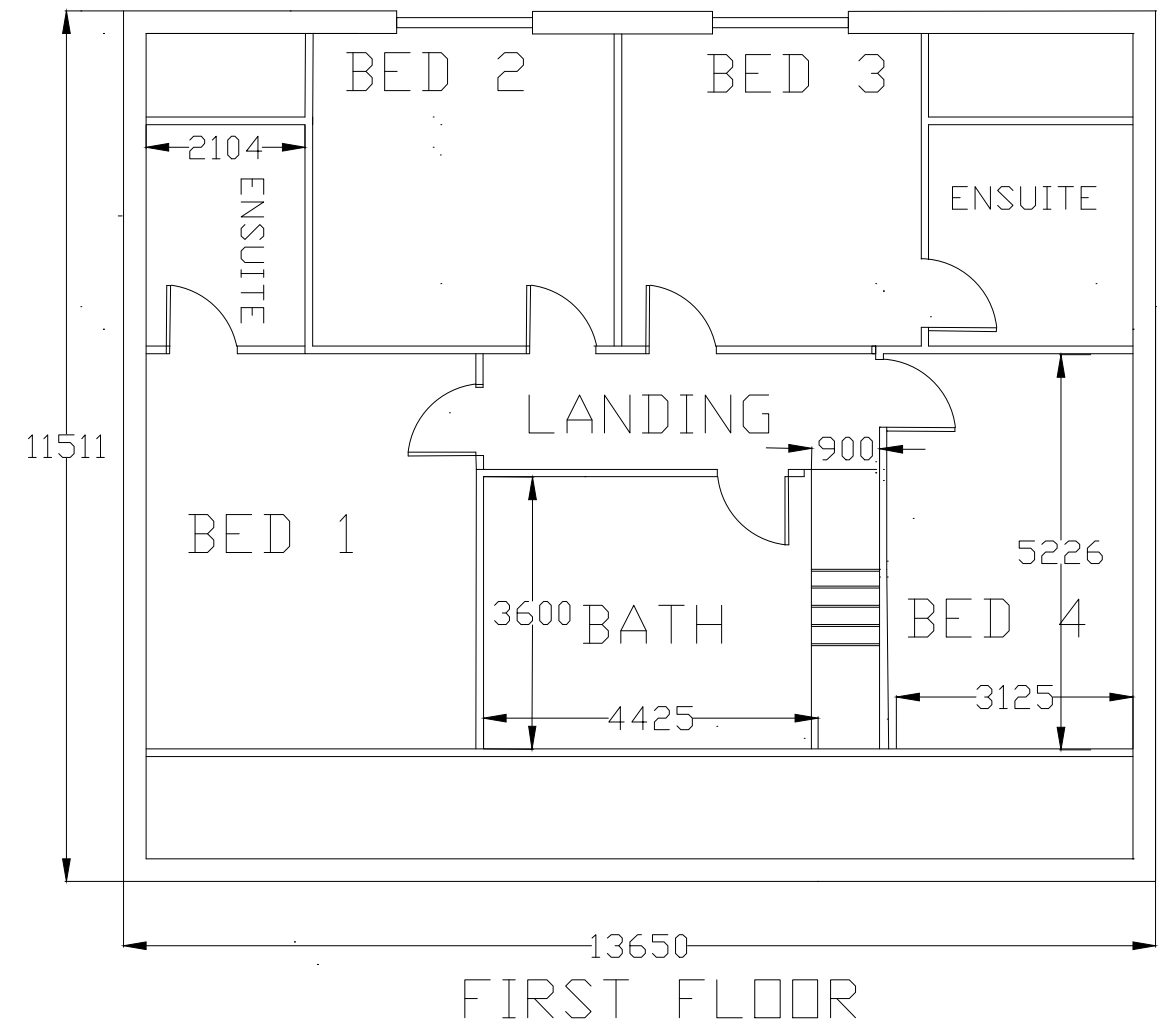


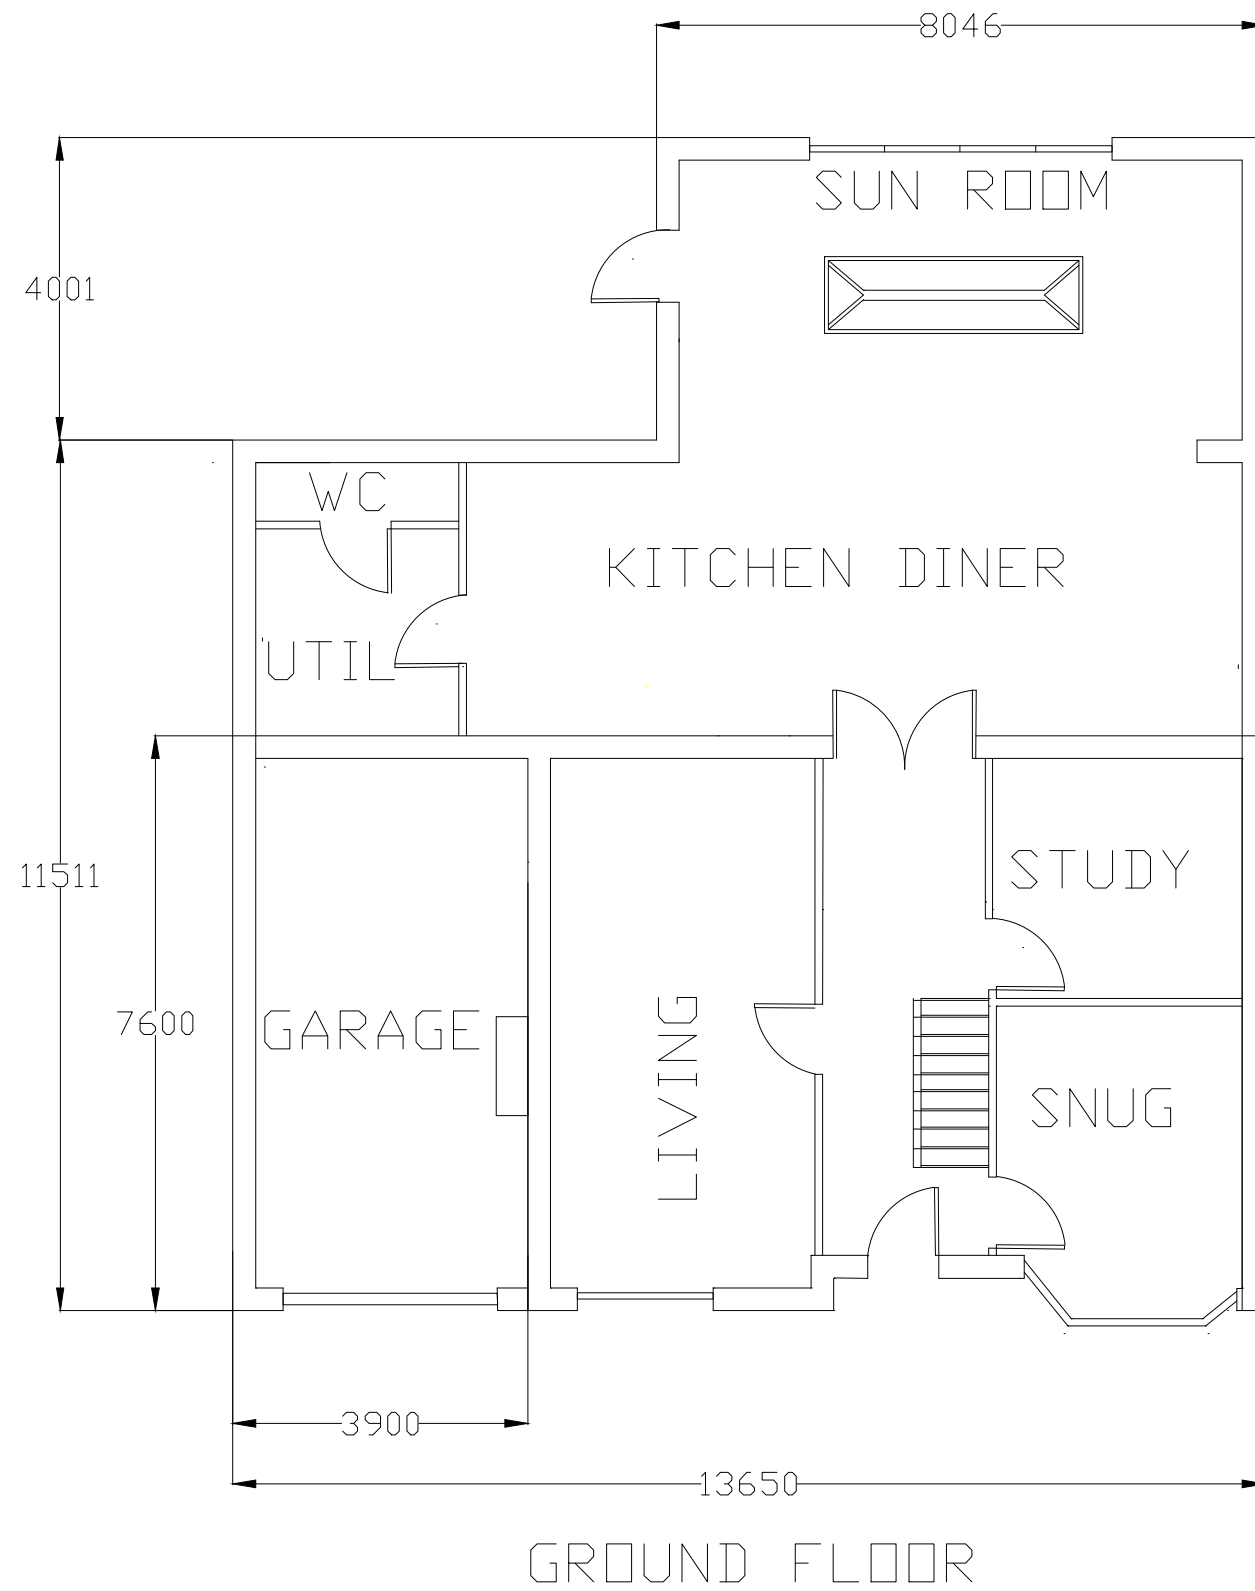

ISO A3
PROPOSED FLOORPLANS
DWG No: BURTON 006
Client:- Humphreys Property Ltd Project:- Extending existing property
Planning Reference P/2020/0538
Highclere, Burton Road, Rossett Wrexham, LL12 0HU