





Drawn By: JB
Checked By: AC


REV	NO	DESCRIPTION	DATE	BY
1	1	Final Issue	31/07/20	AC

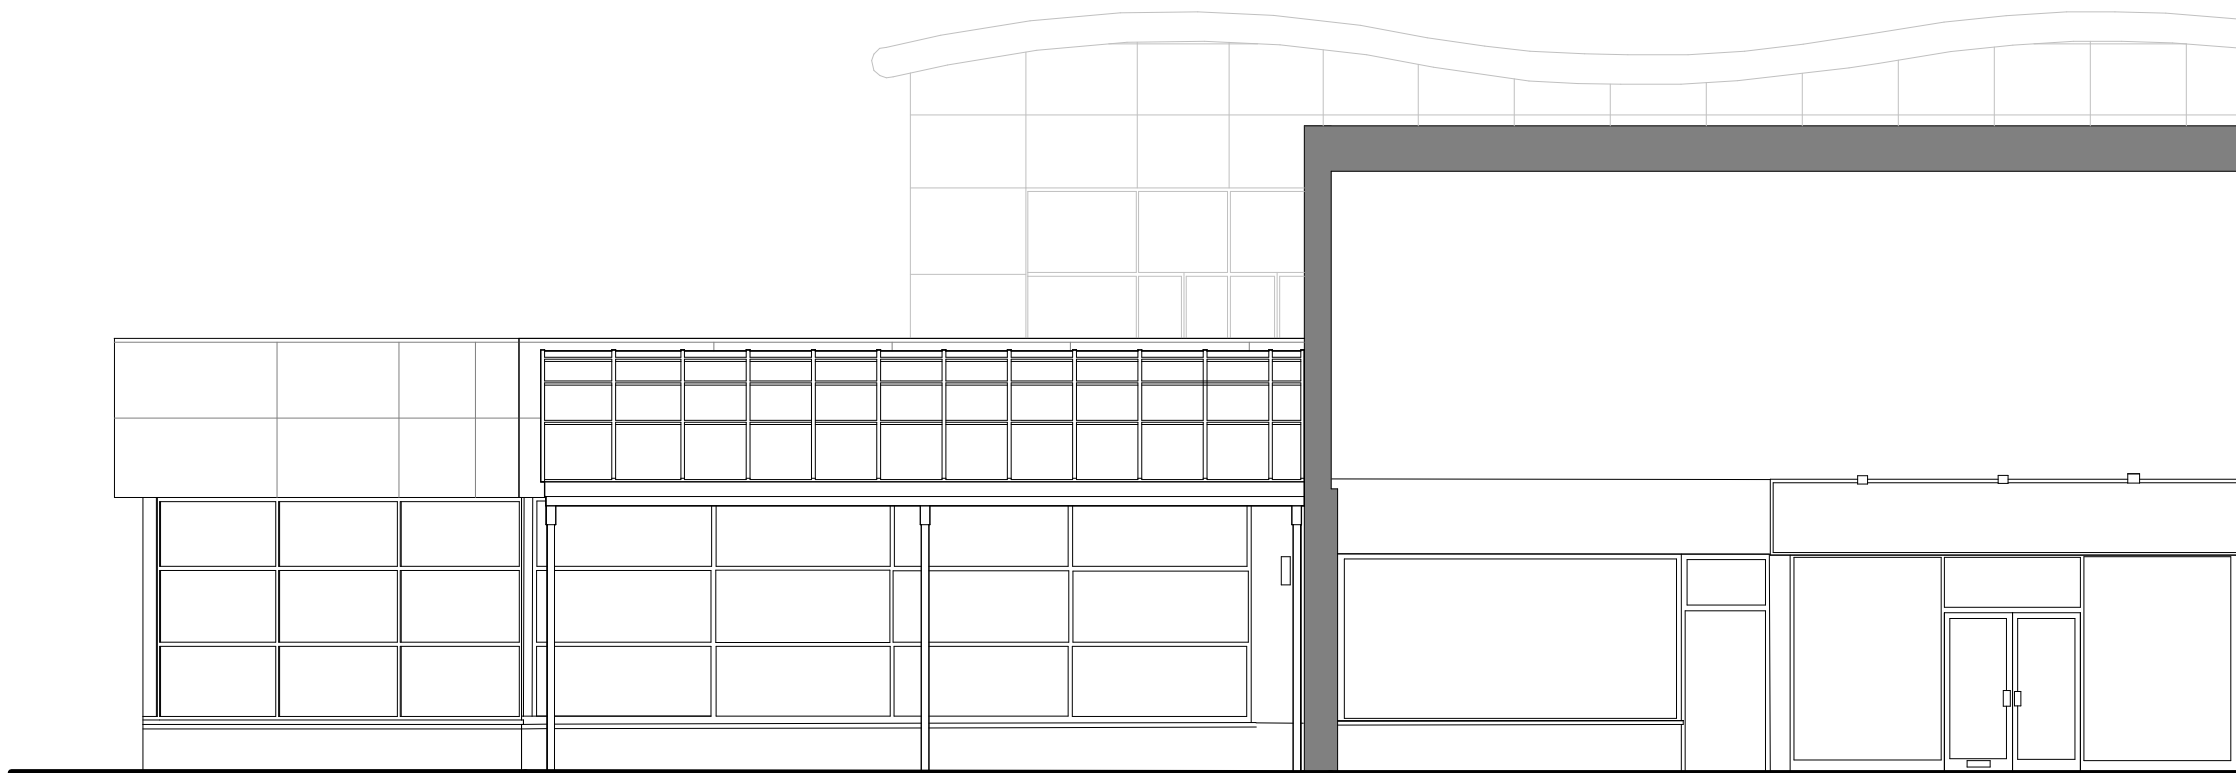

EXISTING ELEVATION FACING TRINITY STREET

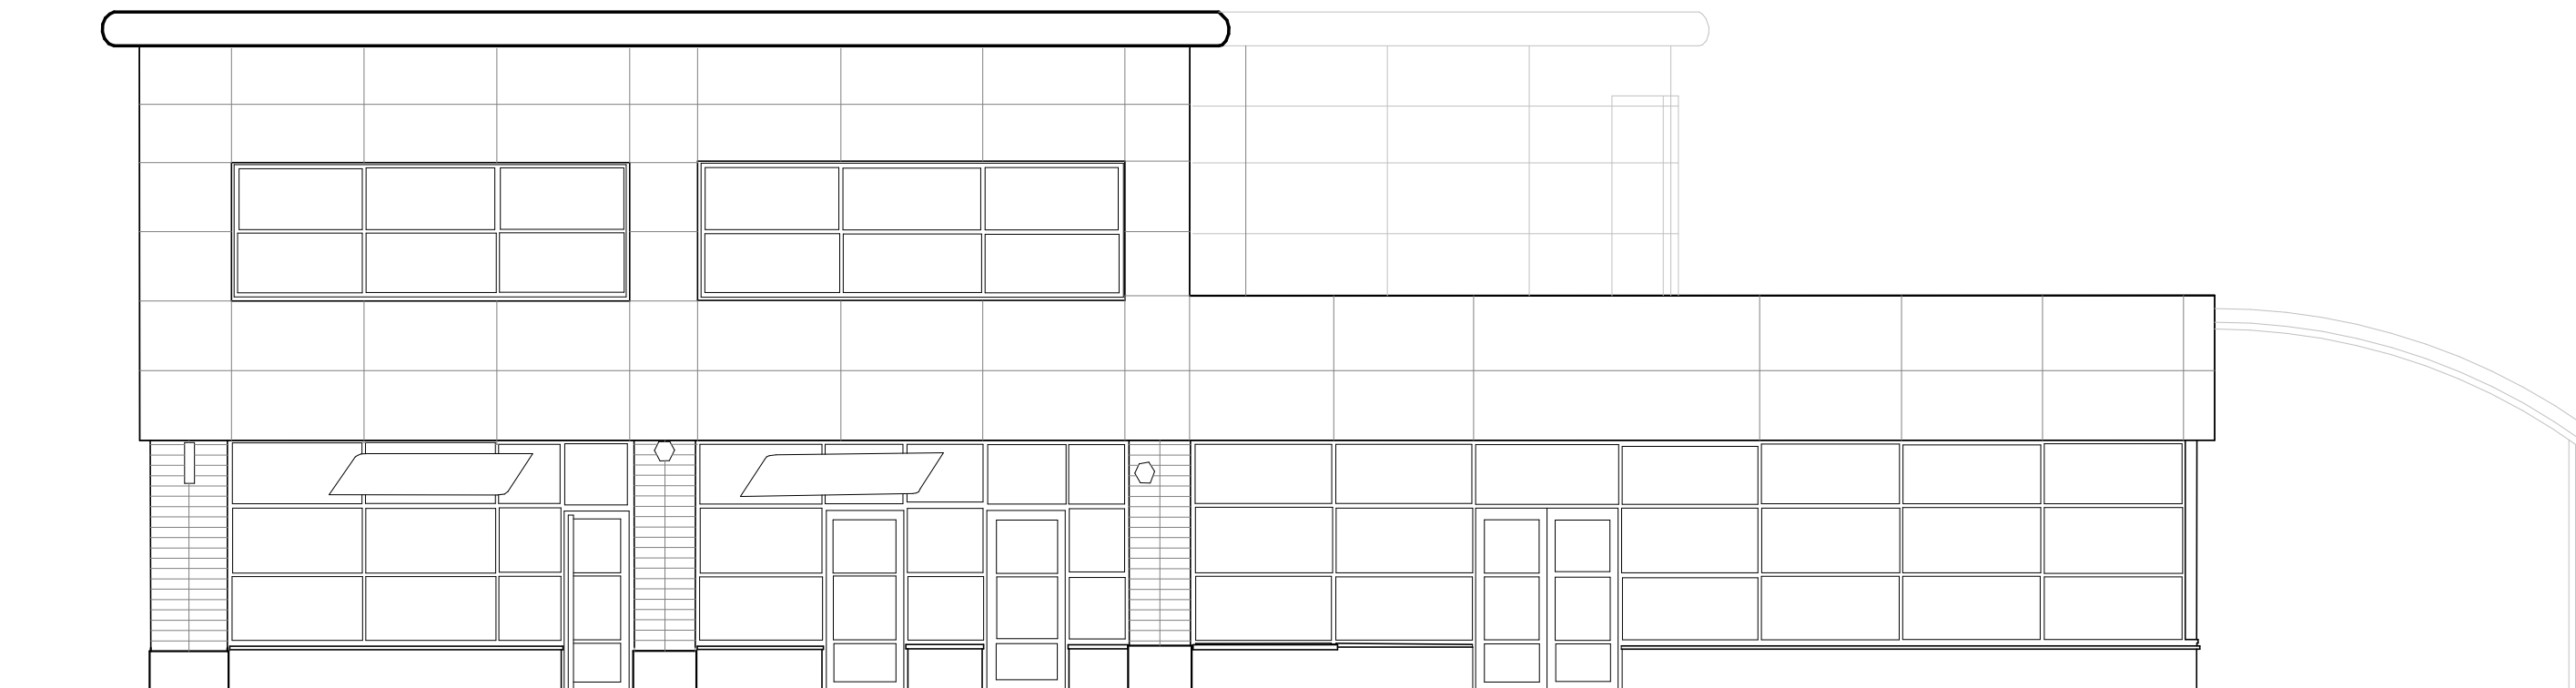

EXISTING ELEVATION FACING LORDS STREET

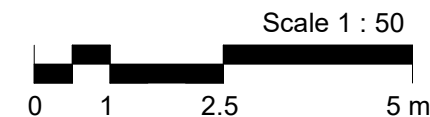

LORD STREET, WREXHAM LL11 1LG

Existing - Elevation

Project Dwg Title

PC-24152	COOP/RECORD ID	Inspector	Originator	Volume	Level	Type	Rev	Number	Stage	Revision
194270 - IDL - 01 - XX - DR - A - E3001 - S3 - P01										

1 : 50
@ A1
14/07/20

Scale Date