

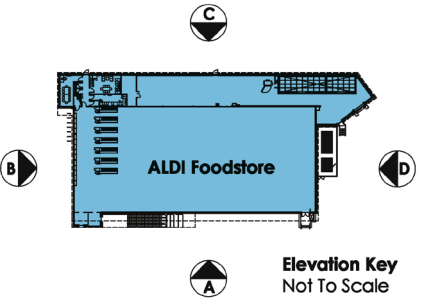
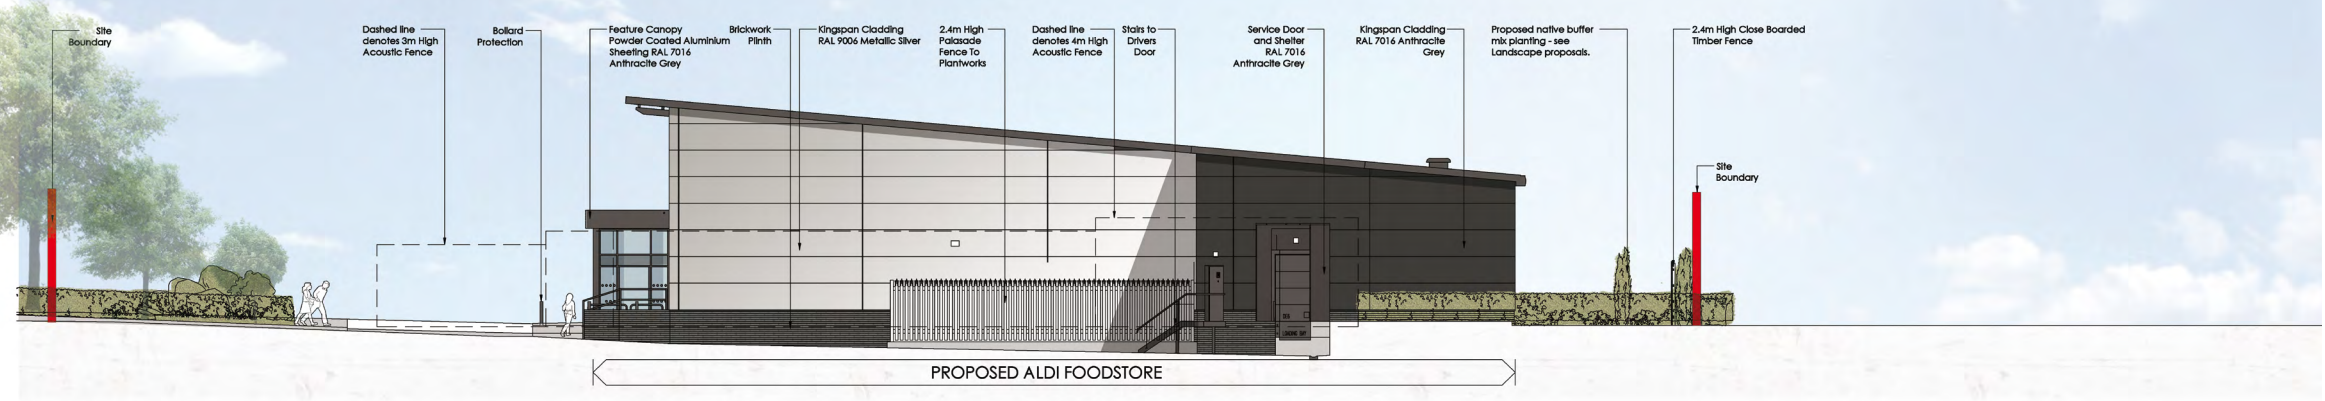


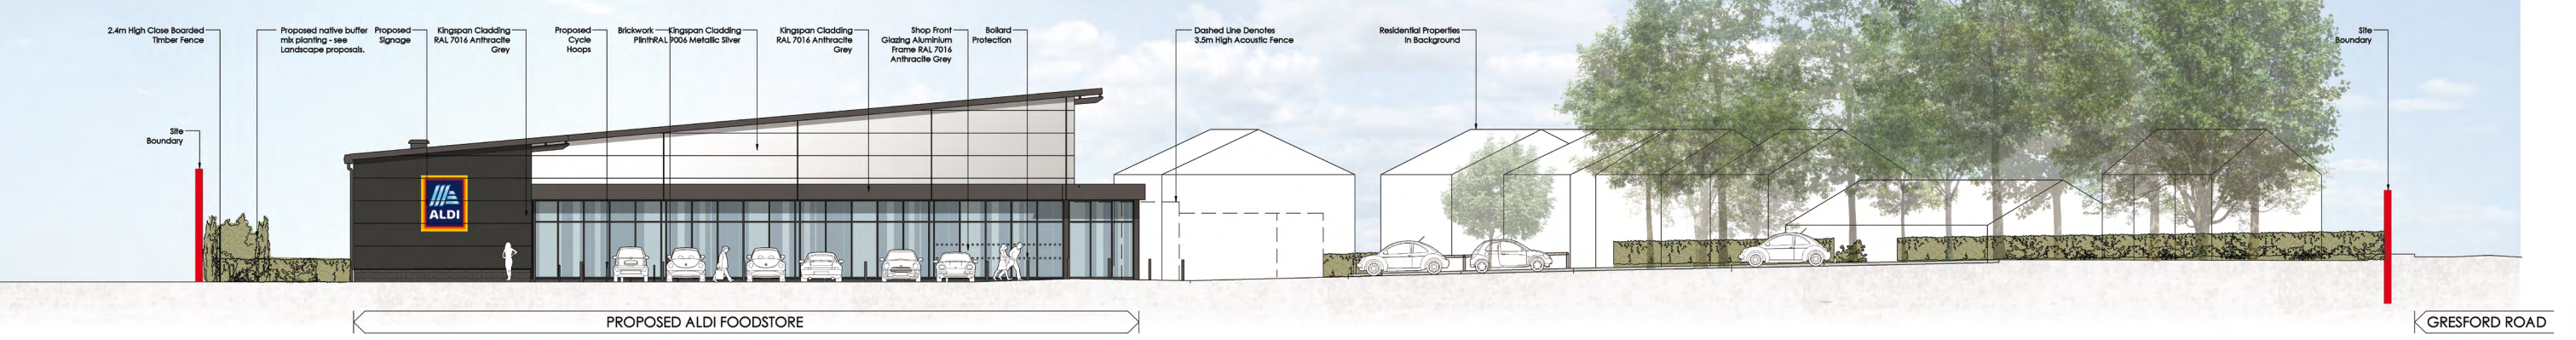

**Proposed Foodstore
Gresford Road
Llay**

Client: Aldi Stores Limited
Date: 05/10/20
Job/Dwg: 2636NESW-V124-Proposed Elevations
Scale NTS@A3

THE HARRIS PARTNERSHIP
ARCHITECTS
2 St Johns North,
Wakefield, WF1 3QA
T: 01924 291 800
F: 01924 290 072
www.harrispartnership.com

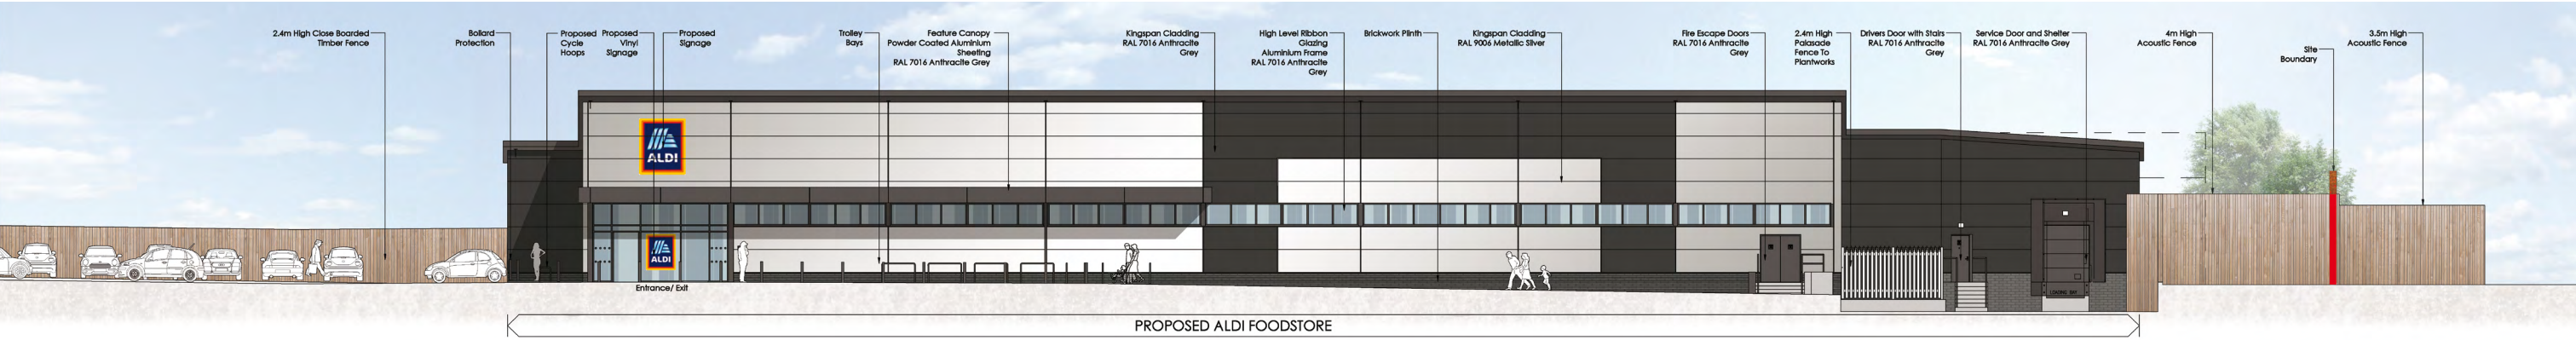