


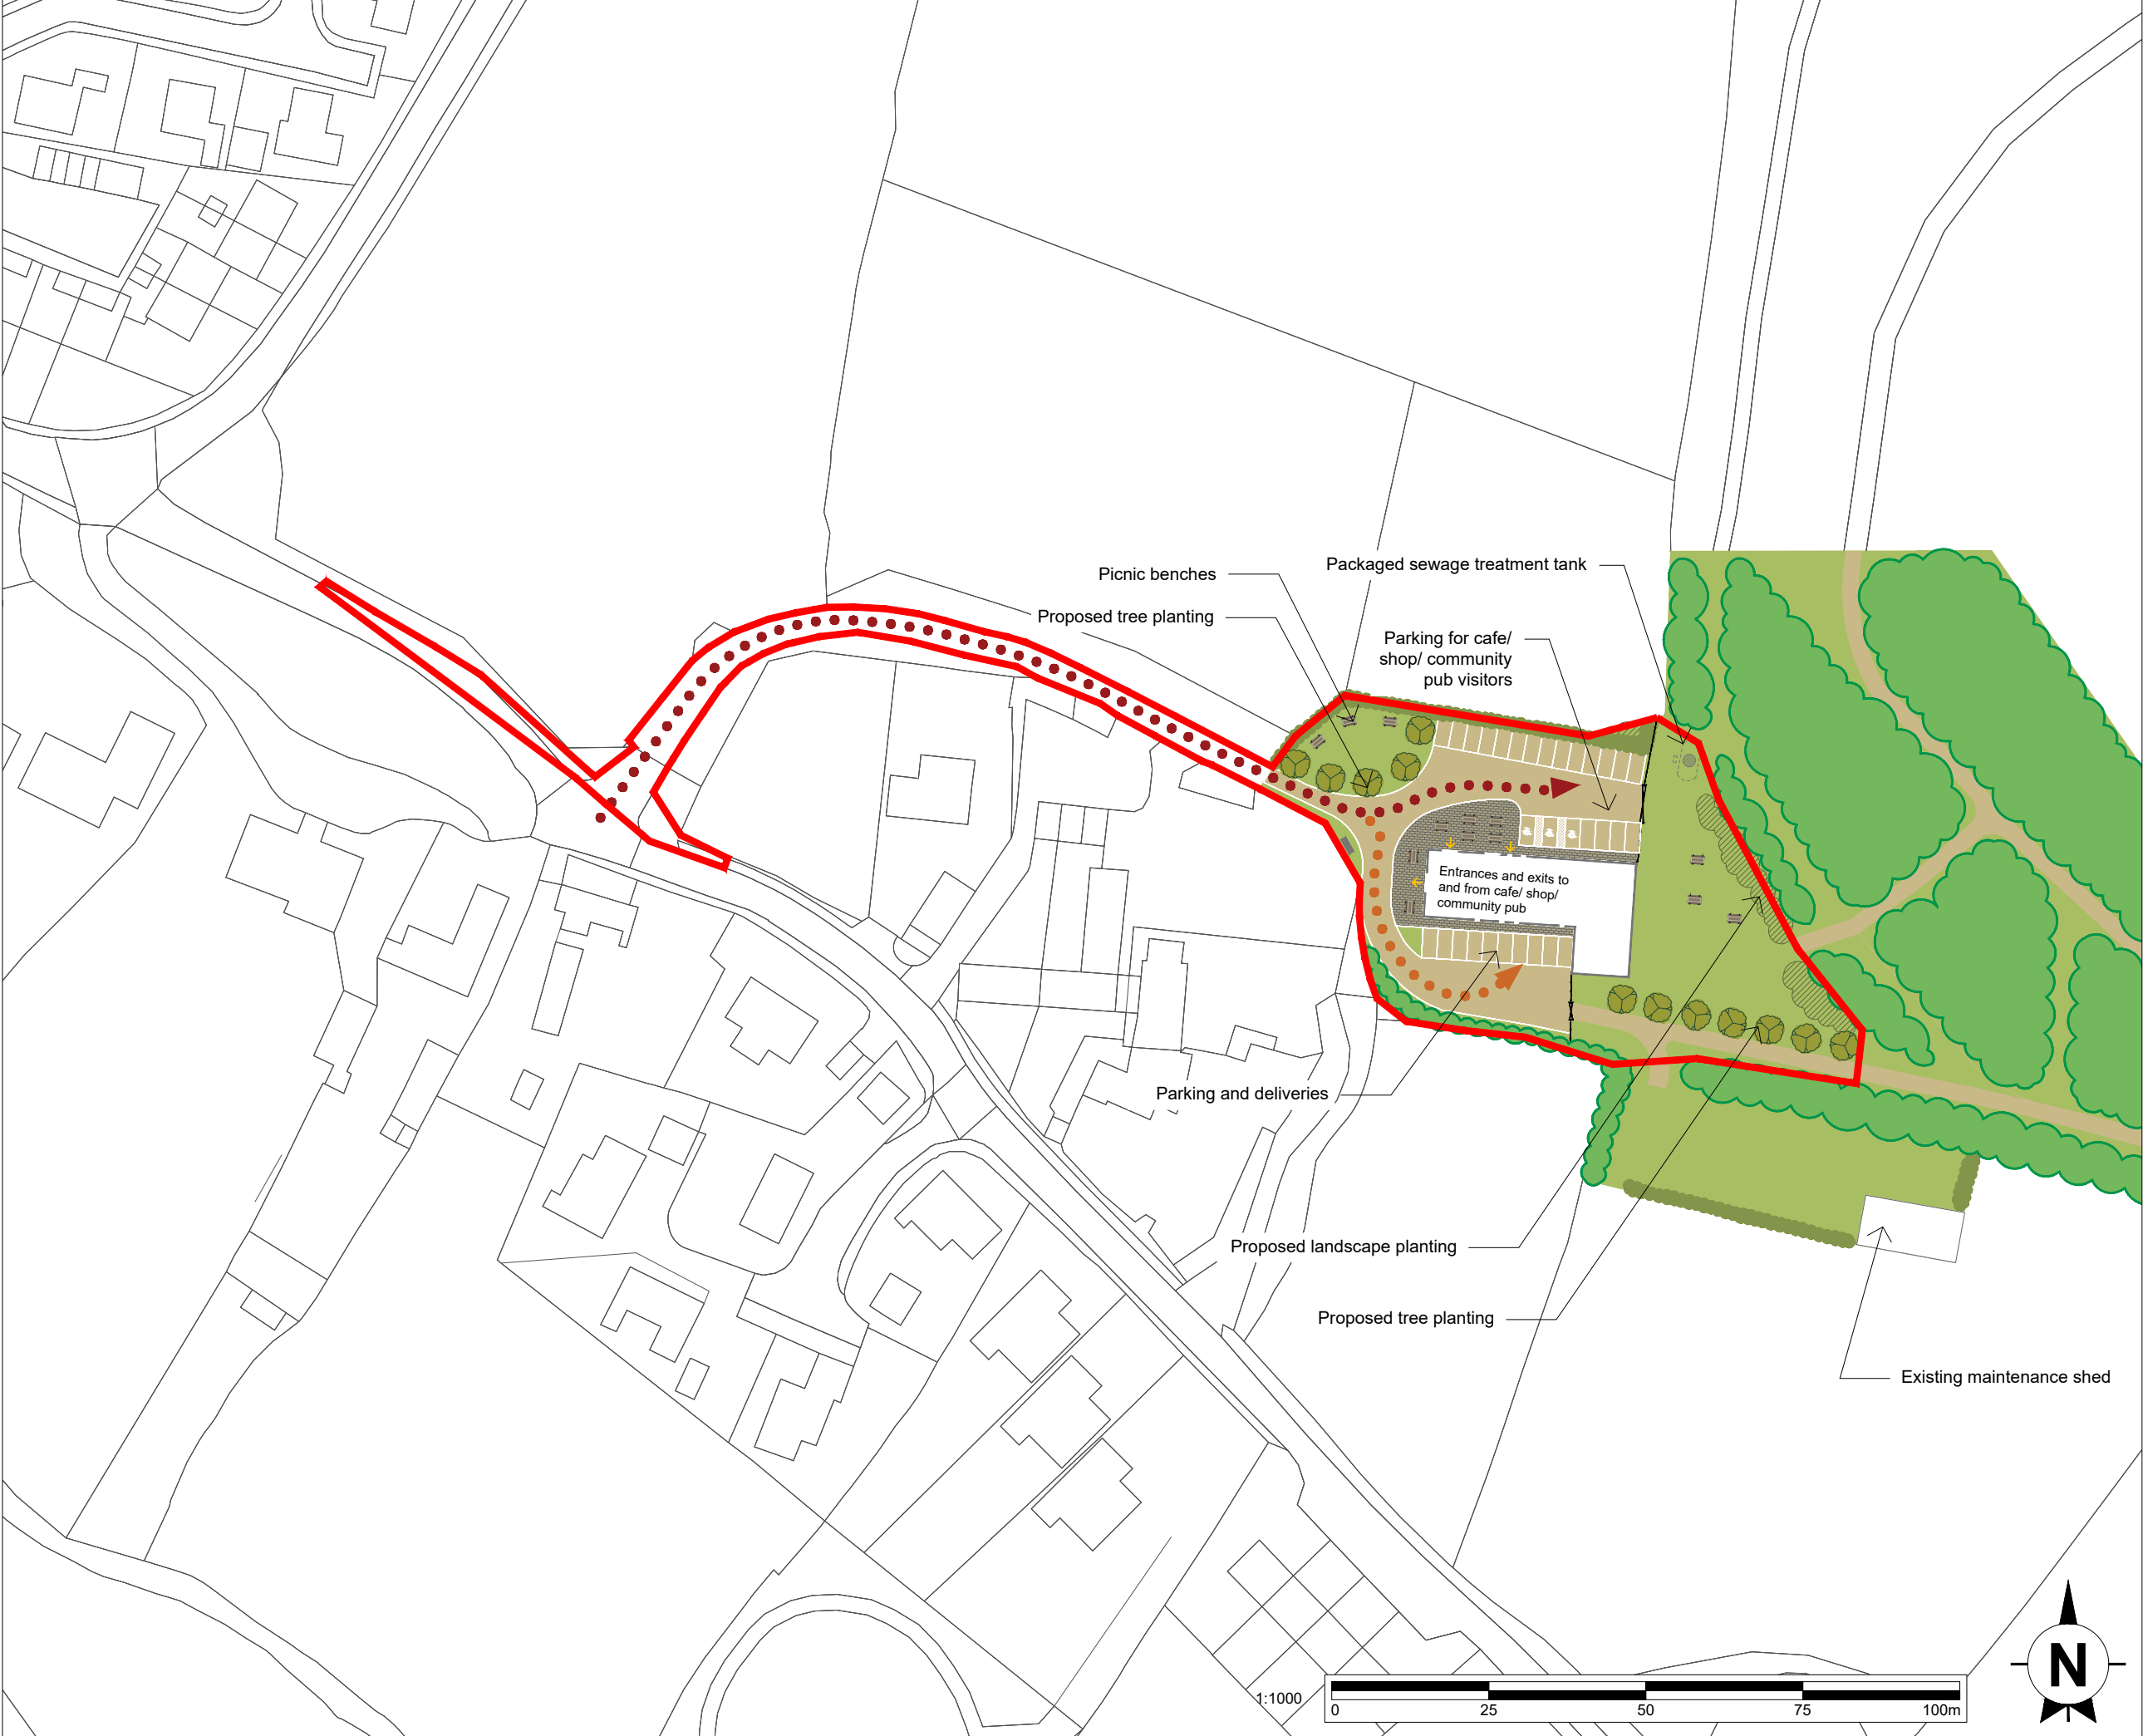

This drawing is the copyright of AXIS P.E.D Limited and may not be loaned, copied or reproduced in any way -or used for any offer, quote, tender or construction purposes without written consent of the company to do so

Follow any figured dimensions - do not scale for construction purposes. IF IN DOUBT ASK.

Revision History		Date

Site boundary

Grassland clearing

Existing woodland planting

Proposed hedge planting

Proposed landscape planting/ hedge

Packaged sewage treatment tank

DNO kiosk

Access to parking area for use of cafe/ shop/ community pub

Proposed tree planting

Picnic bench

Chester Office: Well House Barns Bruton CH4 5DH		South Manchester Office: Canella House 76 Water Lane Wilmslow SK9 5BB		axis
0844 8700 007 - www.axisped.co.uk				
client: ---				
project: BOWLING BANK FARM				
drawing title: SITE LAYOUT				
date: January 2019		drawn by:	checked:	
drawing number: 2316-03-004		AP	PR	
scale(s): 1:1000@A3		status:	rev:	
planning environment design				