



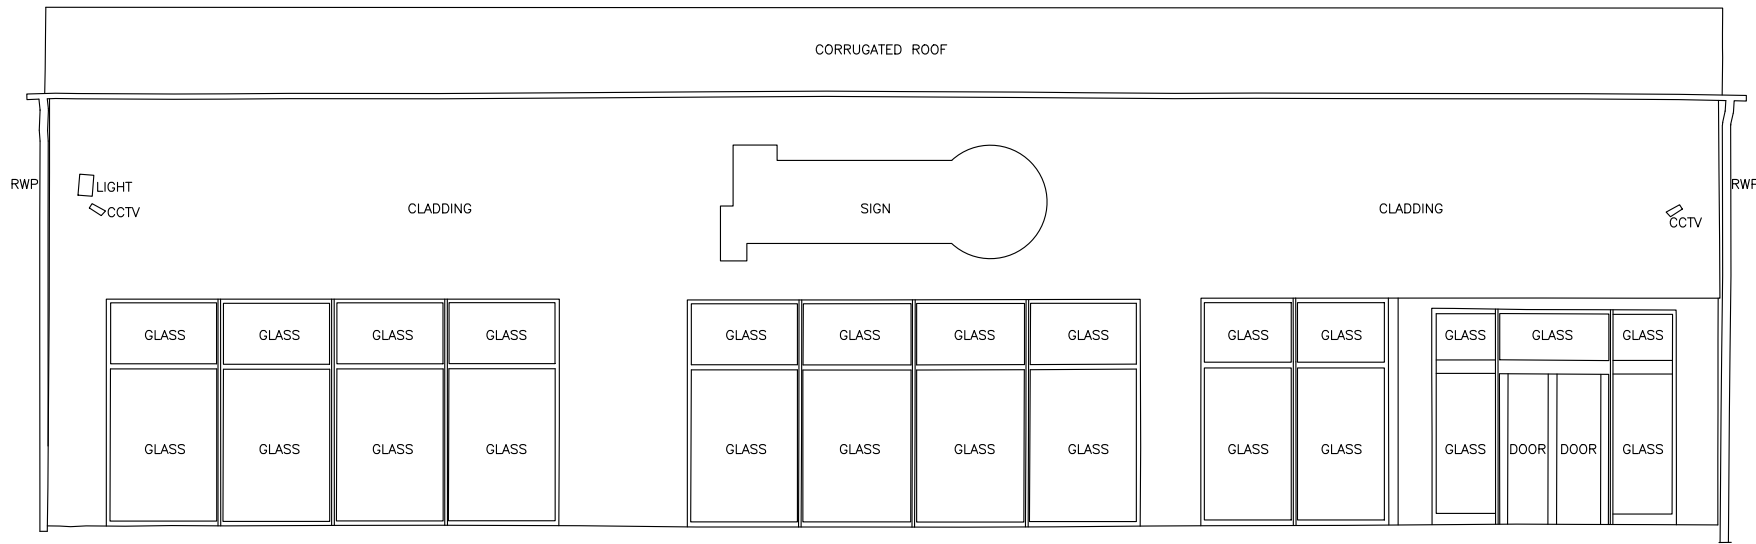


Datum 82.00m

E1

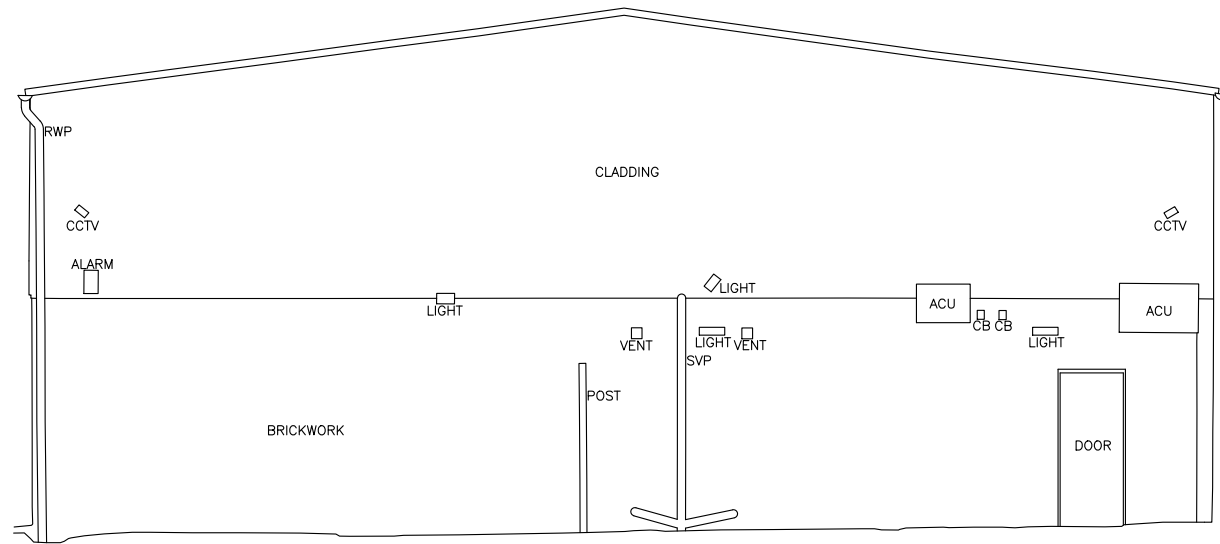


Datum 82.00m

E2

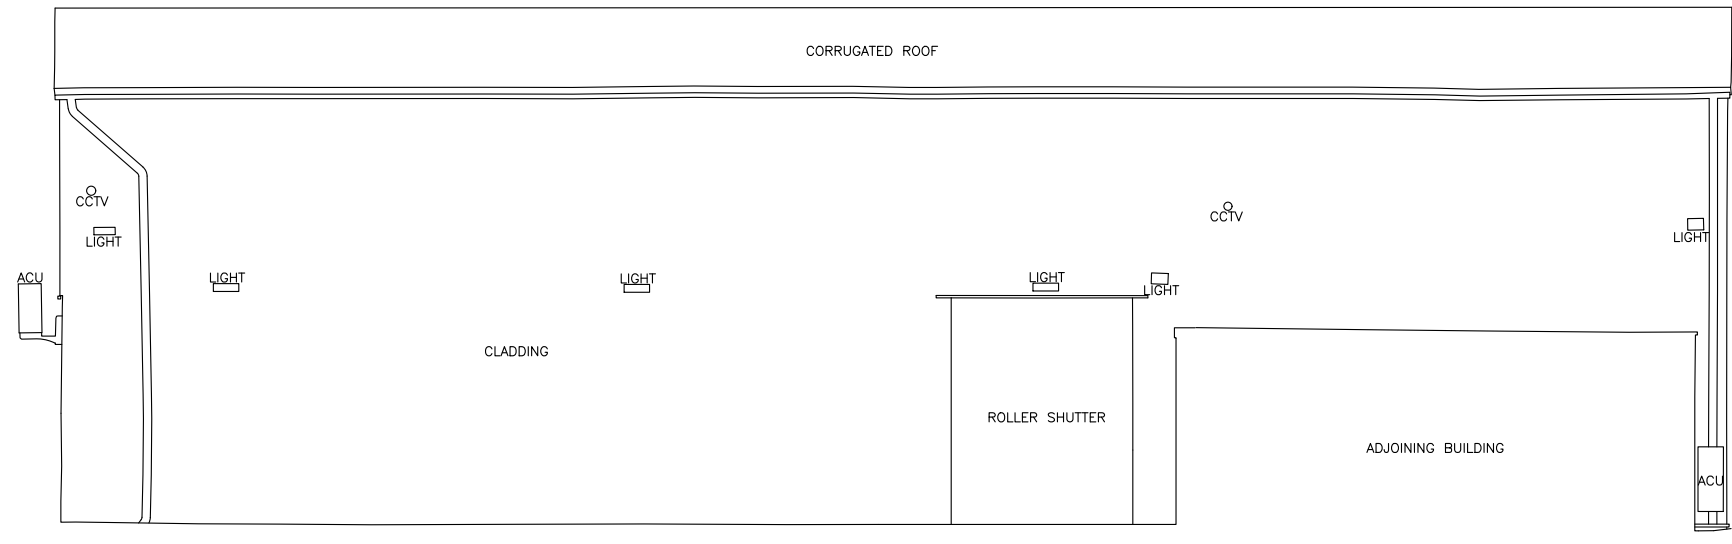


Datum 83.00m

E3

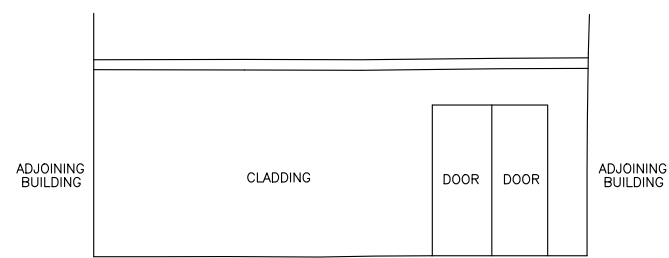


Datum 83.00m

E4

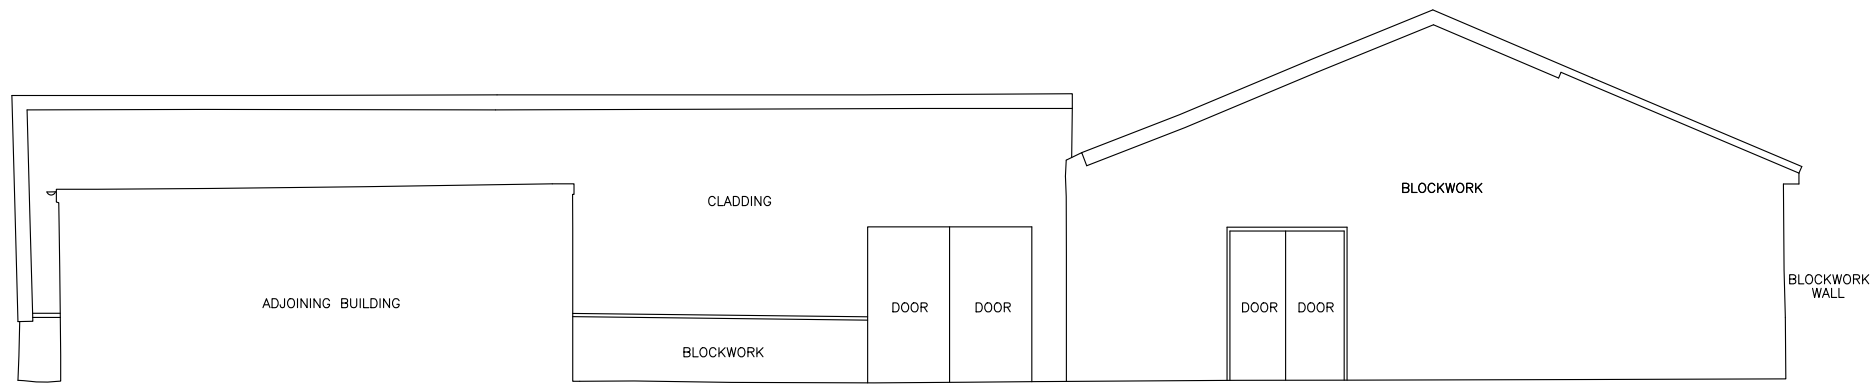


Datum 83.00m

E5

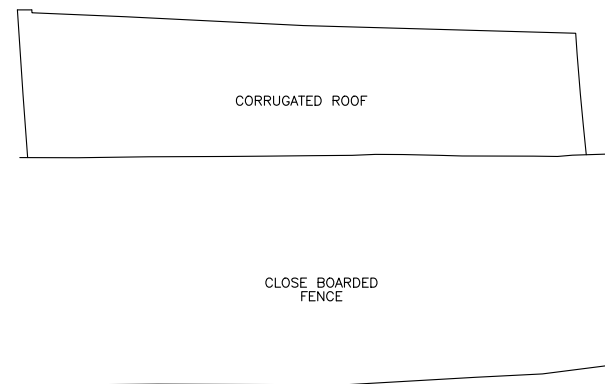


Datum 83.00m

E6

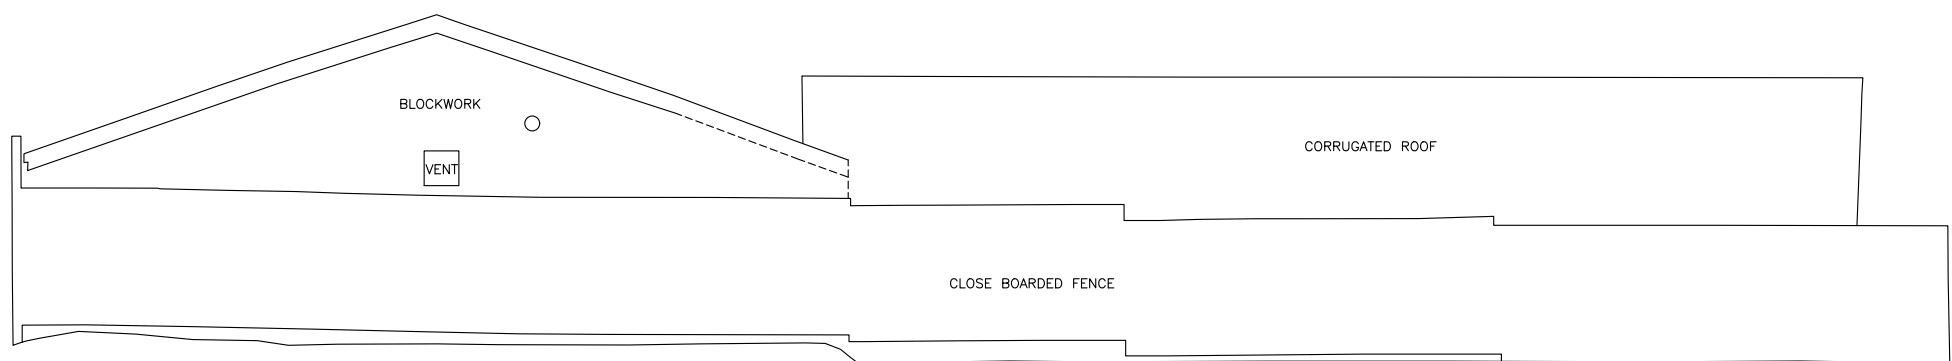


Datum 83.00m

E7

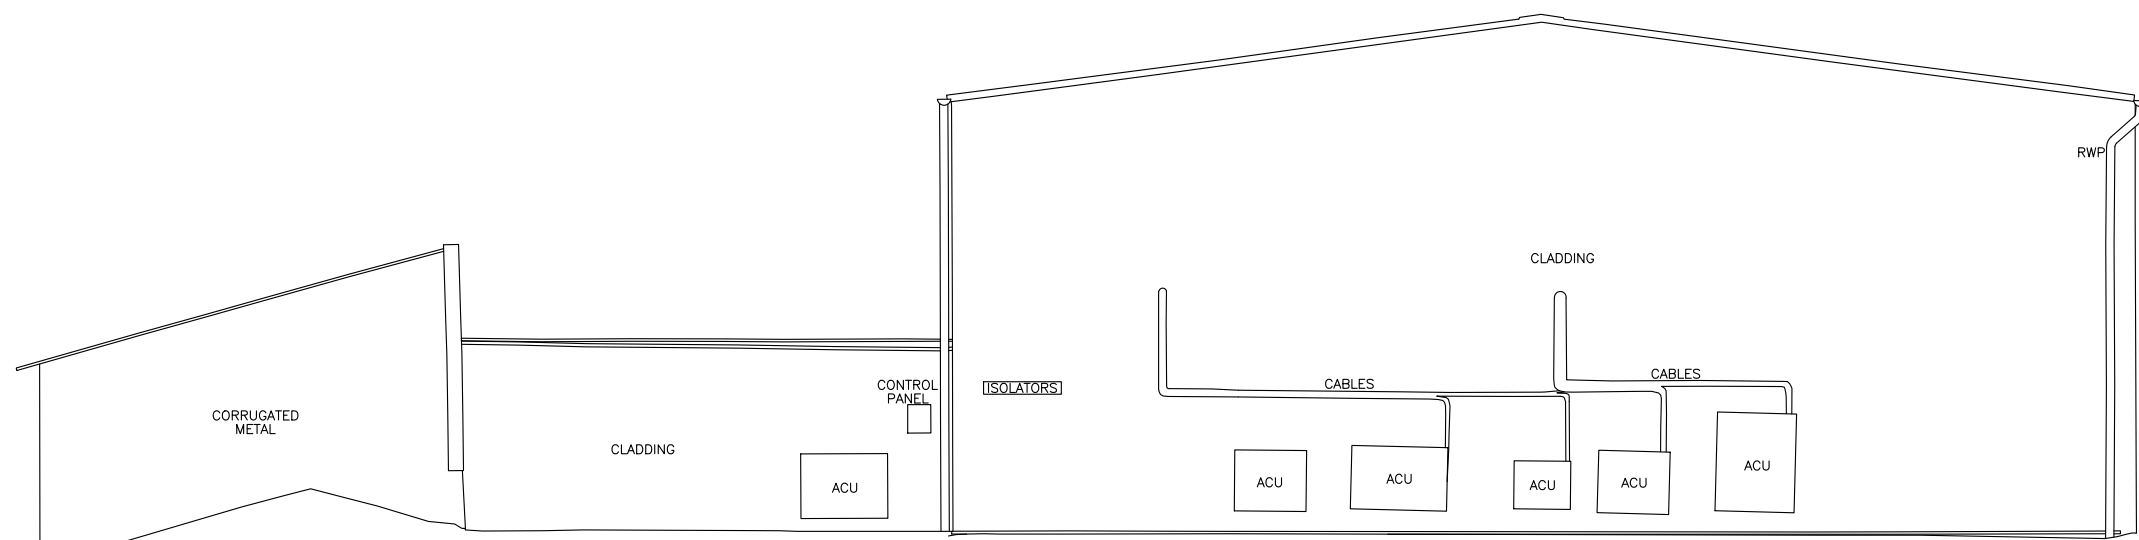

Datum 83.00m

E8

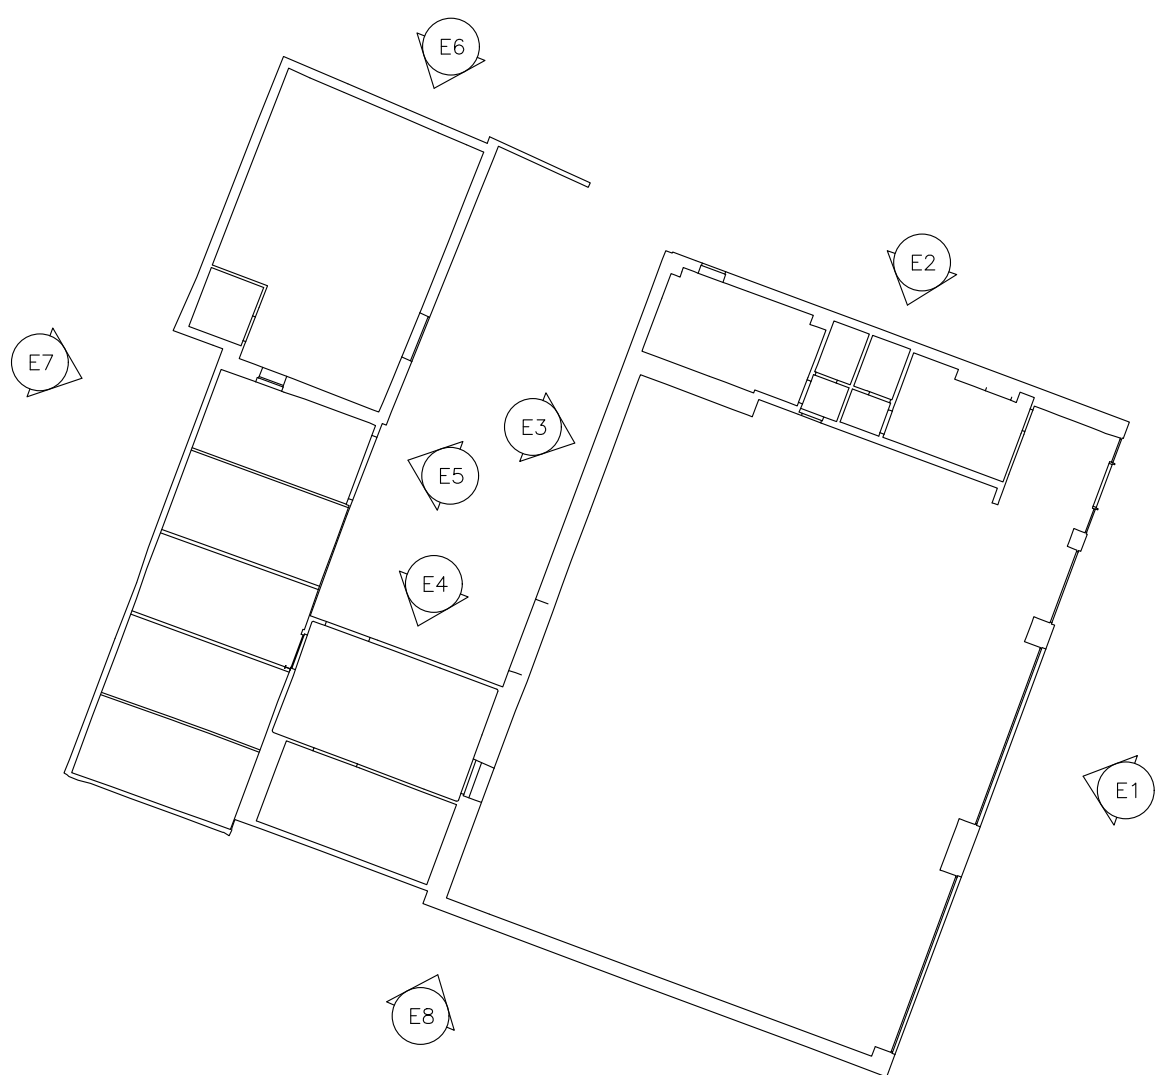

© Survey Operations Limited 2020
Reproduction in whole or in part by any means
is prohibited without the prior permission of
Survey Operations Limited.

Note:
All levels relate to Ordnance Datum,
achieved using the
OS National GPS Network.

Dashed lines are assumed due to obstructions.

Survey
OPERATIONS

Smith Street, Skelmersdale, Lancs. WN8 8LN
Tel: 01695 725662 Fax: 01695 51816
Email: mail@survops.co.uk — www.survops.co.uk

Client
Northhold Group

Drawing Title
Elevational Survey at:
38 Pen-y-Bryn,
Wrexham.

Scale(s)	1:100	Surveyor	MS
Date	Sep 20	Drawn	AW
Job Number	20I007	Checked	SO

Sheet Size & Drg Number & Revision
A1 20I007/003