


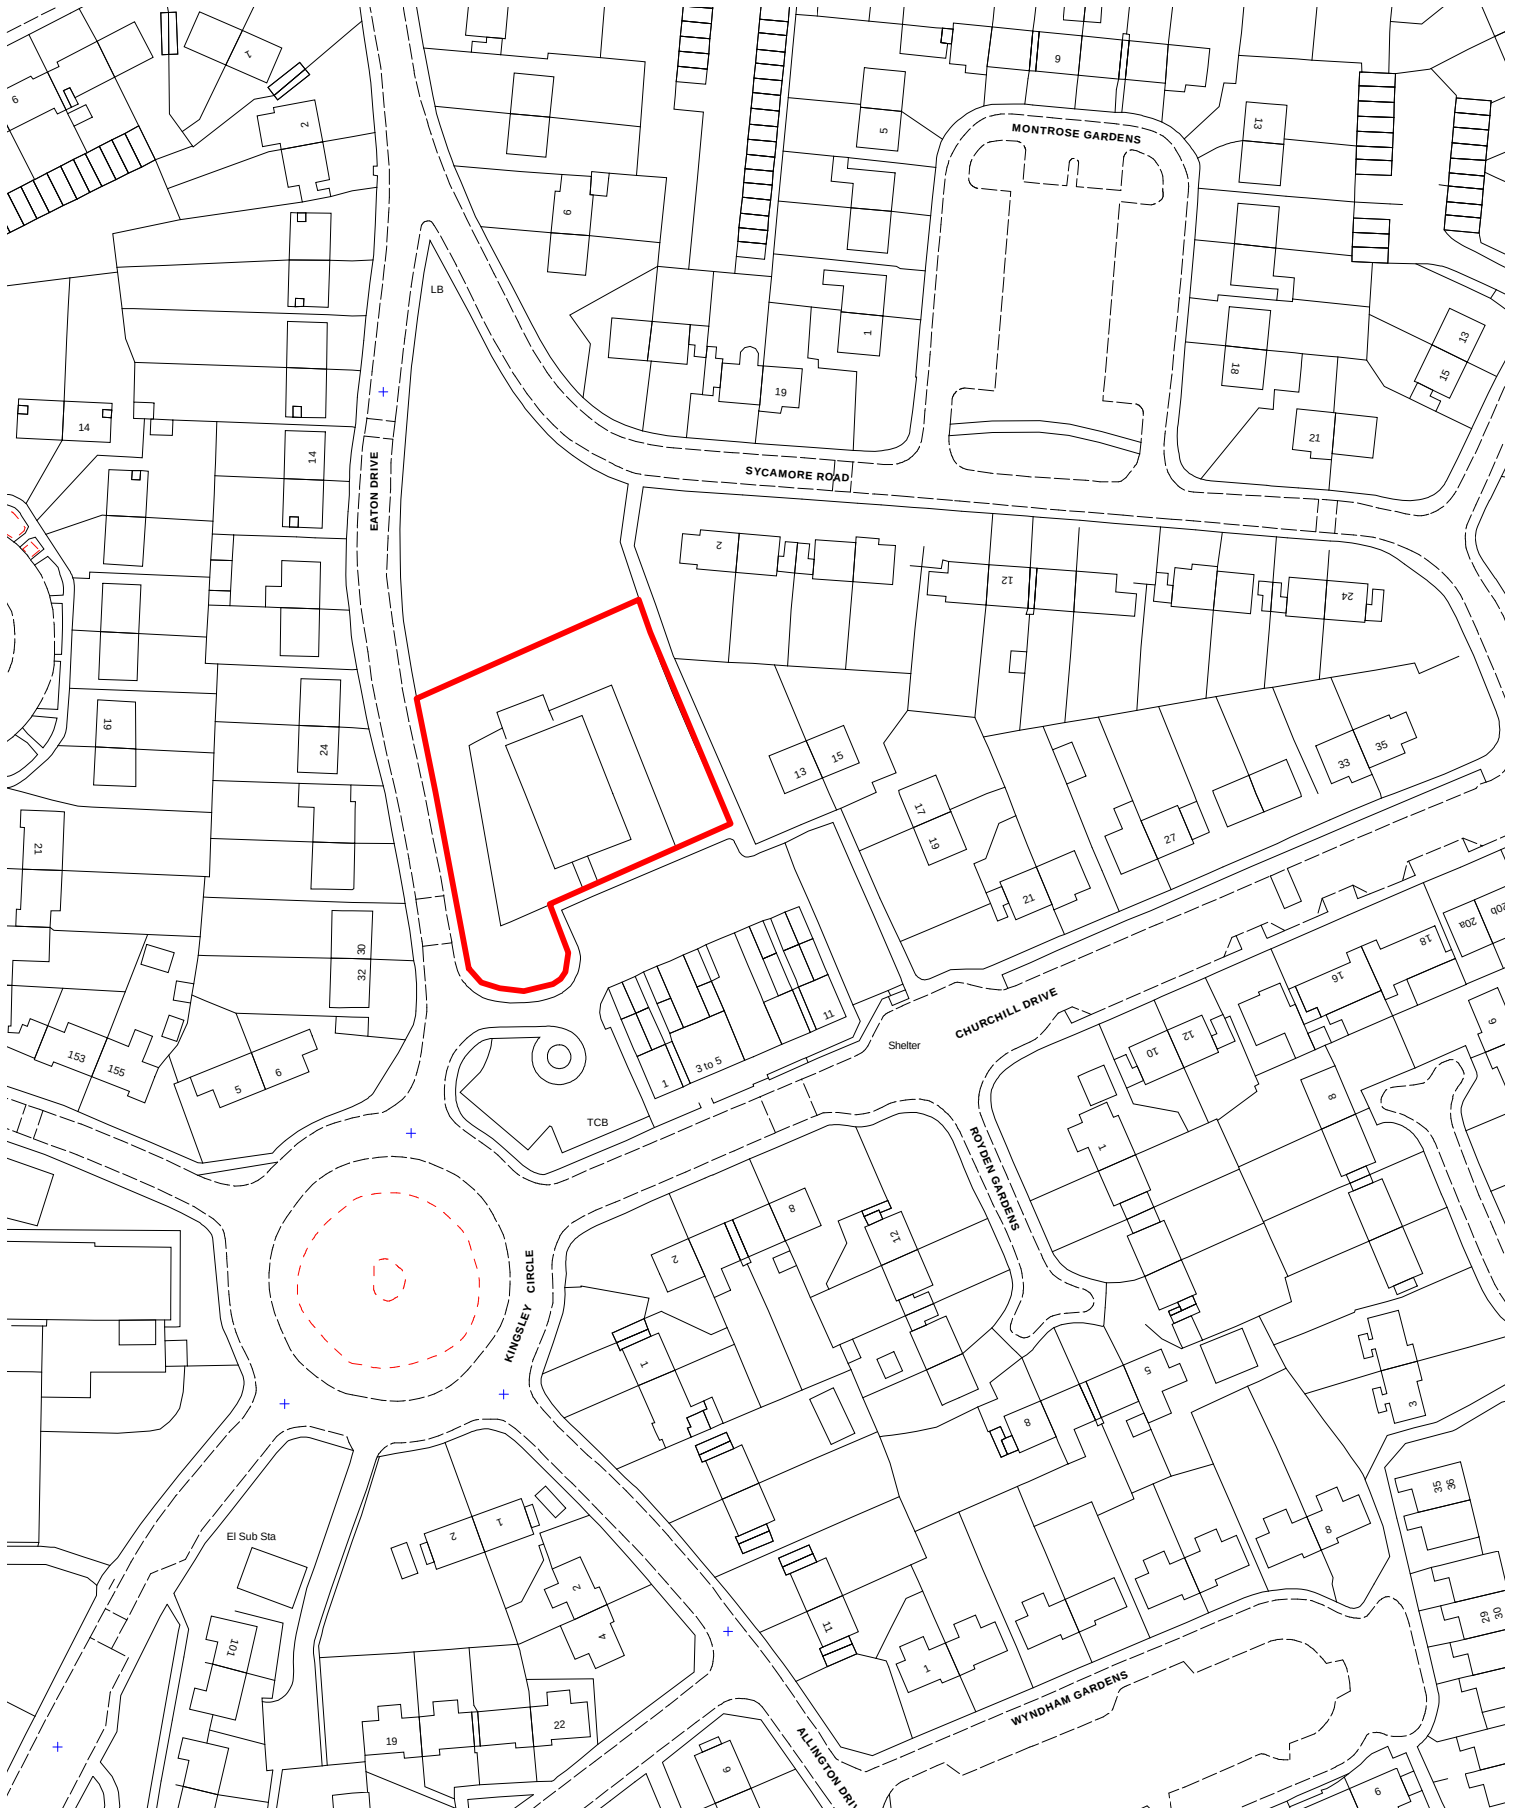

© Crown copyright. All rights reserved. 100023429. 201

HEAD OF PLANNING AND REGULATORY
PLANNING DEPARTMENT
6 LORD STREET
WREXHAM
L11 1LG

Town and Country Planning Act 1990 Section 106 Obligation



P/2019/0792
Community Centre
Eaton Drive, Wrexham



14 OCTOBER 2020
SCALE 1:1250
J3550