
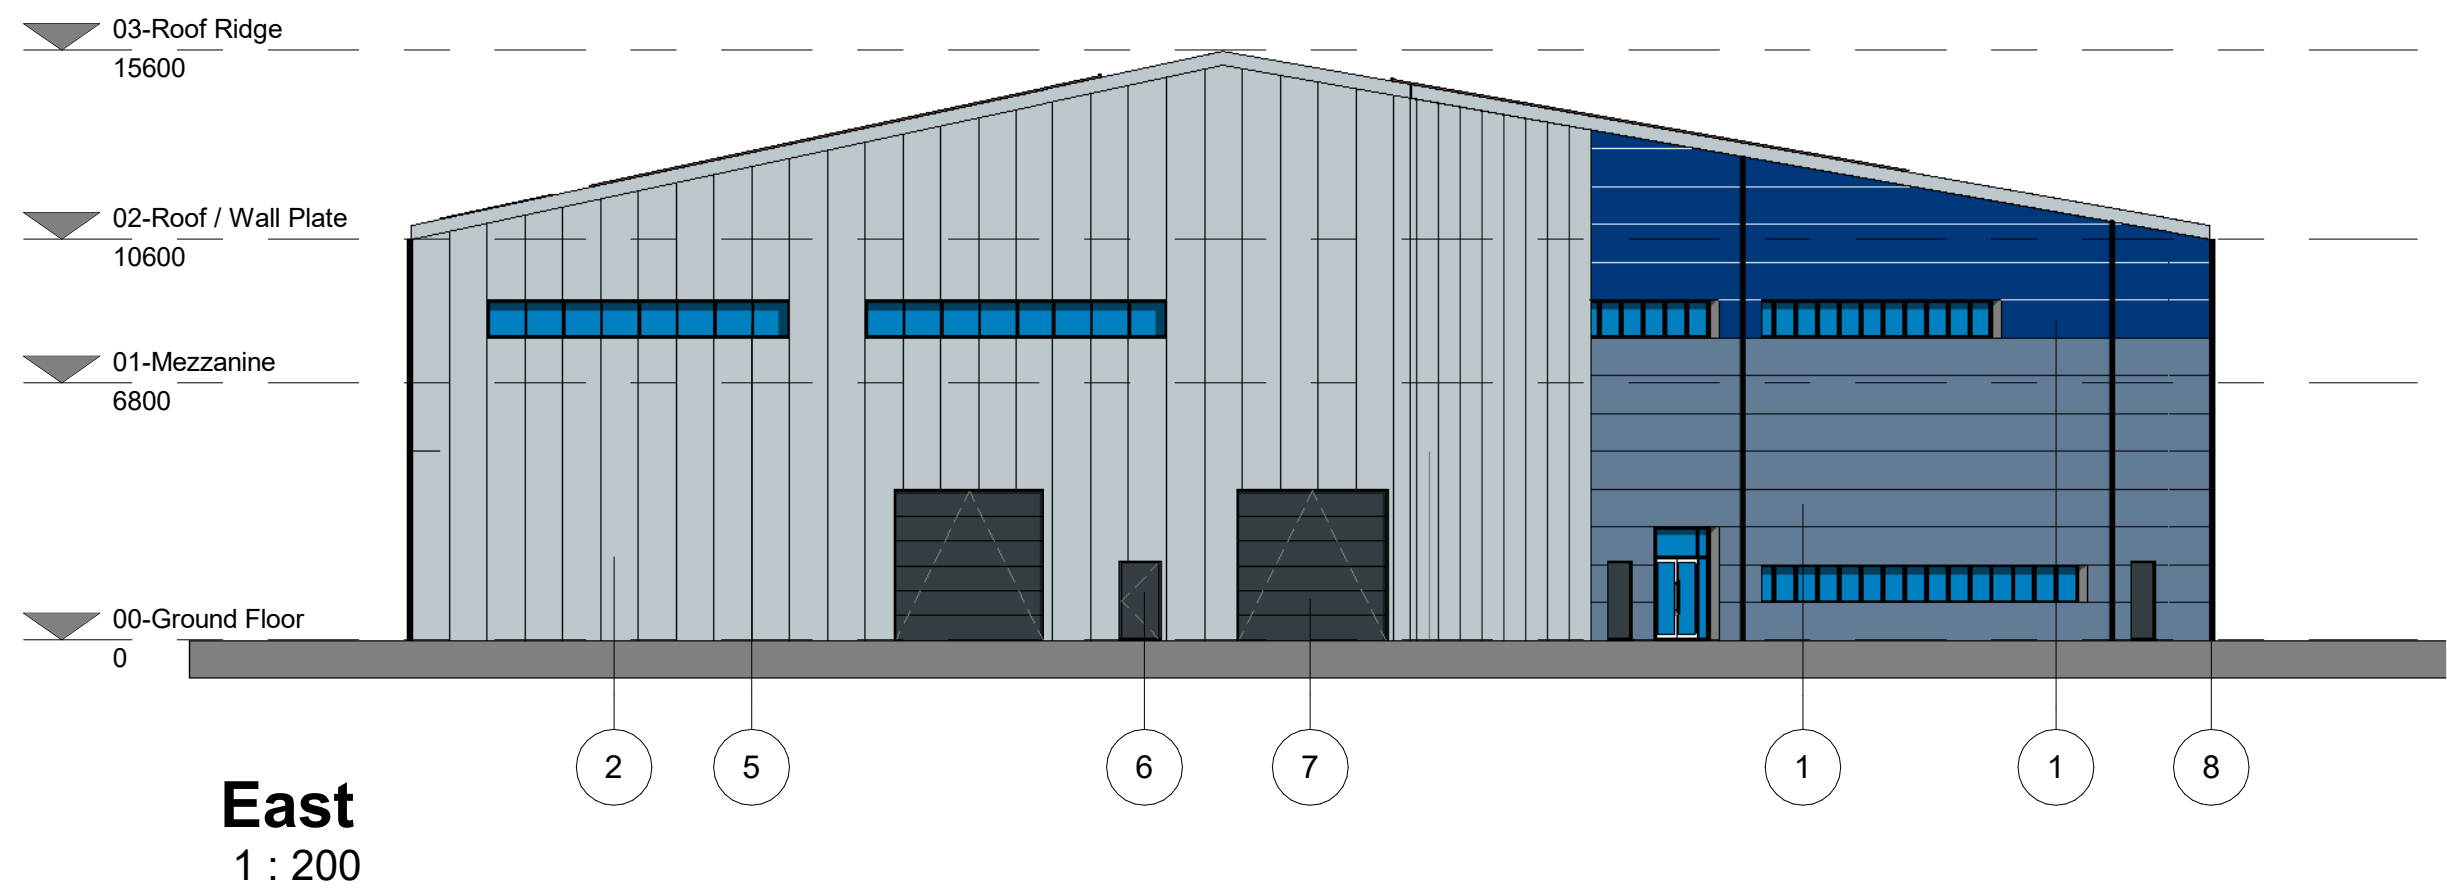
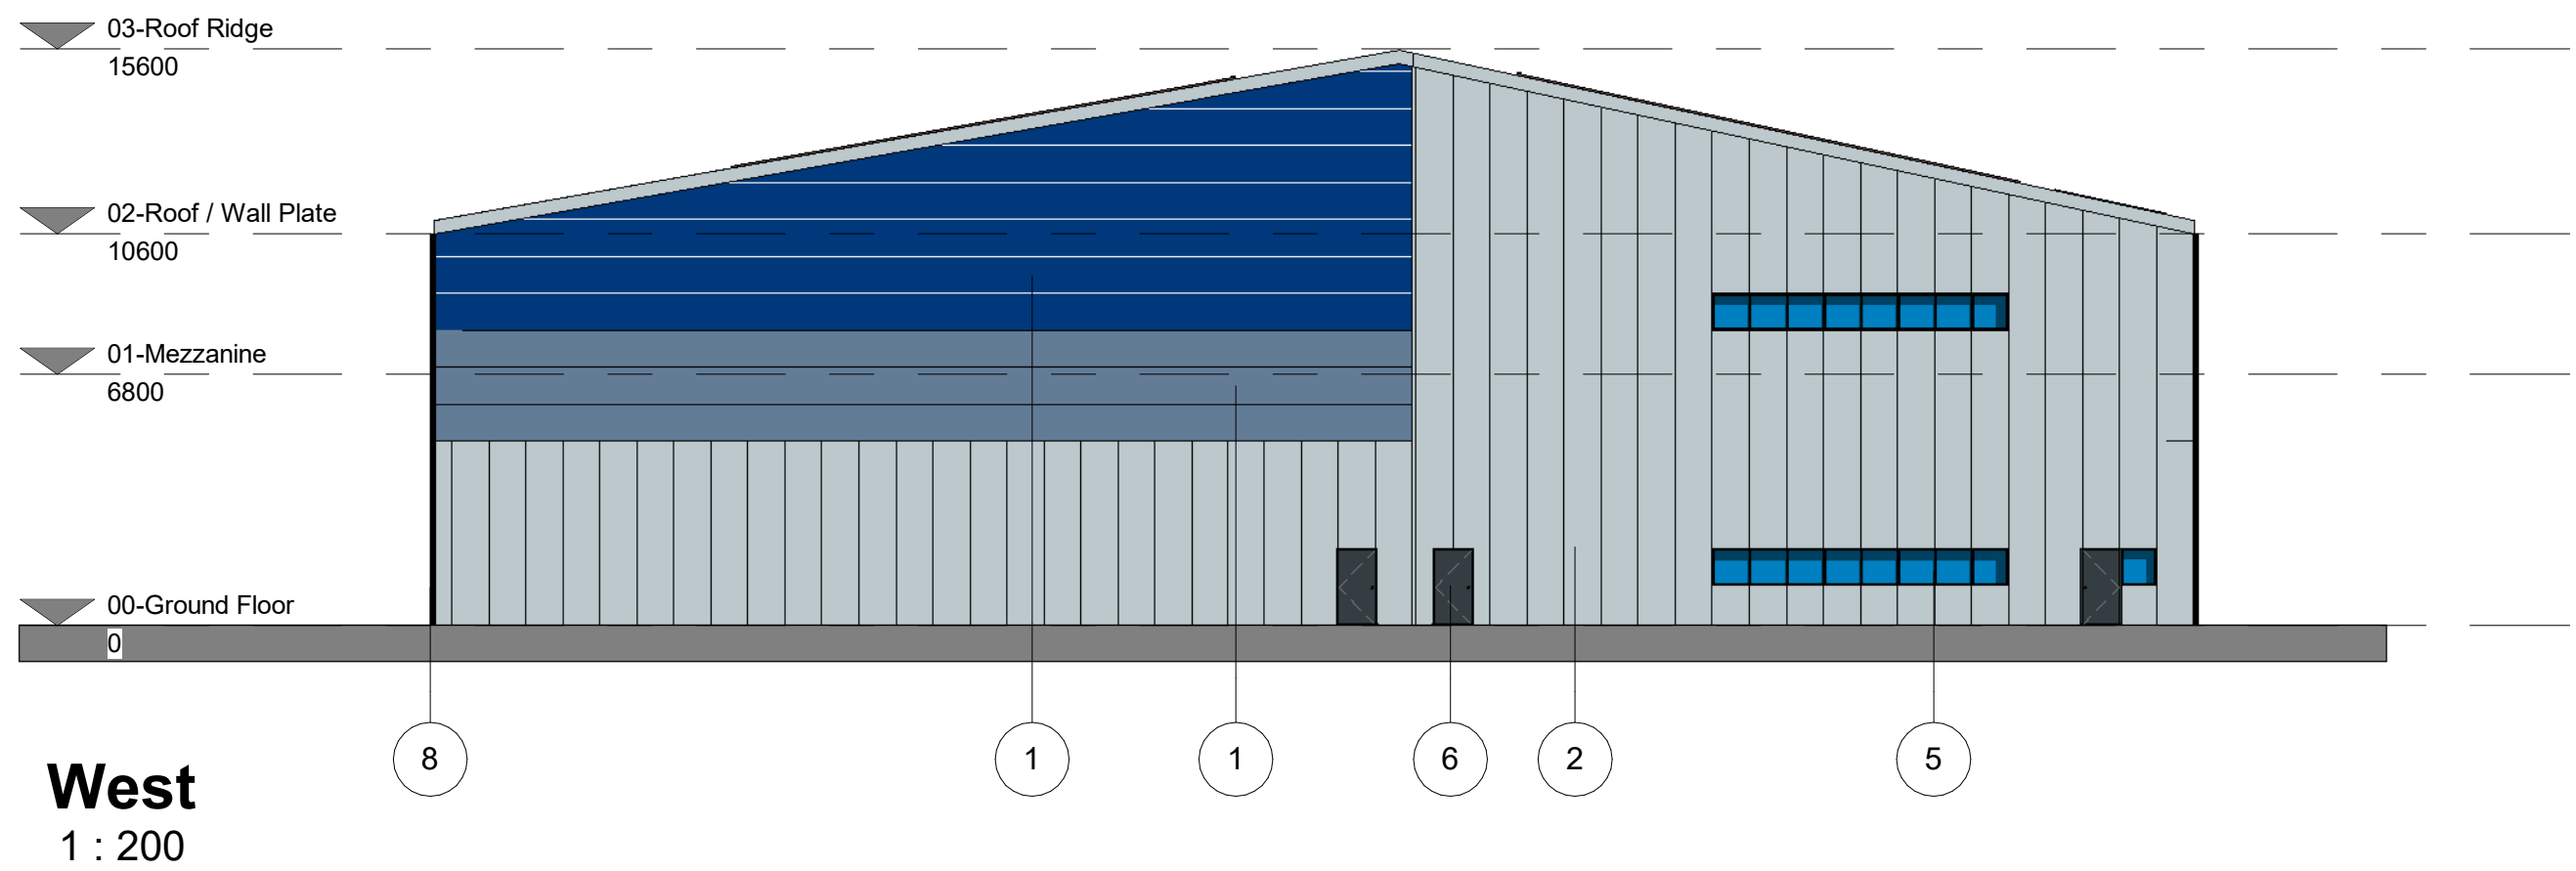
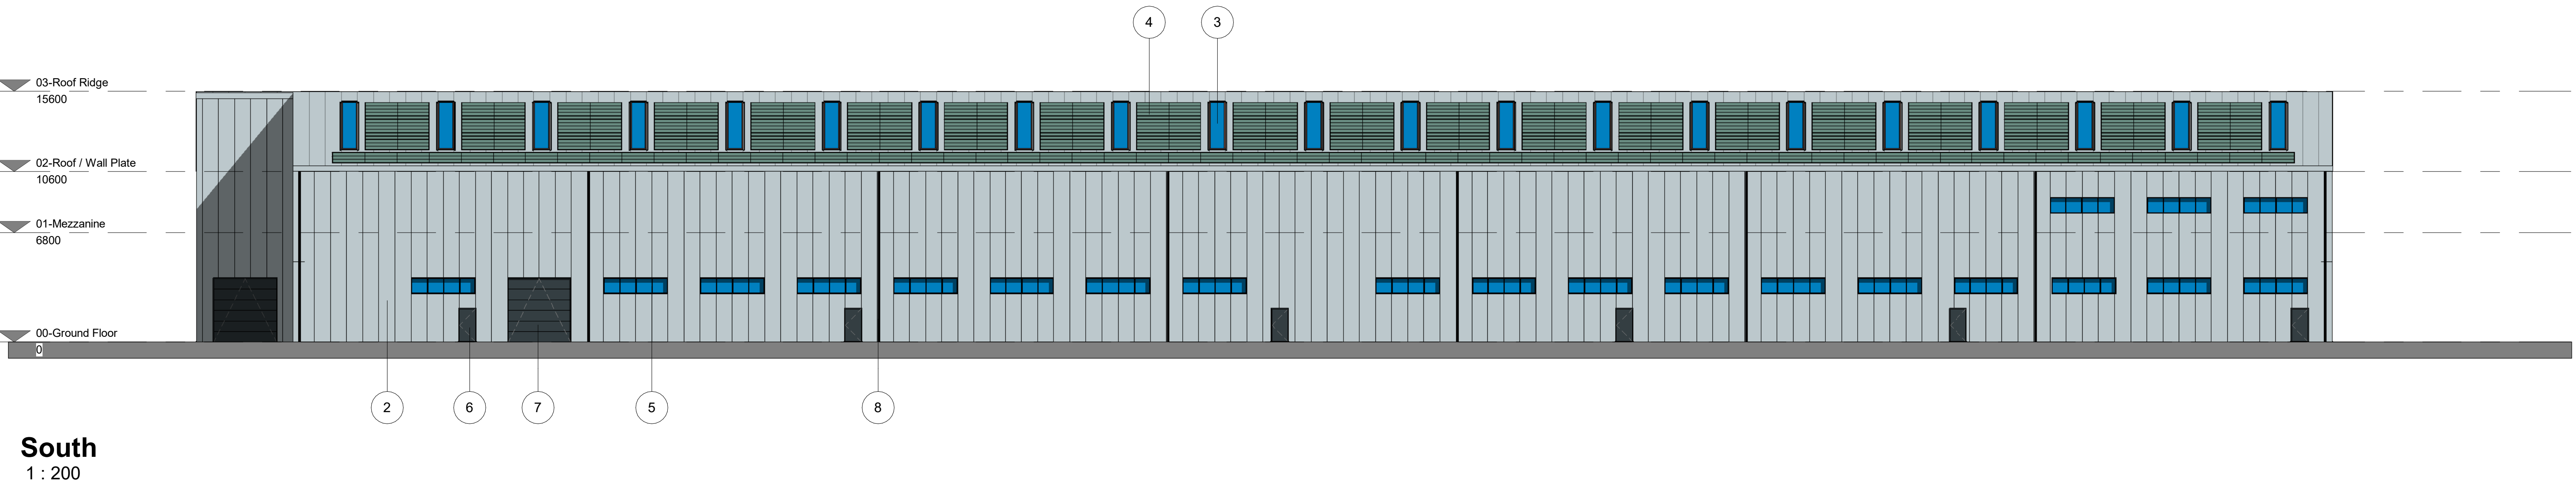


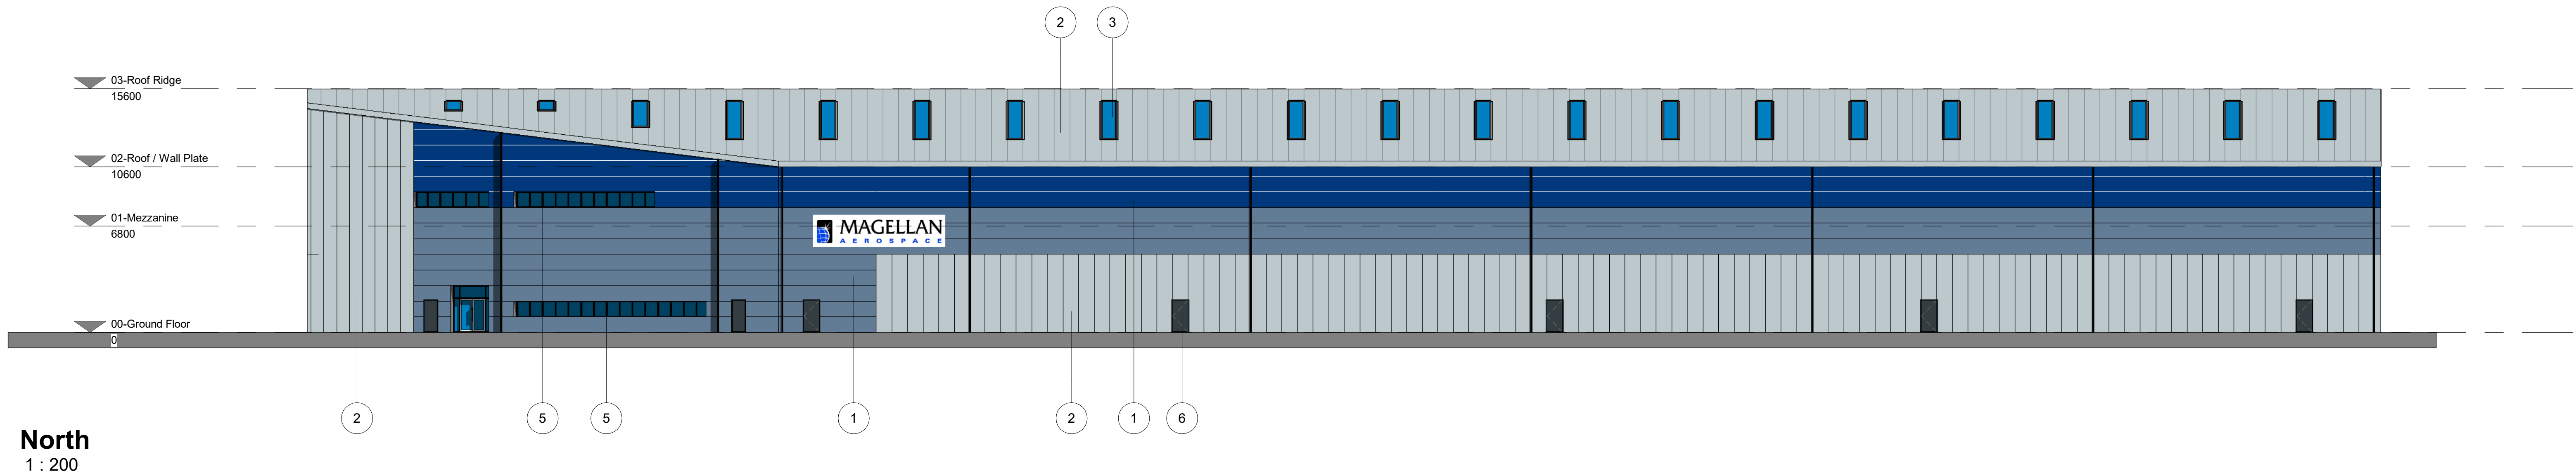

General Notes

1. Contractor to verify all dimensions and check level datums on site
2. All of the designs are the sole property of TACP Architects Ltd and may not be used without their written agreement
3. All prints, specifications and their copyright are the property of TACP Architects Ltd
4. Do not scale off drawings
5. All dimensions shall be checked on site before commencement of shop drawings, manufacture and all discrepancies must be reported to TACP Architects Ltd

- MATERIALS**
1. Metal Cladding
 2. Metal Cladding
 3. Roof Lights
 4. PV Panels
 5. Windows
 6. Personnel Doors
 7. Insulated Roller Shutter
 8. Downpipes

Risk Assessments

Revisions				
Rev	Date	Description	By	Check

Consultants

Client
Magellan Aerospace (UK) Limited


Project Title
Magellan Wrexham New Facility

Drawing Title
Proposed Elevations

Scale	Date	Drawn By	Checked By	Office
1 : 200@A0	25/09/20	ACR	MG	Wrexham

Job Number	Project*Originator*Zone*Level*Type*Role*Number	Revision
20028	MA-TACP- PB-ZZ- DR-A- 200	

TACP Architects Ltd
Pembroke House, Ellice Way
Wrexham Technology Park
LL13 7YT
T: 01978 291161
F: 01978 351735
E: admin@tacparchitects.co.uk
www.tacparchitects.co.uk

Architecture • Interior Design • Healthcare Planning • Construction • Masterplanning • Sustainable Design

