


This drawing is the property of CB ARCHITECTURAL DESIGN.
Copyright is reserved by them and the drawing issued on the condition that it is not copied, reproduced, retained or disclosed to any unauthorised person either wholly or in part without the written consent of CB ARCHITECTURAL DESIGN.


1. All dimensions to be verified on site prior to any shop works being commenced.
2. Any discrepancies to be reported to the Designer before any work is put in hand.
3. Do not scale from this drawing.
4. This drawing is to be read in conjunction with relevant consultants and specialists drawings.
5. This is a metric drawing.
6. Dimensions indicated thus "****" are site dimensions and are to be adjusted onsite by the Contractor accordingly.

PROPOSED MATERIALS


WALLS: Facing brickwork to match existing
ROOF: Slate to match existing
WINDOWS: White uPVC to match existing
DOORS: White uPVC to match existing
RWG's: Black uPVC, round profile to match existing
FASCIAS/BARGES/SOFFITS: Painted timber to match existing

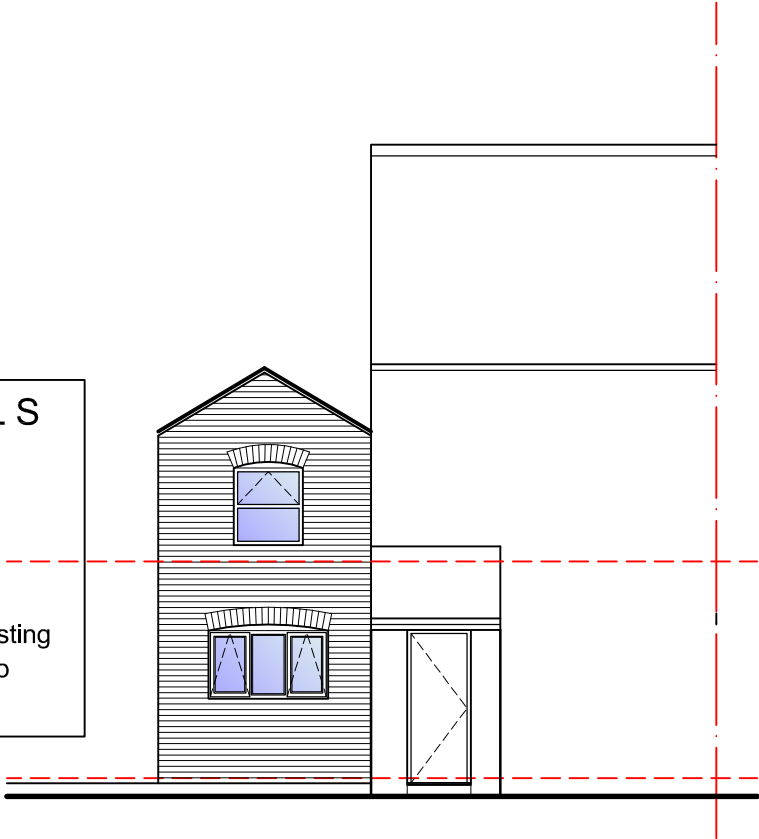


FRONT ELEVATION

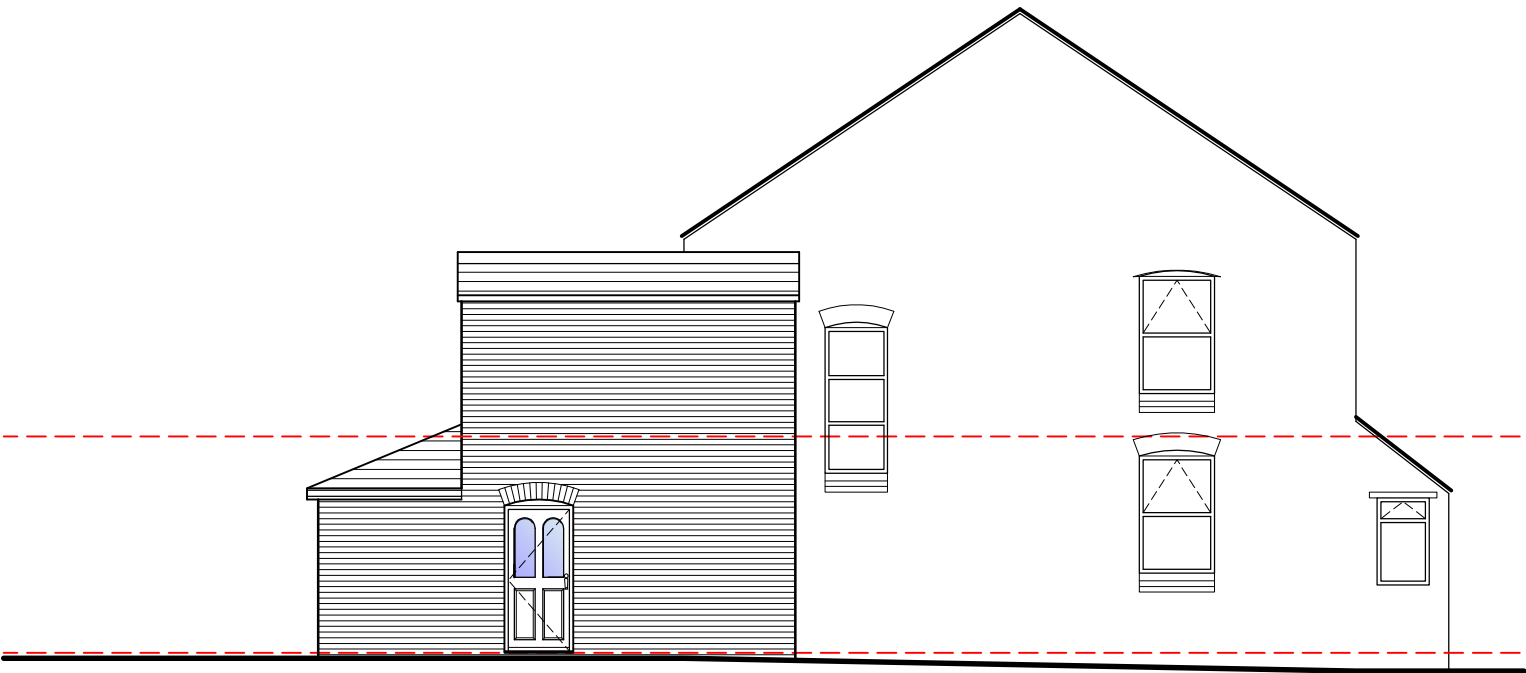

SIDE ELEVATION

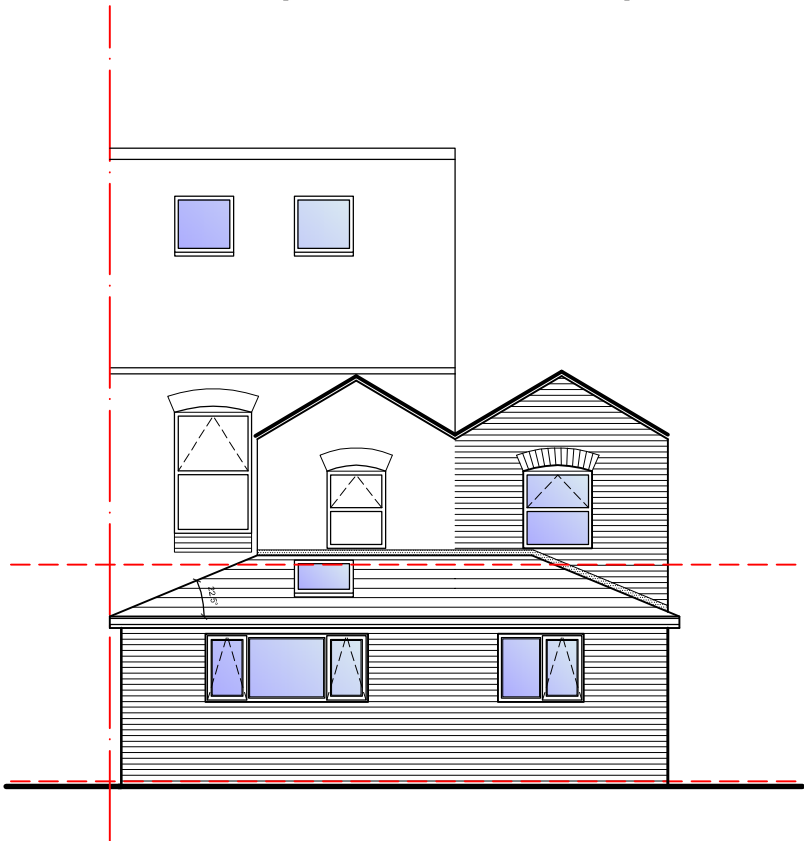

REAR ELEVATION

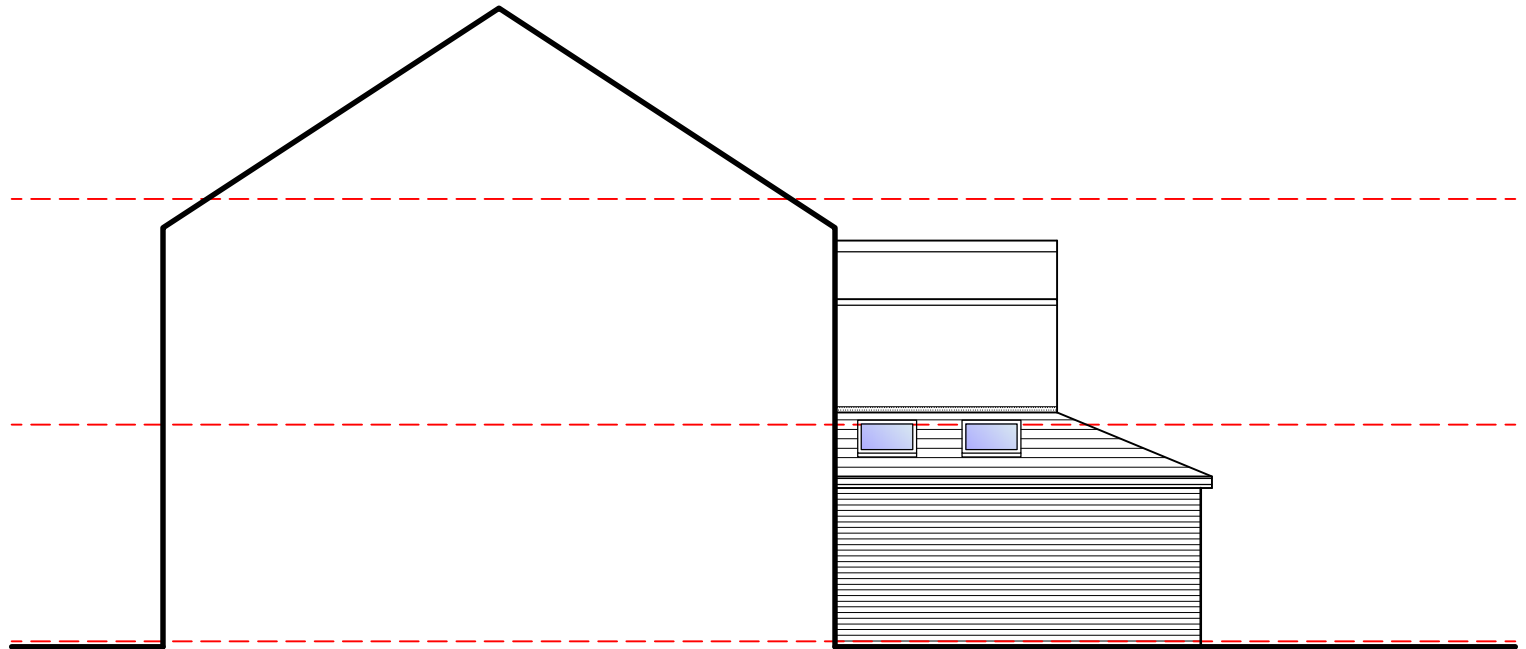

SIDE ELEVATION

0 10 20 50mm NATURAL SCALE

T: 07833 029535
E: info@cbarchitecturaldesign.co.uk
W: www.cbarchitecturaldesign.co.uk


Architectural Design

Rev:	Date:	Description:			Initial:	Chkd:
Client	MR & MRS SMITH		Drawg. Title	Elevations AS PROPOSED [OPTION A]		
Project	1 Rose Cottages, Wrexham Rd Marchwiell, Wrexham LL13 0PW		Scale	1:100	Drawn C.B.	Chkd. C.B. Date 23/03/20
			Drawg. No.	836/Sk04		Revision A

ORIGINAL DRAWING SIZE 420 x 297 (A3)