


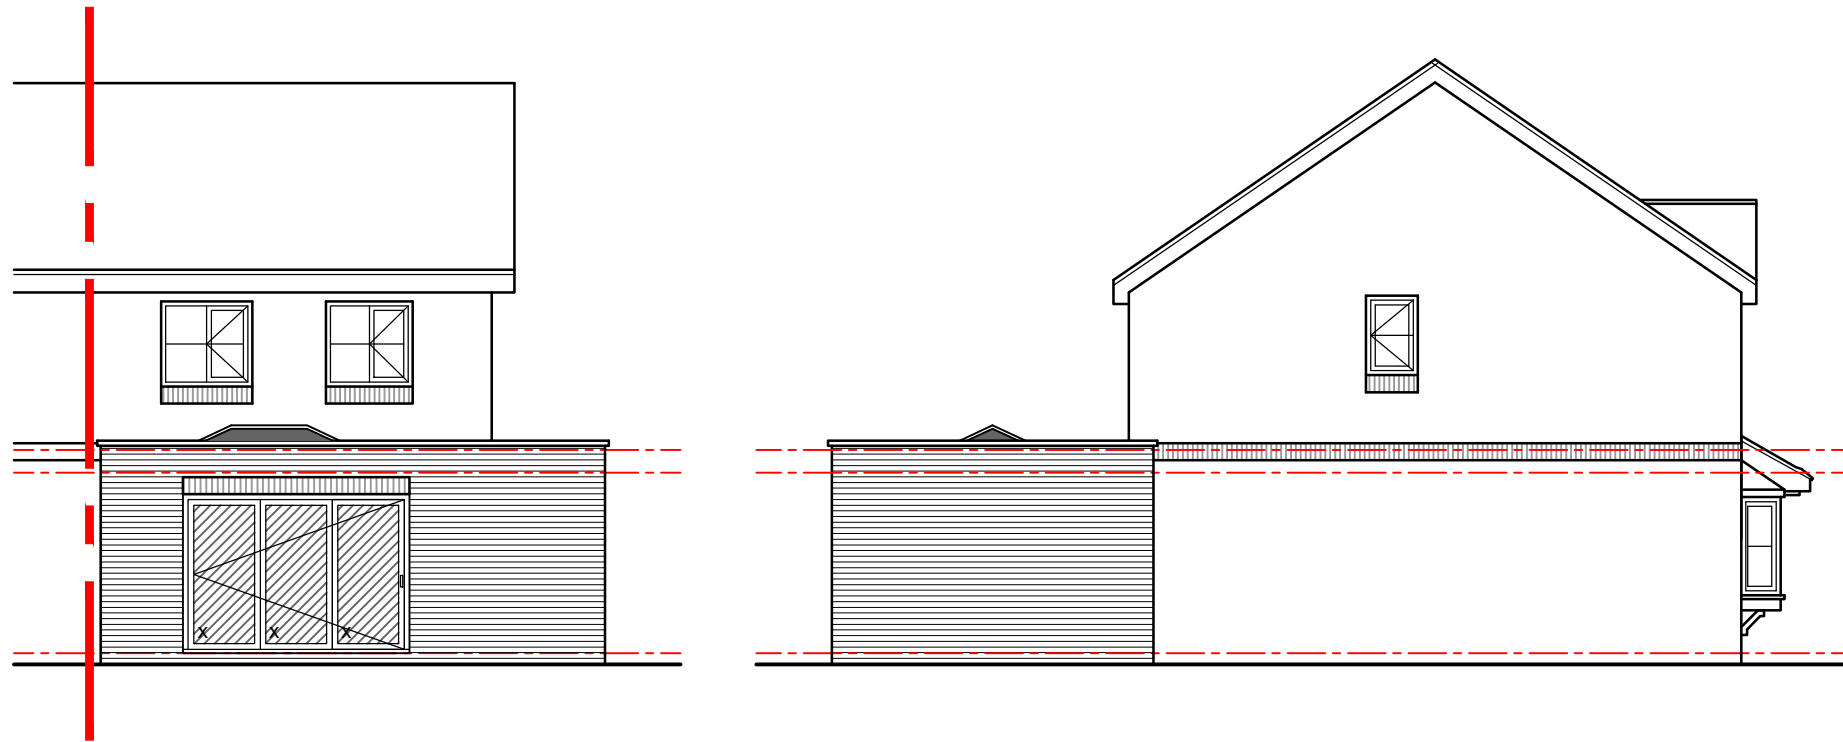

HDS ARCHITECTURAL SERVICES
HDS Architectural Services, The Foundry,
15 Yorke Street, Wrexham
LL13 8LW
Tel (01978) 345250
www.hdsarchitectural.co.uk

Project; 20 Oakleigh, Penycae, Wrexham, LL14 2PJ	
Title; Proposed Elevations	Scale (A3); 1:100
Dwg No; OL/PD/04	Date; December 2020
Revision; REV A - drawings amended to suit client comments (18-12-20). REV B - drawings amended to suit client comments (04-01-21).	