



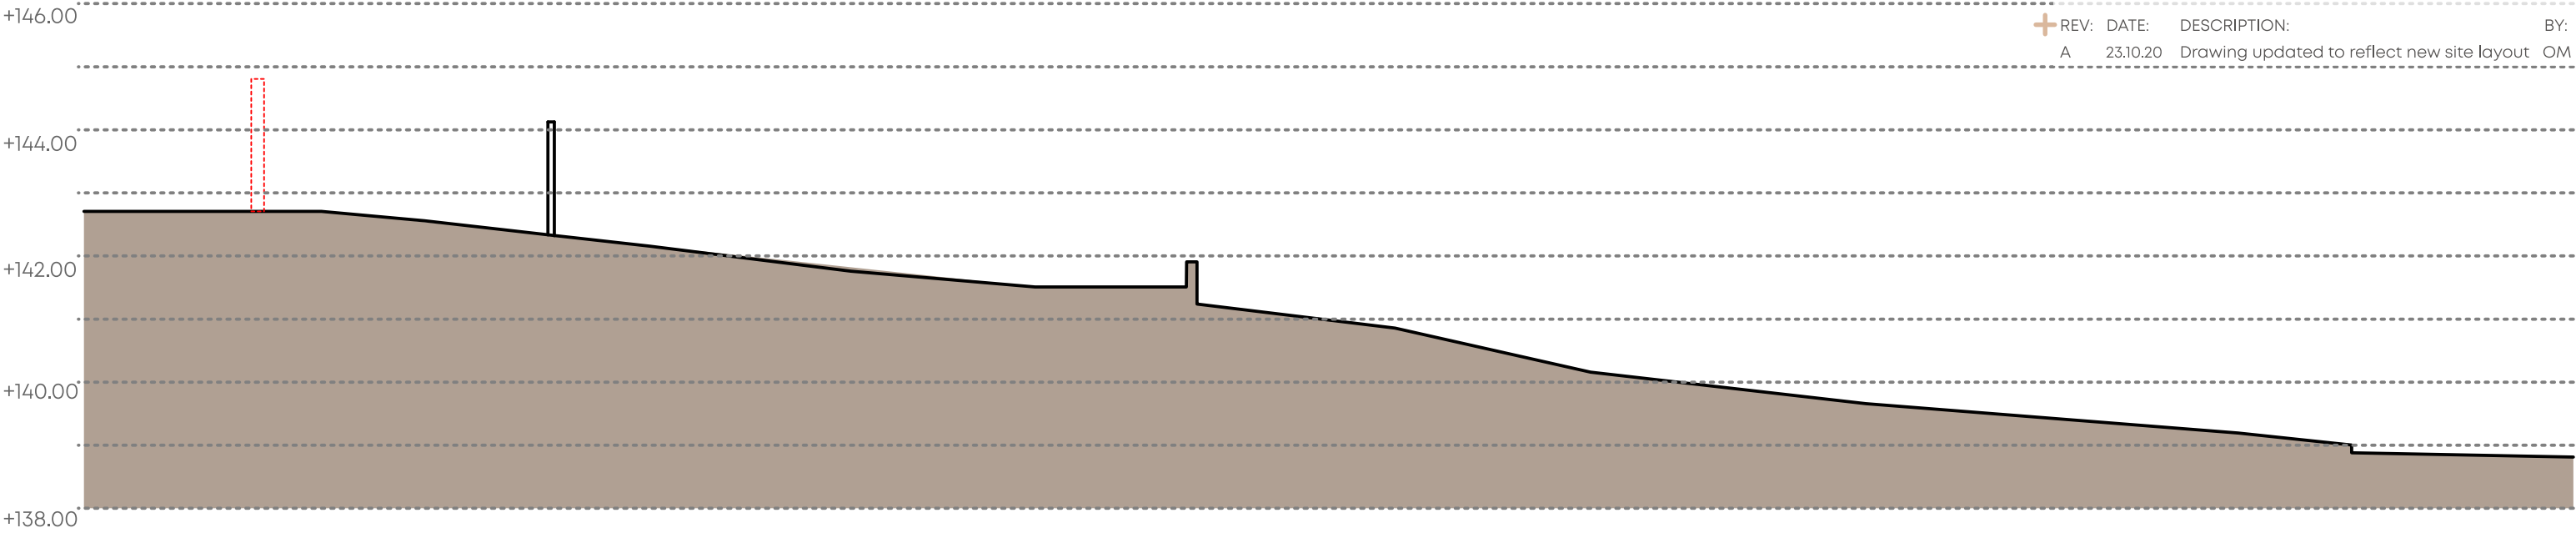

As Existing Site Section B-B

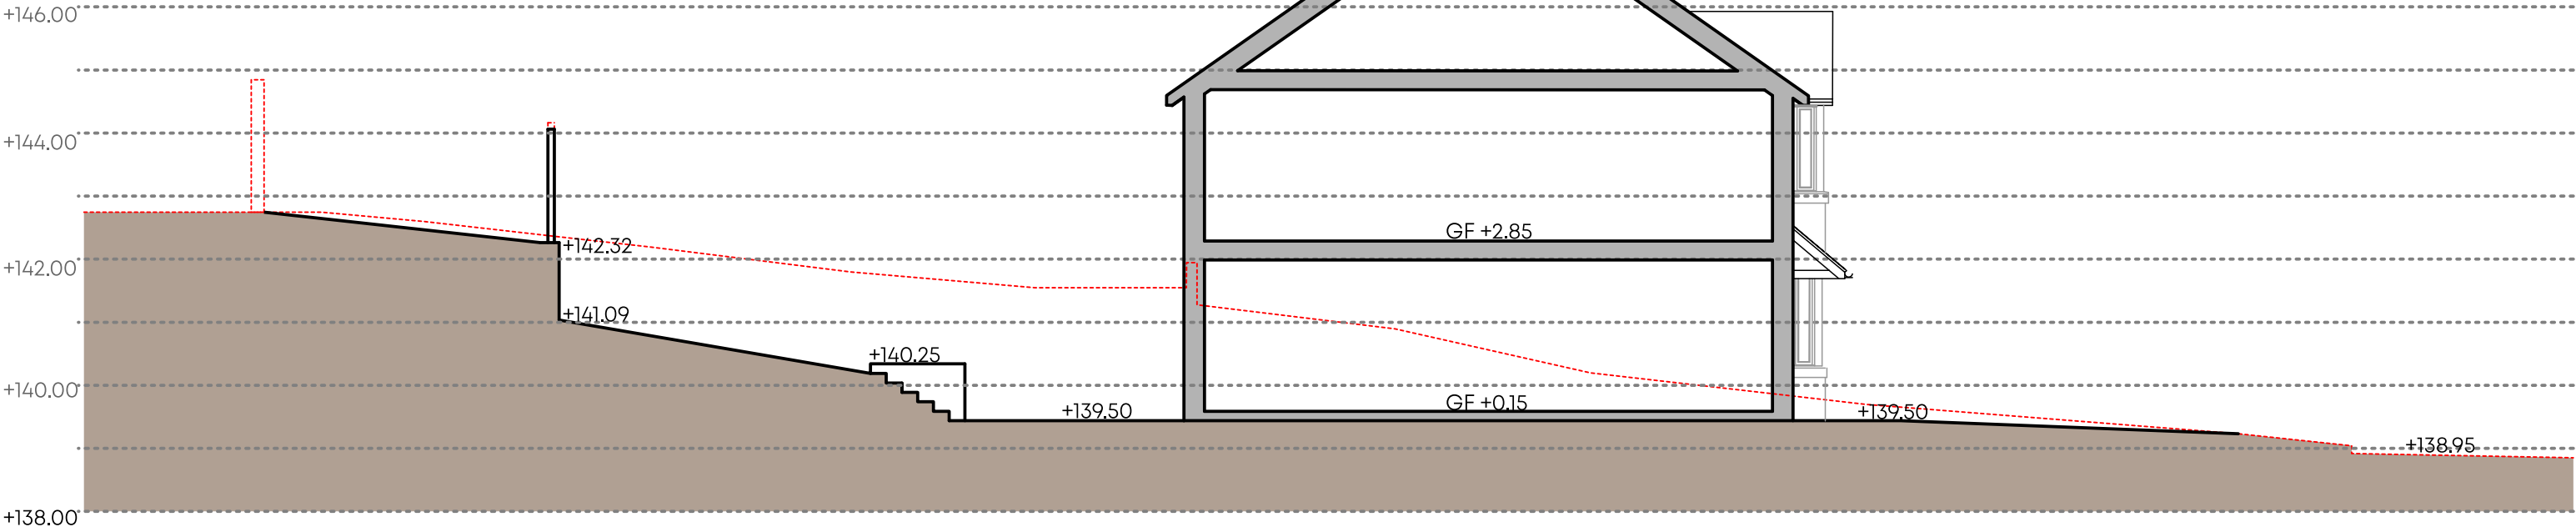

As Proposed Site Section B-B

CLIENT:	PROJECT:	DRAWING TITLE:
Mrs C Andradý	New Detached Dwellings Plot to rear of 9A, 9B & 9C, Stanley Road, Ponciau, Wrexham, LL14 1HH	As Existing & As Proposed Site Sections

DRAWING NUMBER:	SCALE:	DATE:
20082-121-A	1:100@A3	24.09.20
STATUS:	BY:	CHECKED:
PLANNING	VA	VA

PADDOCK
JOHNSON

Studio 2, The Lyceum,
Bath Street, Port Sunlight,
Merseyside, CH62 4UJ
0151 643 1234
info@paddockjohnson.com
www.paddockjohnson.com
Paddock Johnson Partnership
Limited. Registered in England
and Wales. No. 06684275