



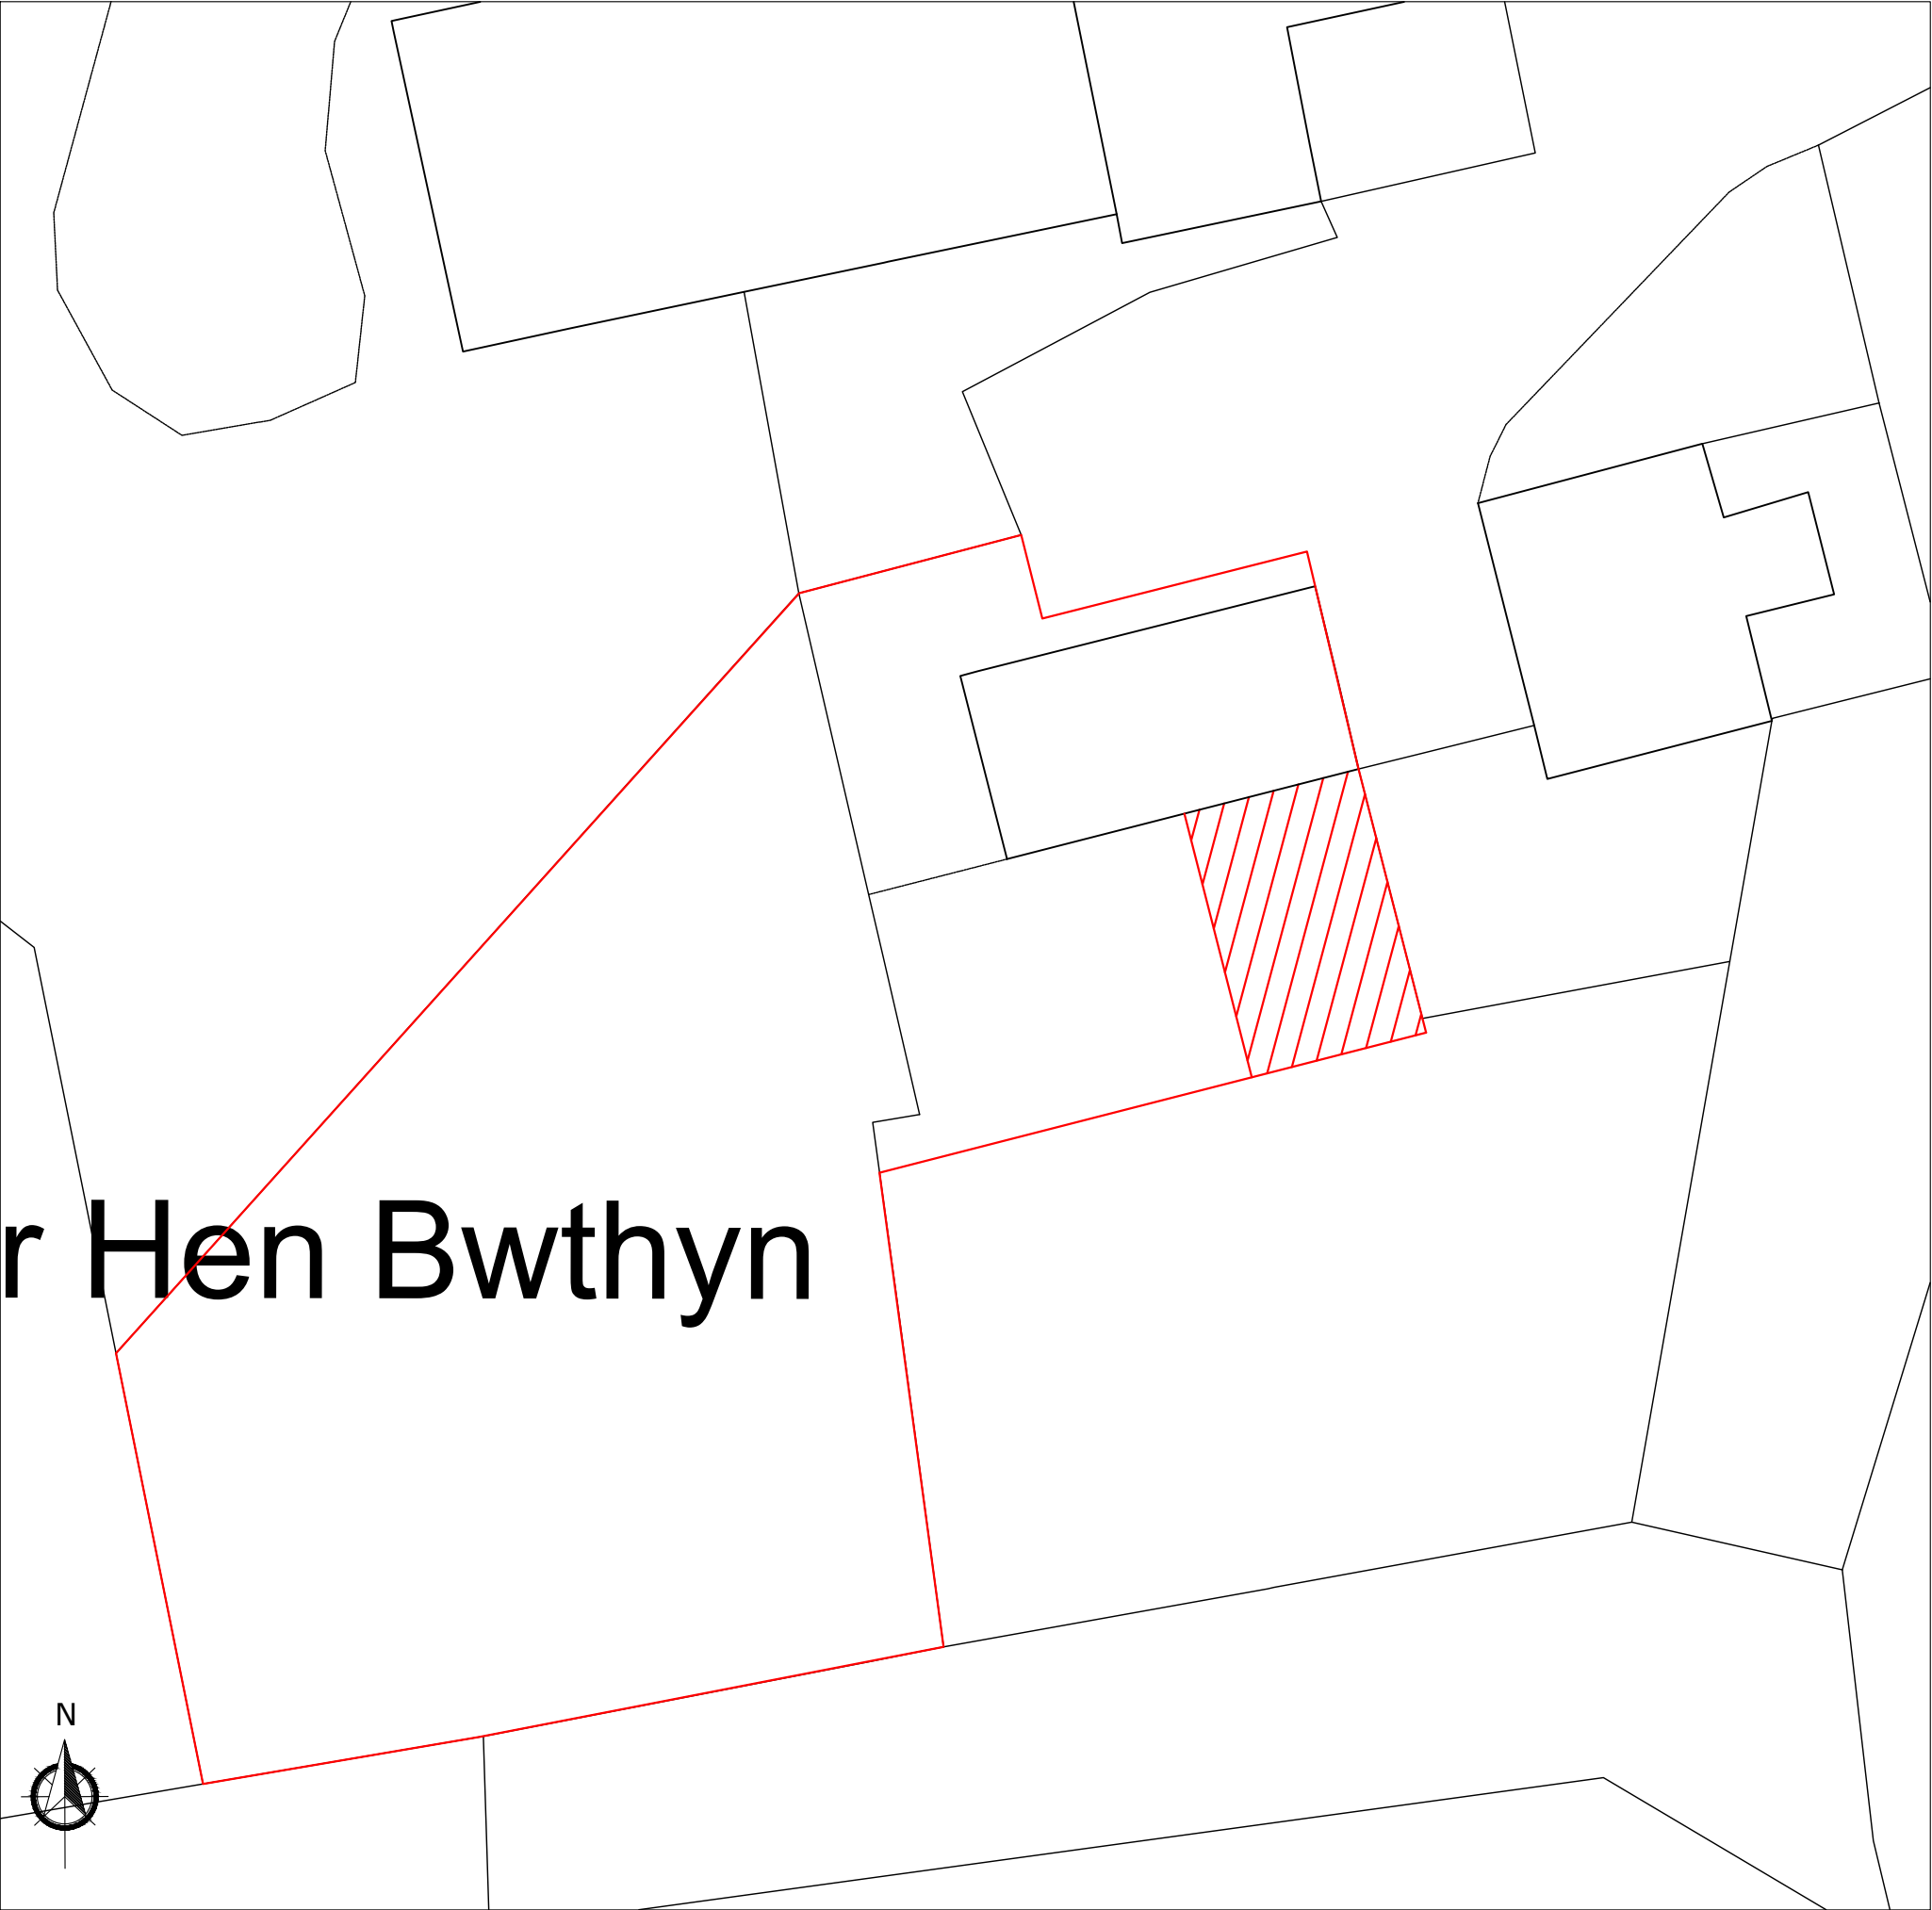

Block Plan 1:200

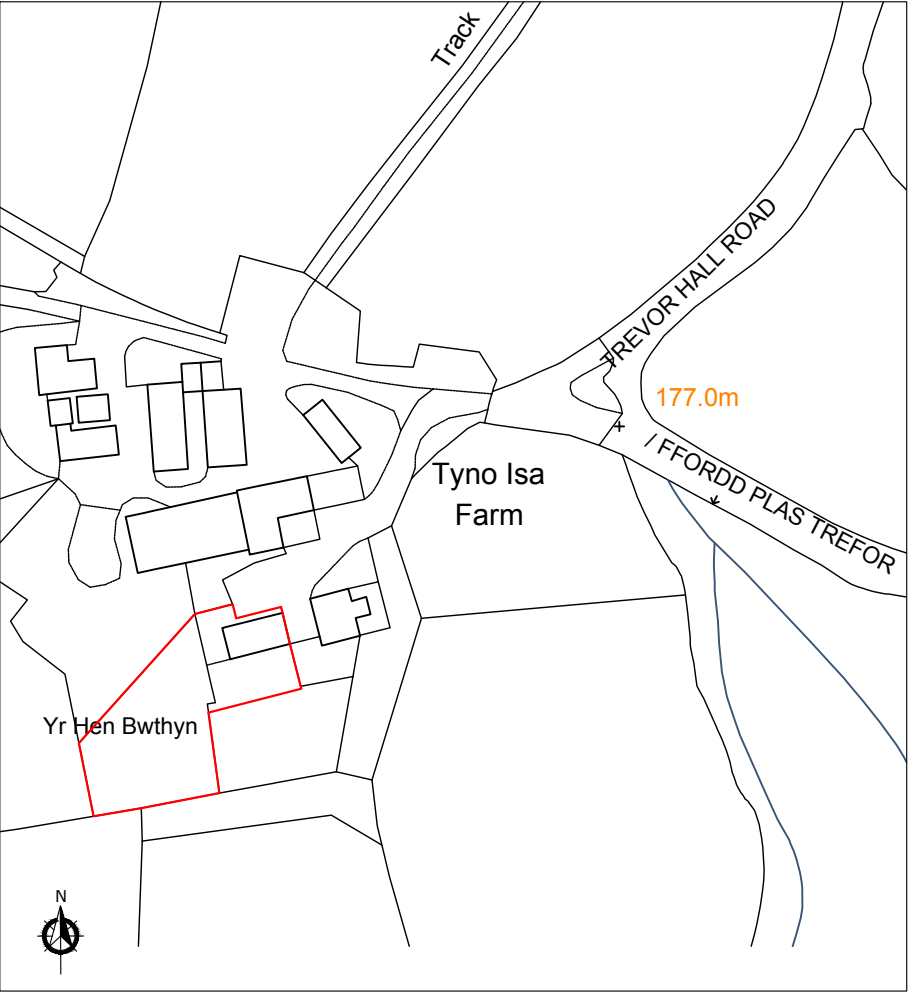

Location Plan 1:1250

LHG PROJECTS LTD Architectural Design & Surveying M: 07941 889 509 E: lhgprojects@gmail.com			
PROJECT Tyno Isa, Garth, Trevor			
CLIENT Russell Williams			
DRAWING TITLE Location & Block Plan			
DATE 16/12/20	SCALE As indicated at A3		
DRAWING NUMBER 853.000	REVISION NO.		