


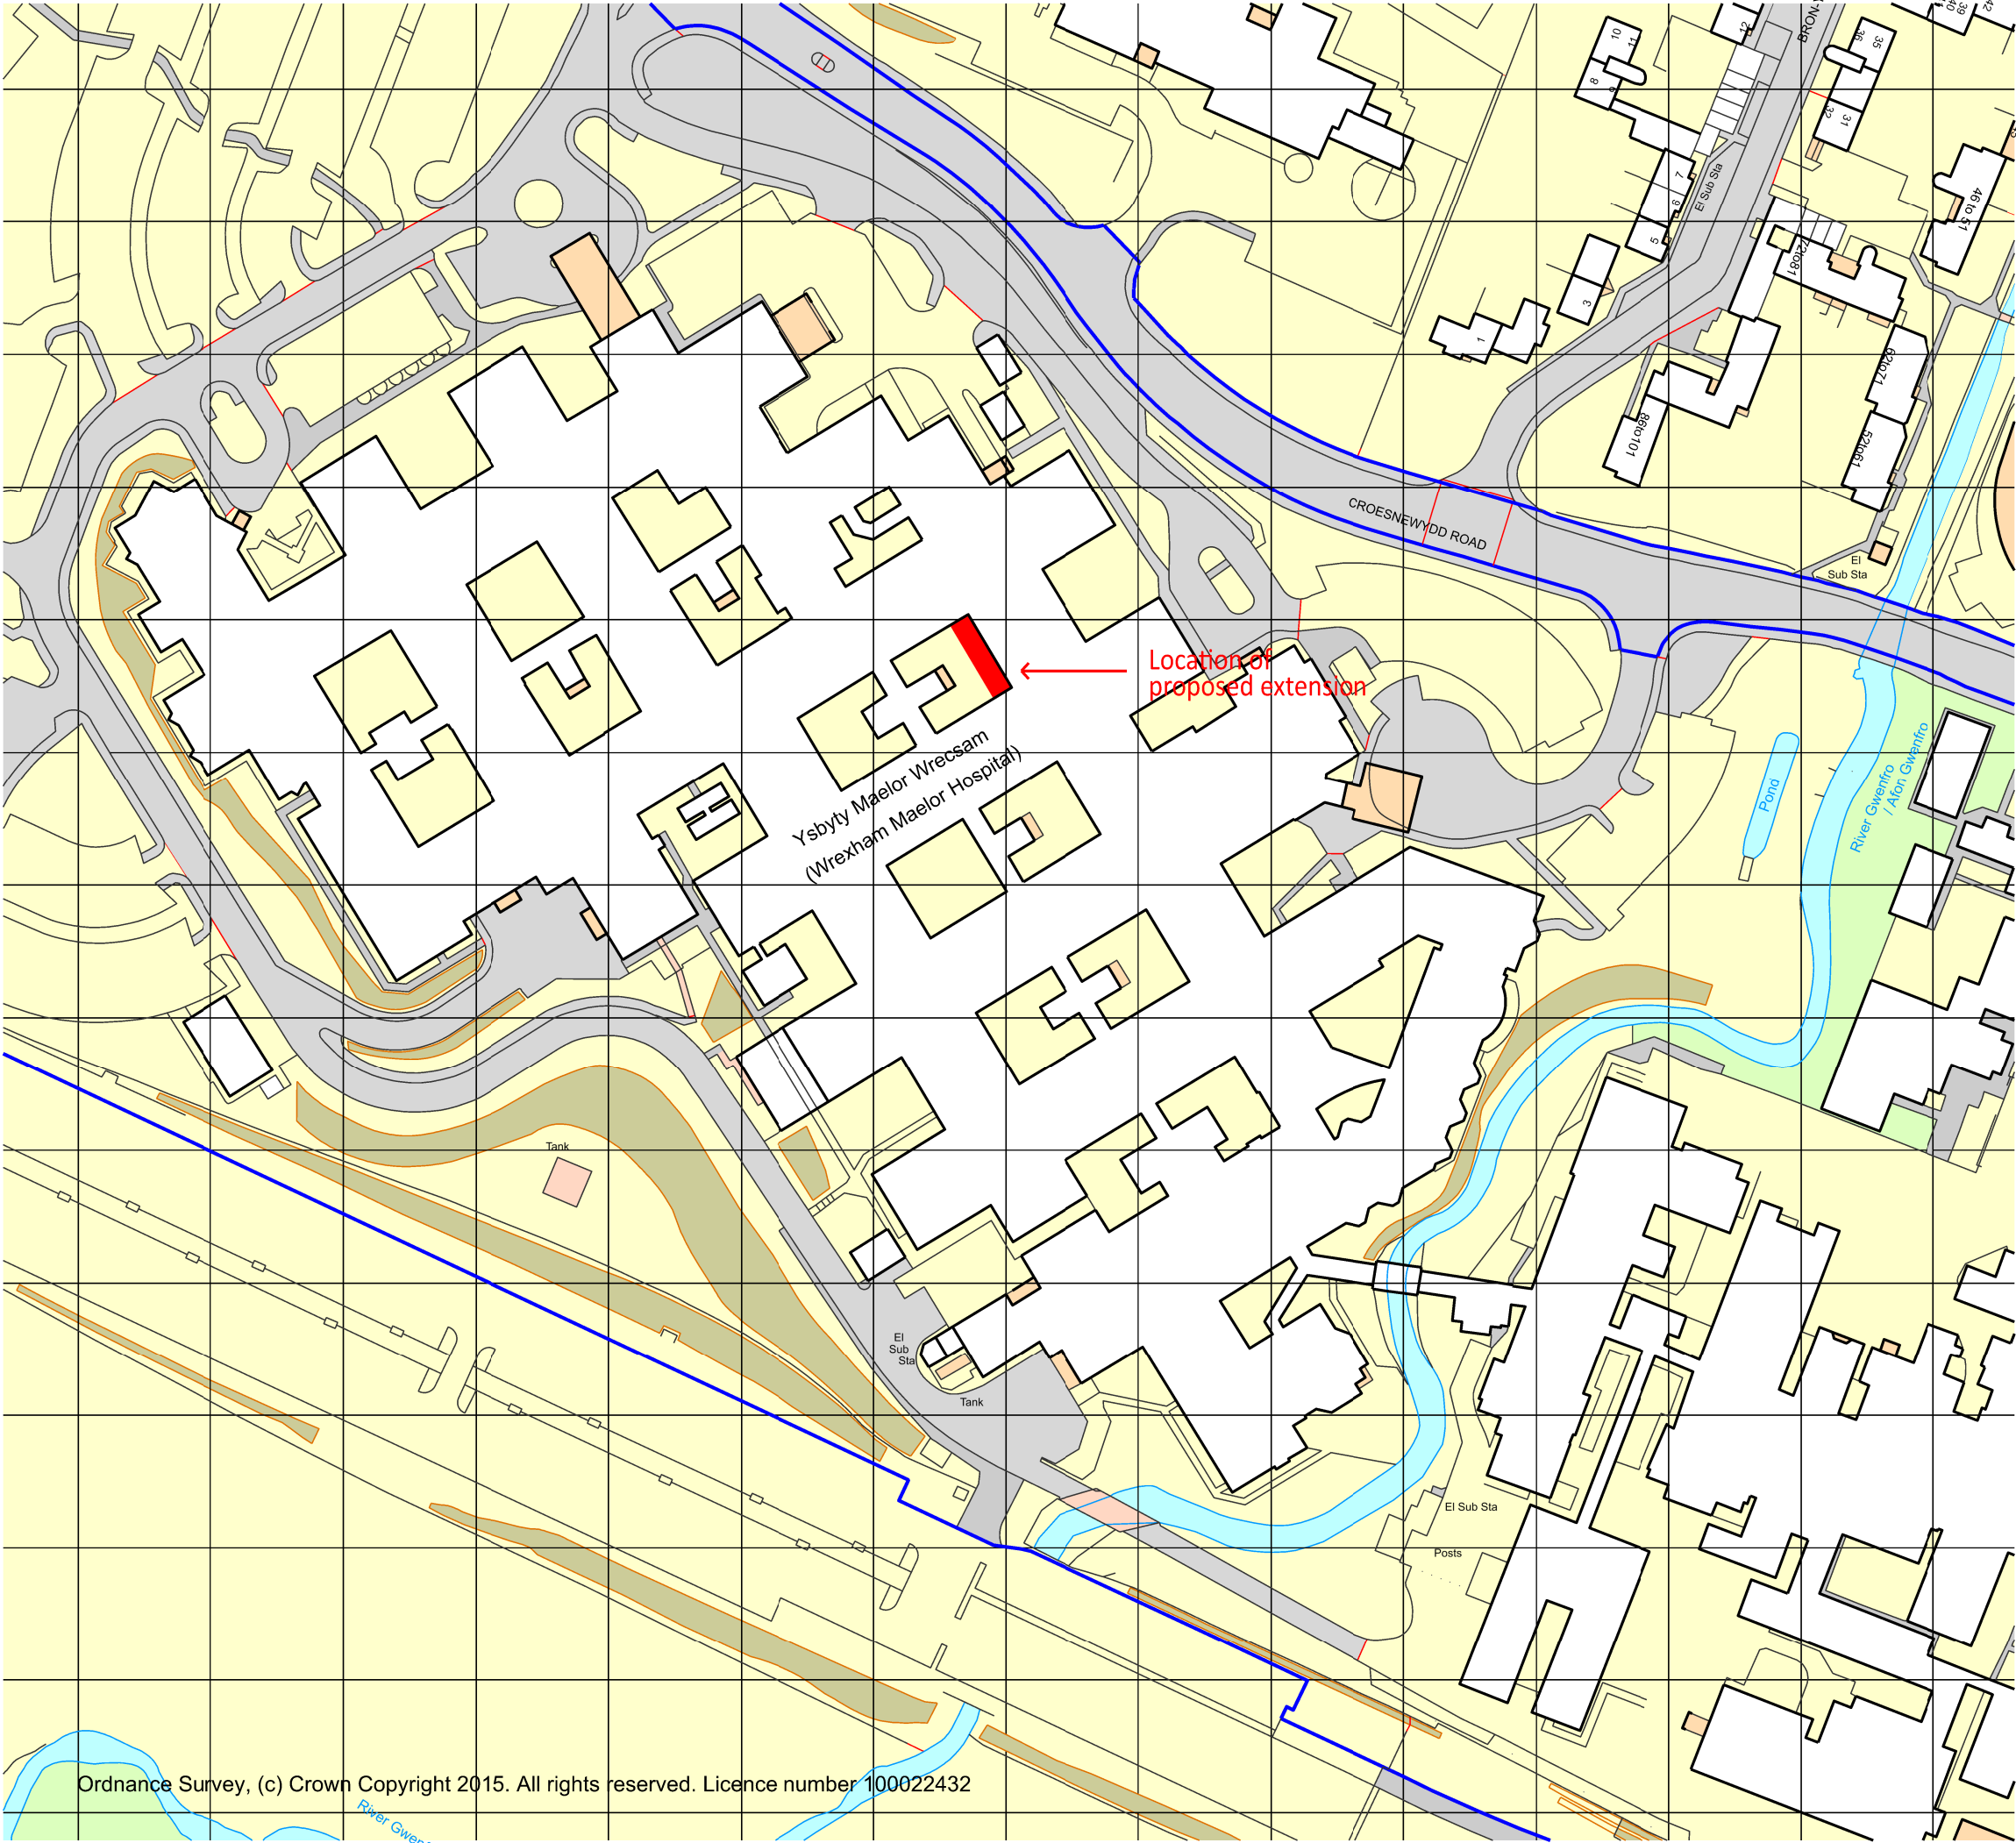

Ordnance Survey, (c) Crown Copyright 2015. All rights reserved. Licence number 100022432

- General Notes
1. Contractor to verify all dimensions and check level datums on site
 2. All of the designs are the sole property of TACP Architects Ltd and may not be used without their written agreement
 3. All prints, specifications and their copyright are the property of TACP Architects Ltd
 4. Do not scale off drawings
 5. All dimensions shall be checked on site before commencement of shop drawings, manufacture and all discrepancies must be reported to TACP Architects Ltd

Risk Assessments

Revisions				
Rev	Date	Description	By	Check
P1	20-07-30	Drawing issued for planning.	LT	ST

Consultants

Client				
Betsi Cadwaladr University Health Board				
Project Title				
Nuclear Medicine Gamma Camera				
Drawing Title				
Location Plan- NMS Courtyard Offices Scheme				
Scale	Date	Drawn By	Checked By	Office
1:1250@A3	JULY 20	LT	ST	Wrexham
Project No.	Project • Originator • Zone • Level • Type • Role • Number			Revision
19003	NMS-TACP-WMH-XX-DR-A-701			P1

TACP Architects Ltd
Pembroke House
Ellice Way
Wrexham Technology Park
Wrexham LL13 7YT
T. 01978 291161
E. admin@tacparchitects.co.uk

www.tacparchitects.co.uk



Architecture • Interior Design • Healthcare Planning • Conservation • Masterplanning • Sustainable Design