



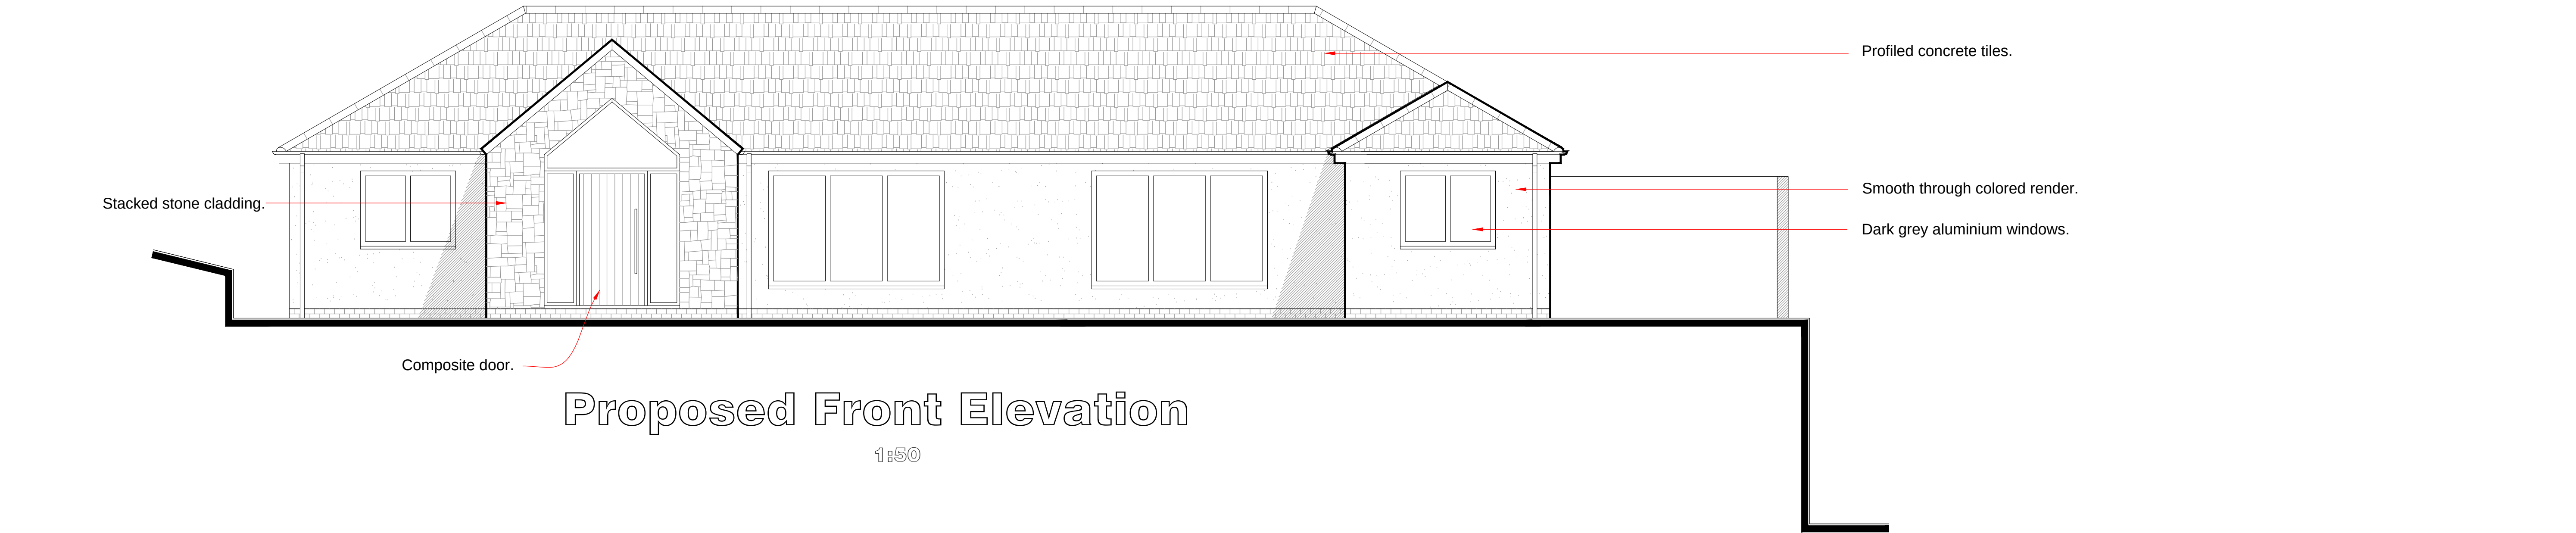


Proposed Front Elevation

1:50

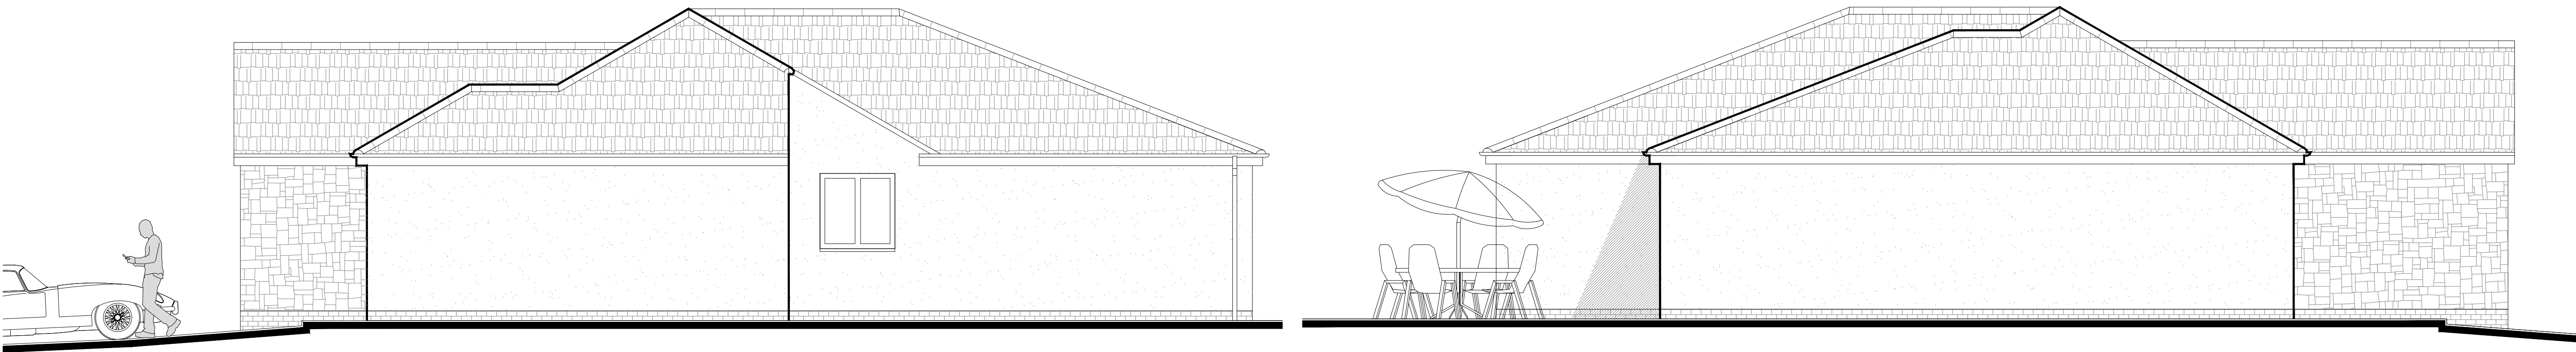


Proposed Side Elevation

1:50

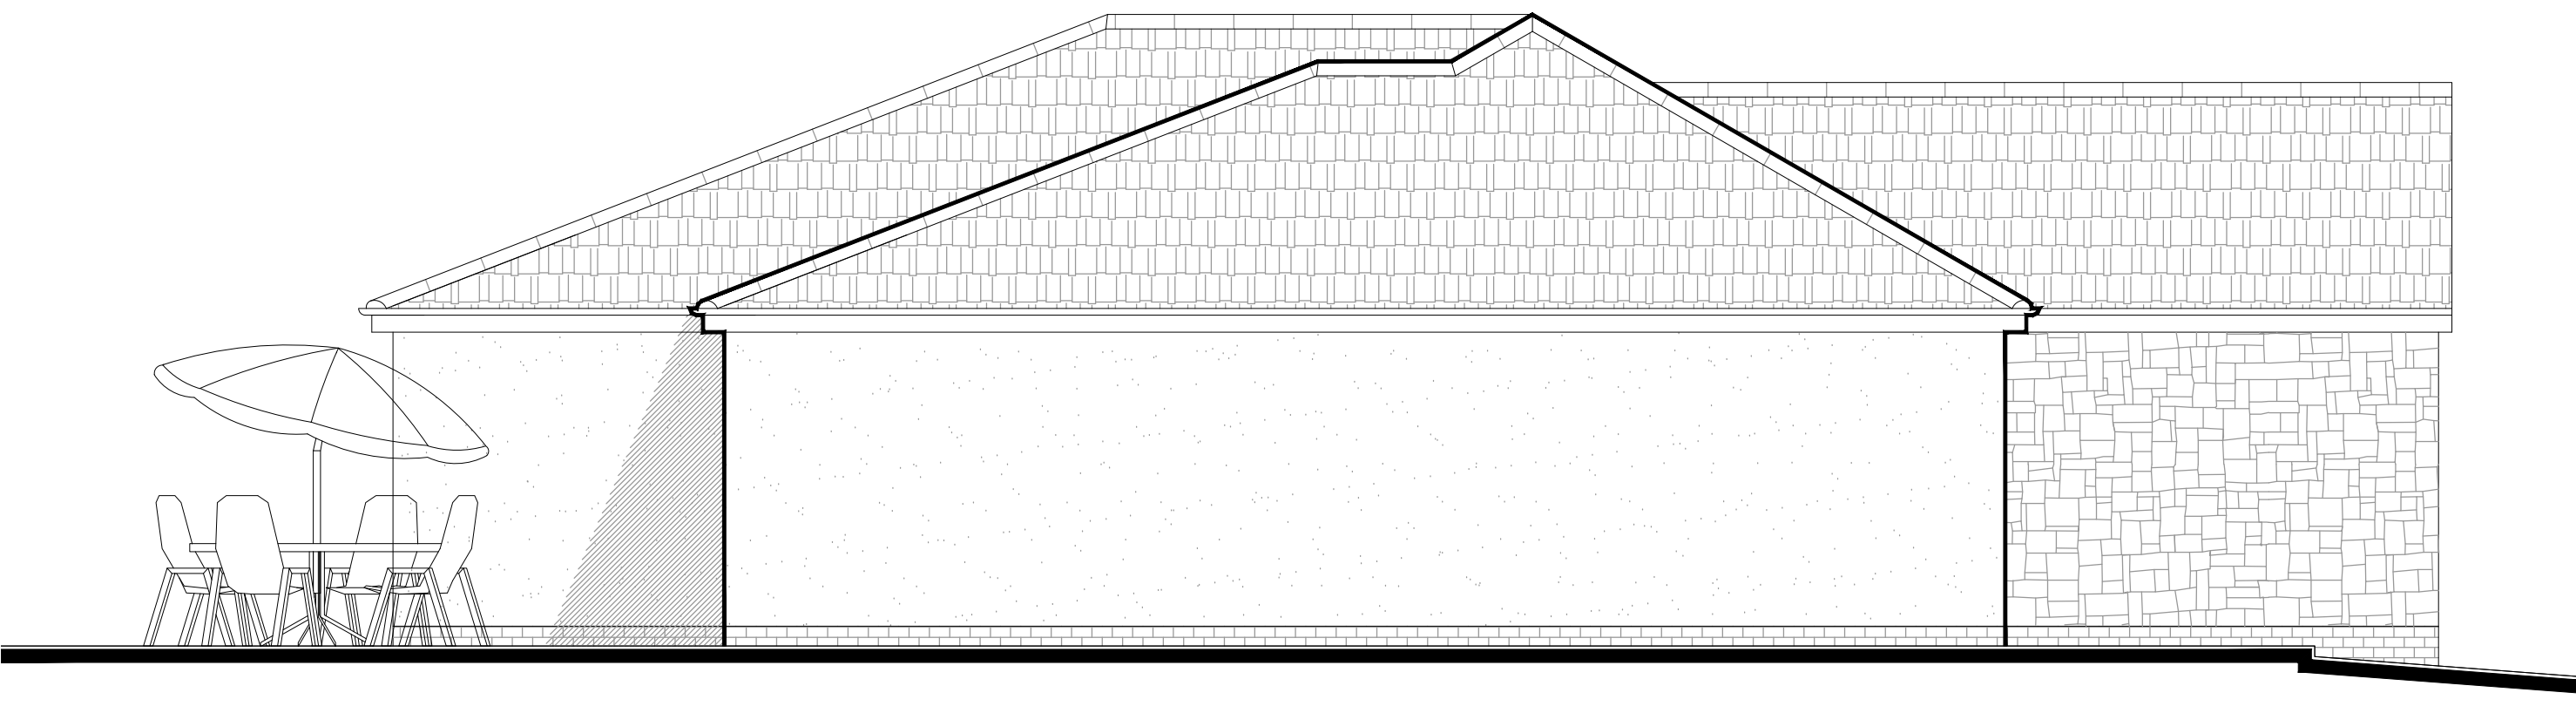

Proposed Side Elevation

1:50

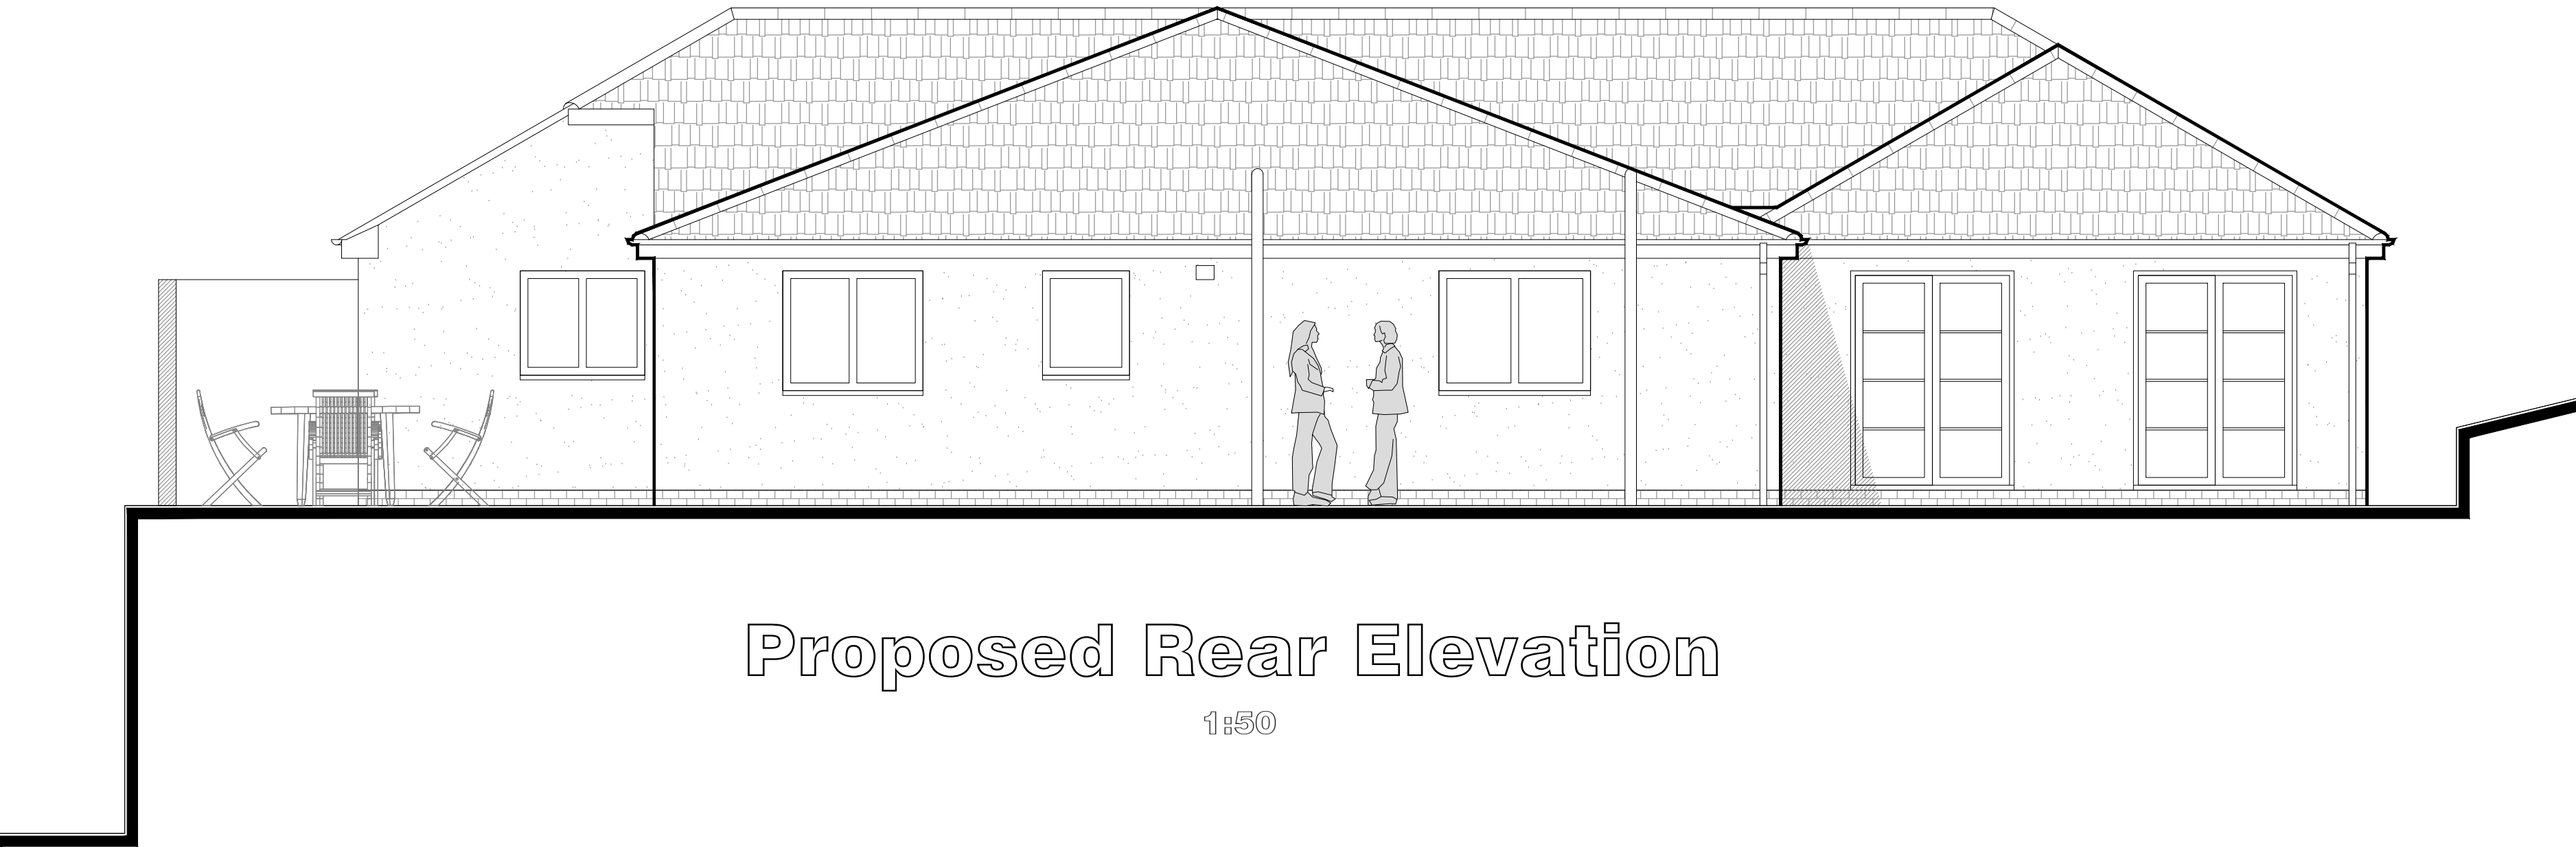

Proposed Rear Elevation

1:50