

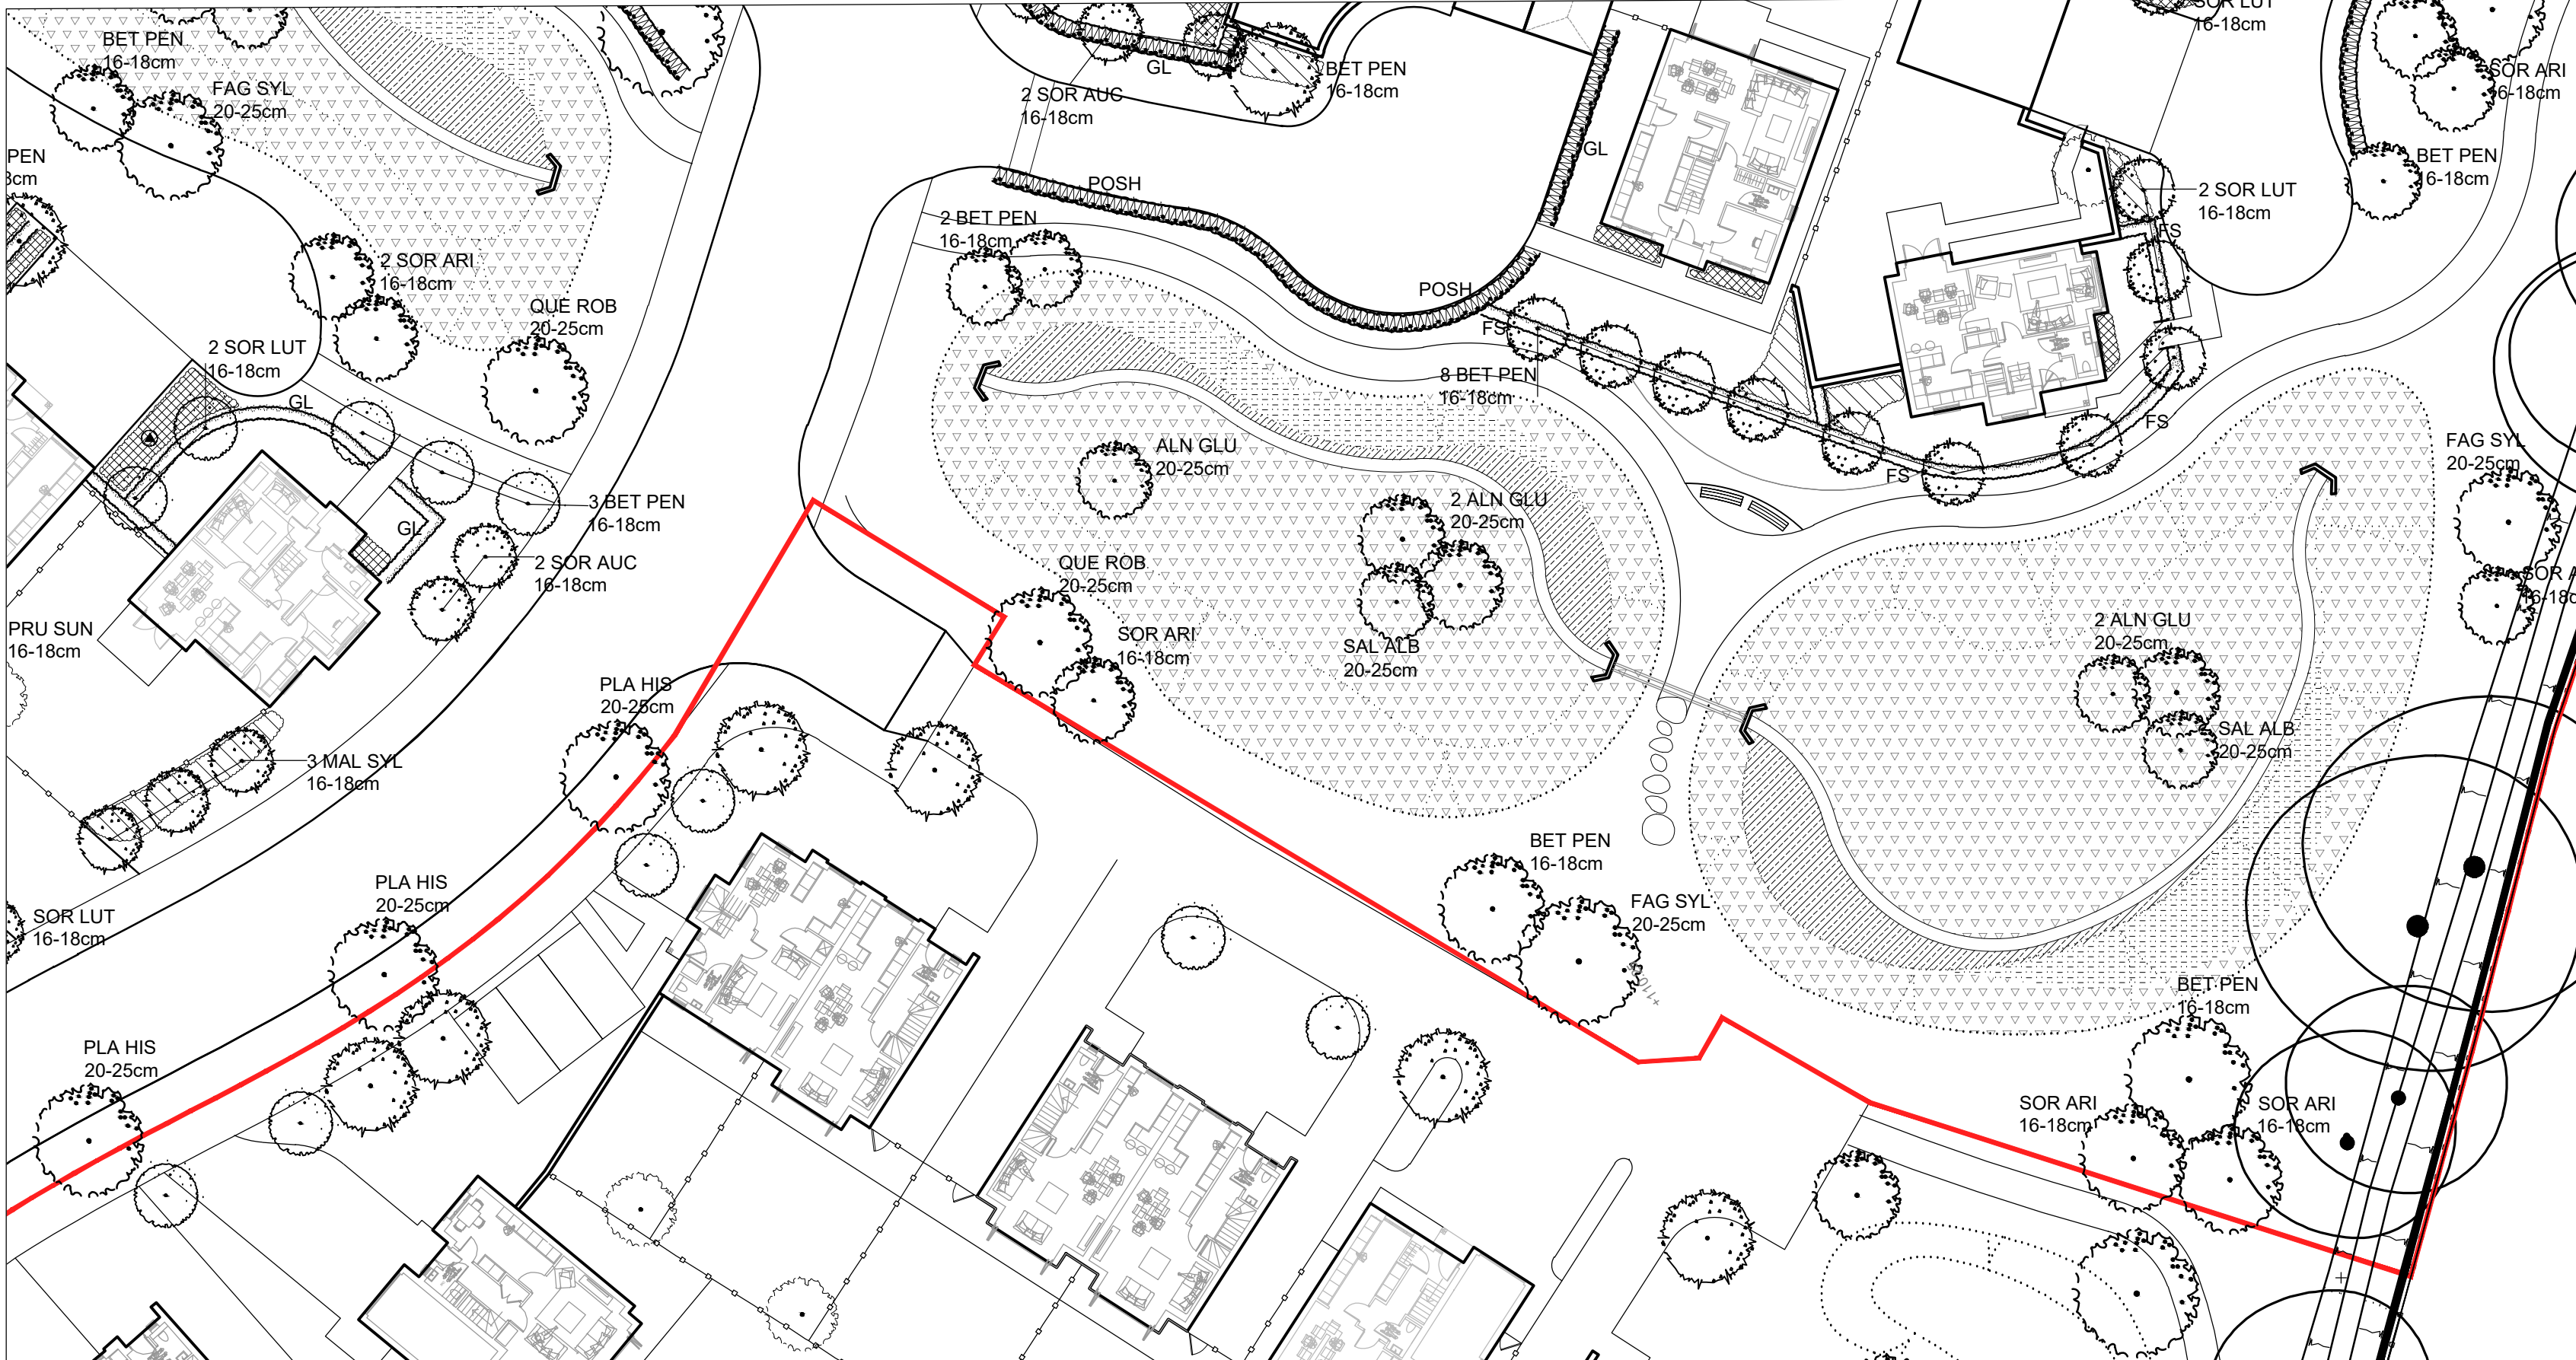
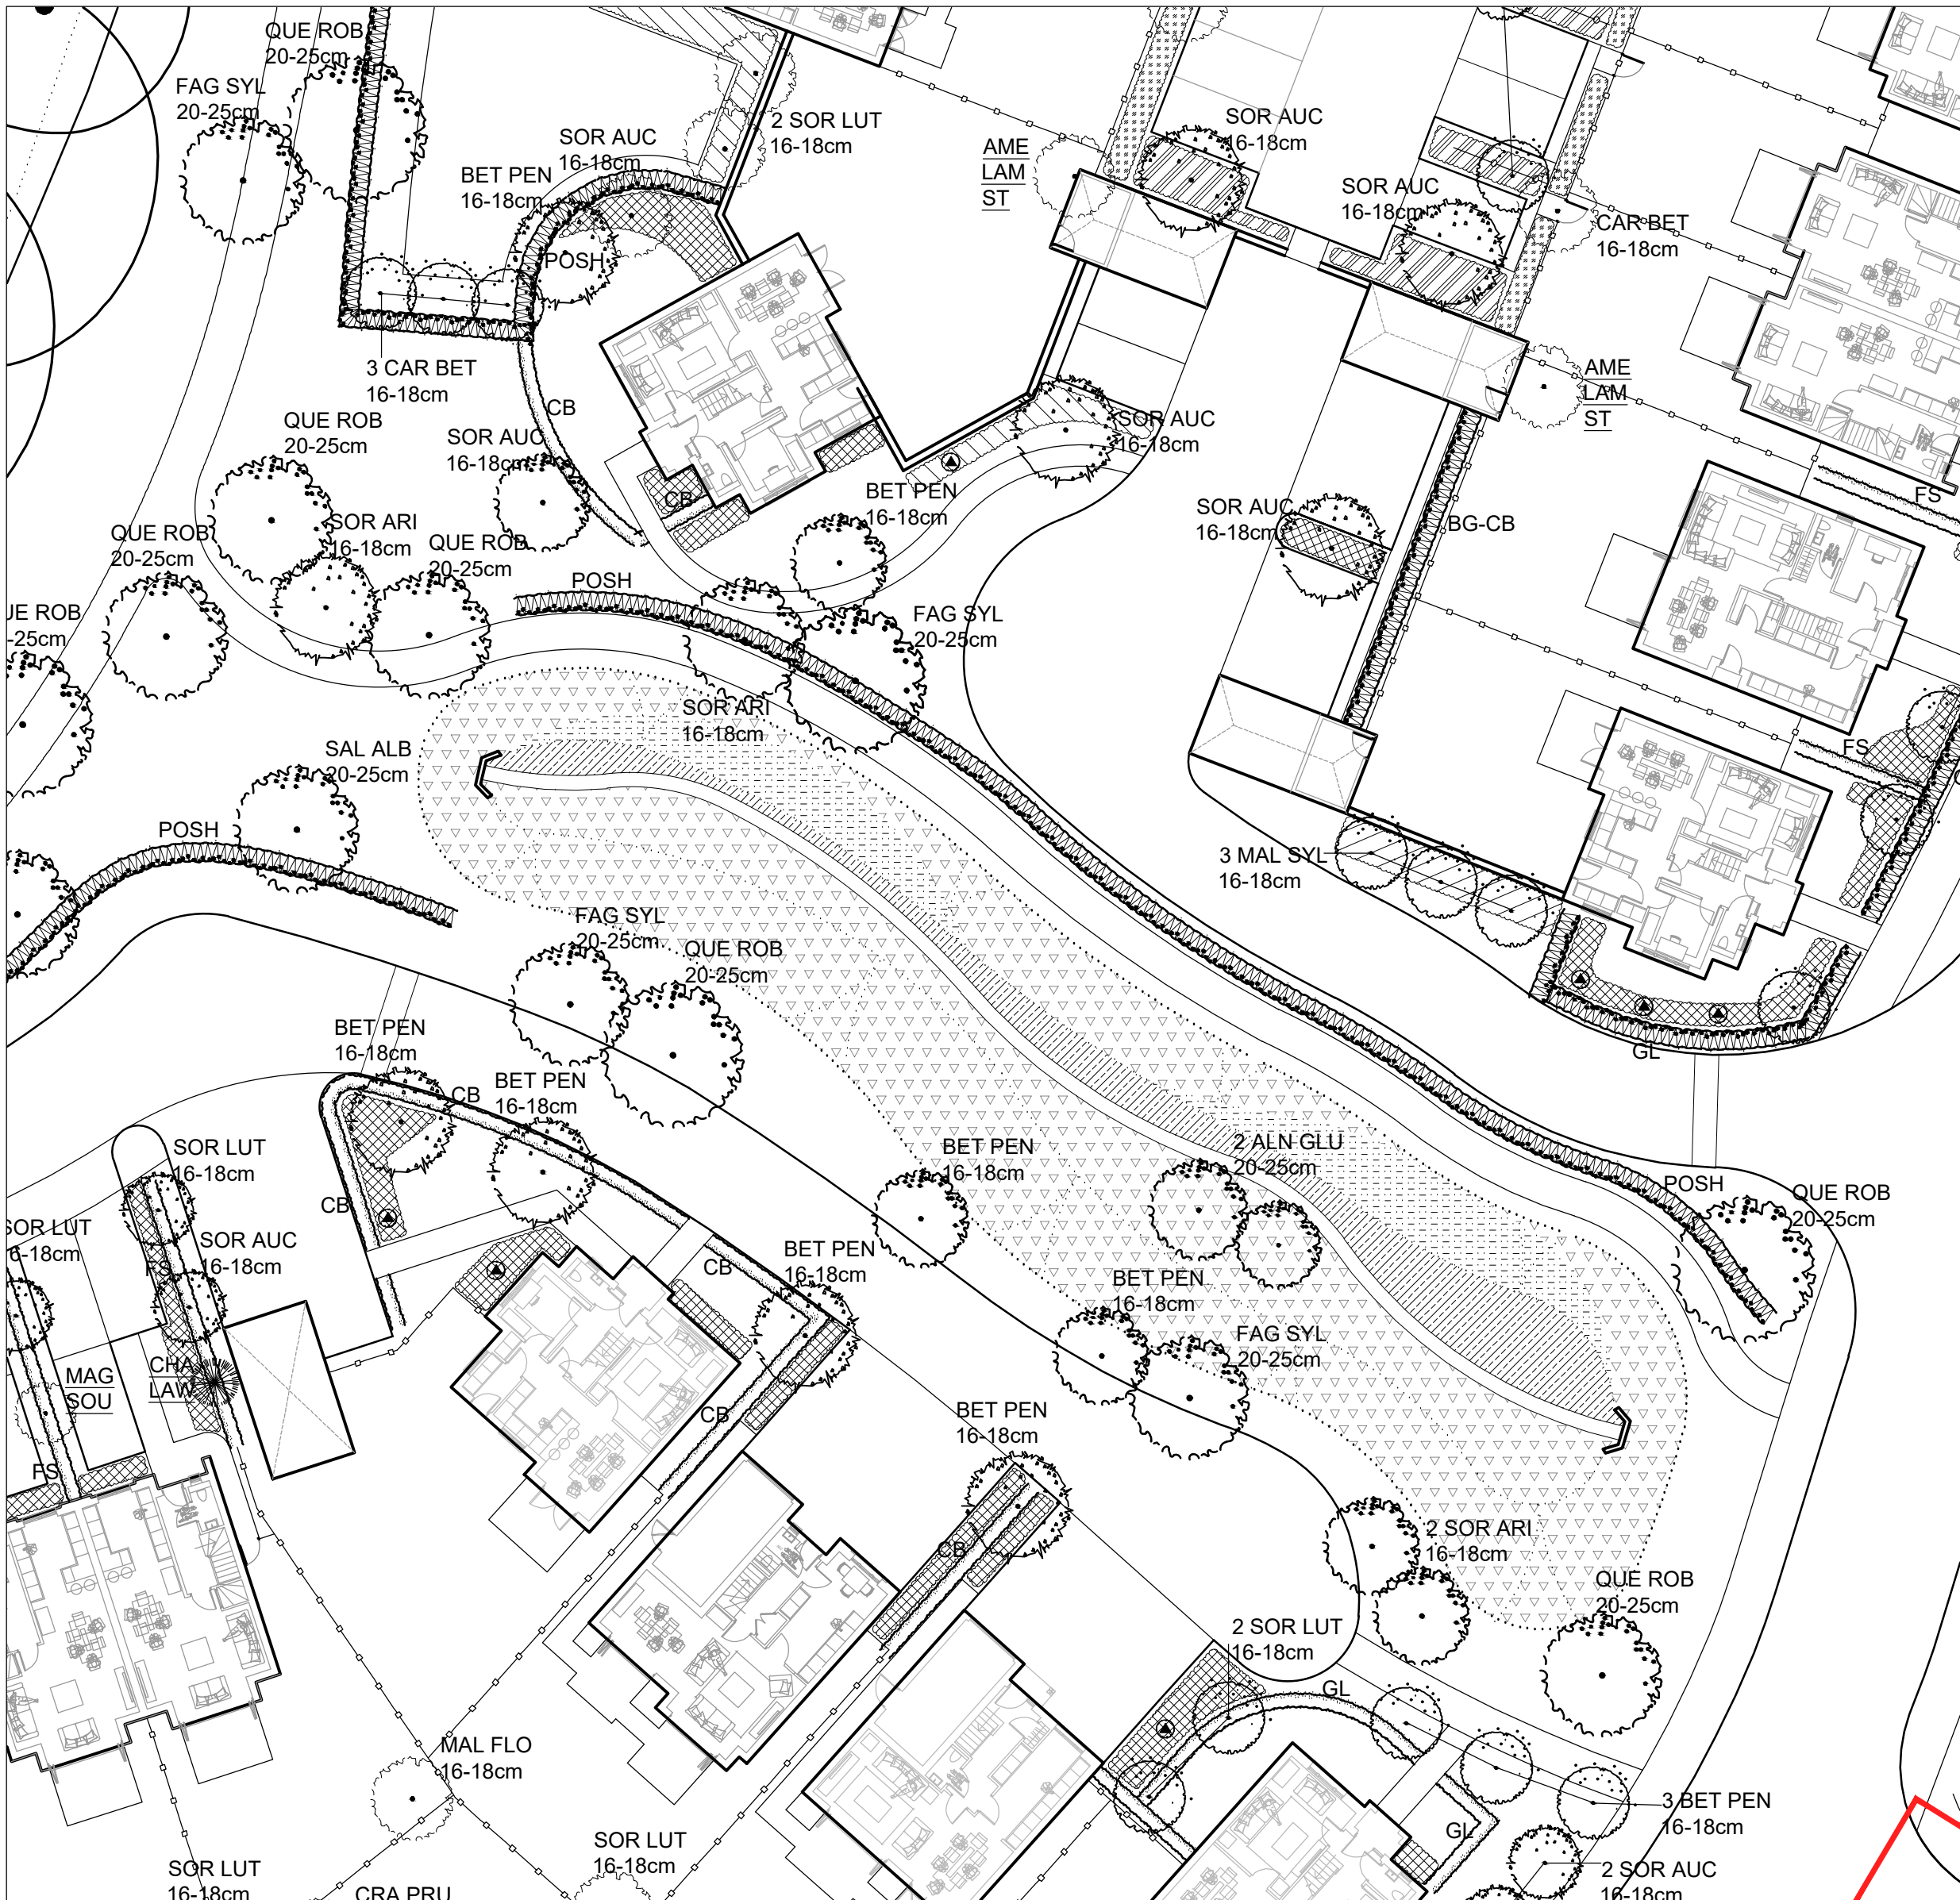


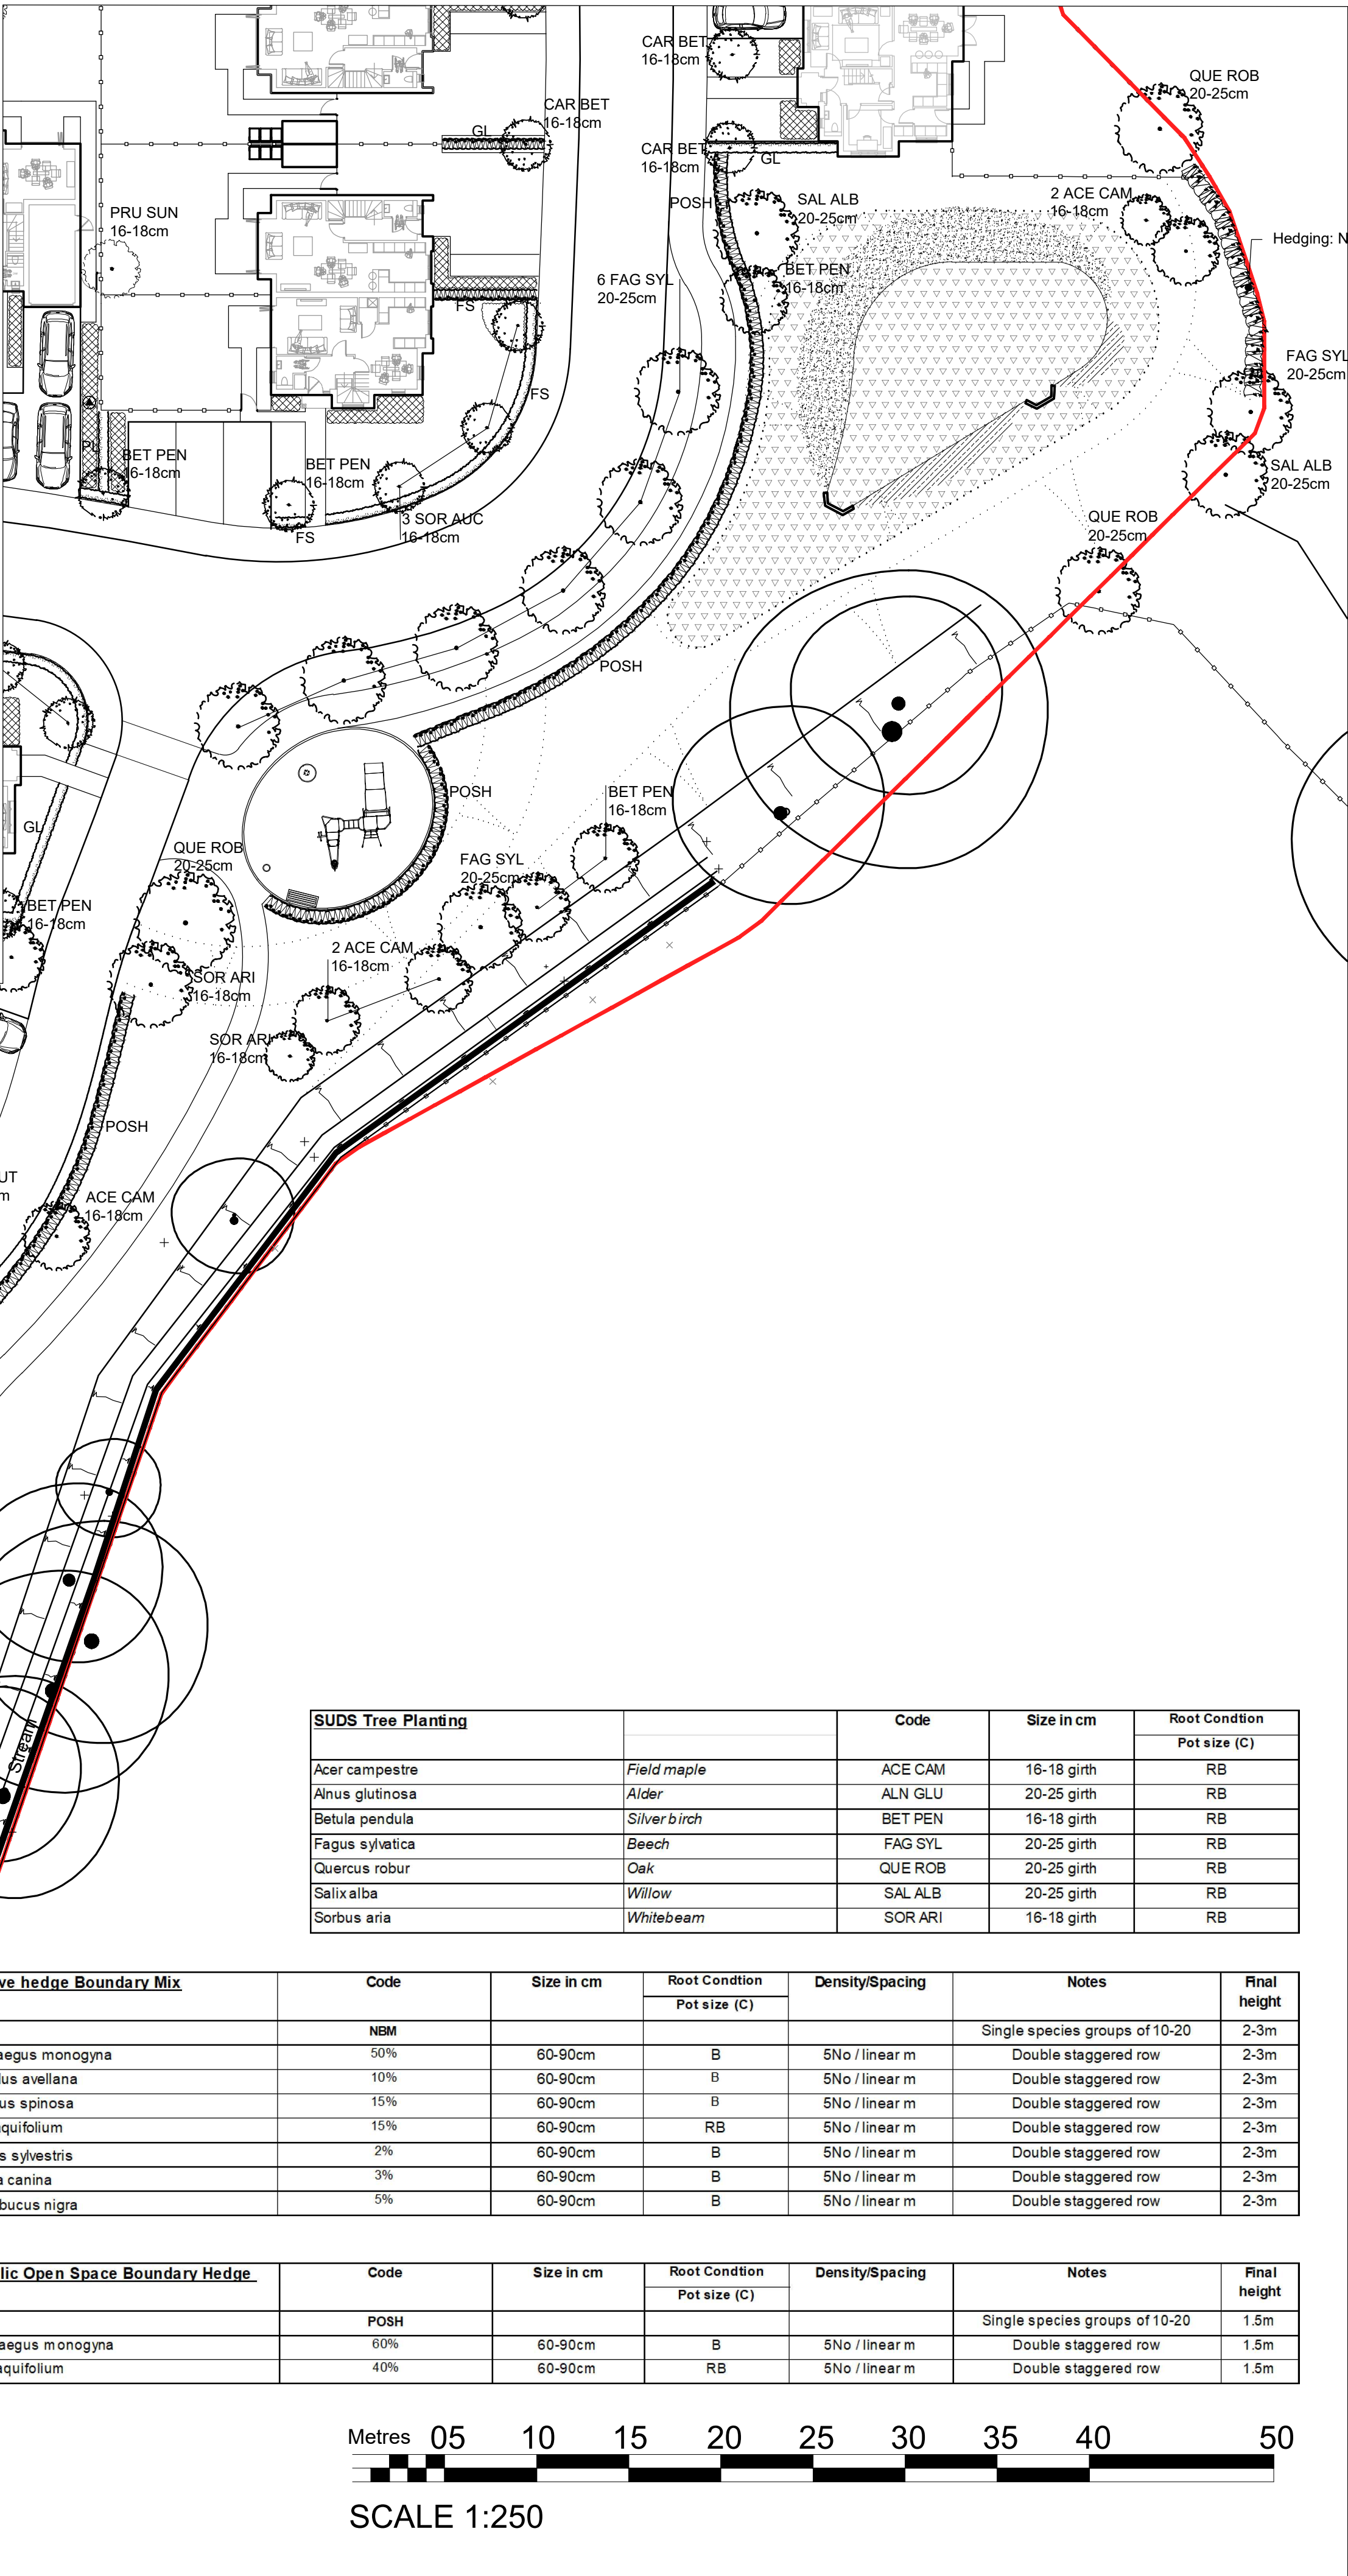

- KEY**
- STRUCTURAL ELEMENTS - plants as labelled**
- Proposed Large Trees
 - Proposed Medium Trees
 - Proposed Public Open Space Hedges
 - Proposed Native Boundary Hedges
 - Swale and Balancing Pond Margin Planting
Native species selected for seasonally wet soils
Emorsgate EM8 seed mix – Meadow Mixture for Wetlands
 - Pond and Stream Margin Planting
Native species selected for waterlogged soils
Emorsgate EP1 seed mix – Pond Edge mixture
 - Pond and Stream Aquatic Planting
Pre-planted coir mats, rolls and 110cc plugs using native, non-invasive marginal and aquatic pond plants
Product - Habitat Aid Coir Mats
 - Bottom of swales
To be seeded with meadow grass seed for wet soils
Emorsgate EG8 seed mix – Meadow grass mixture for wet soils

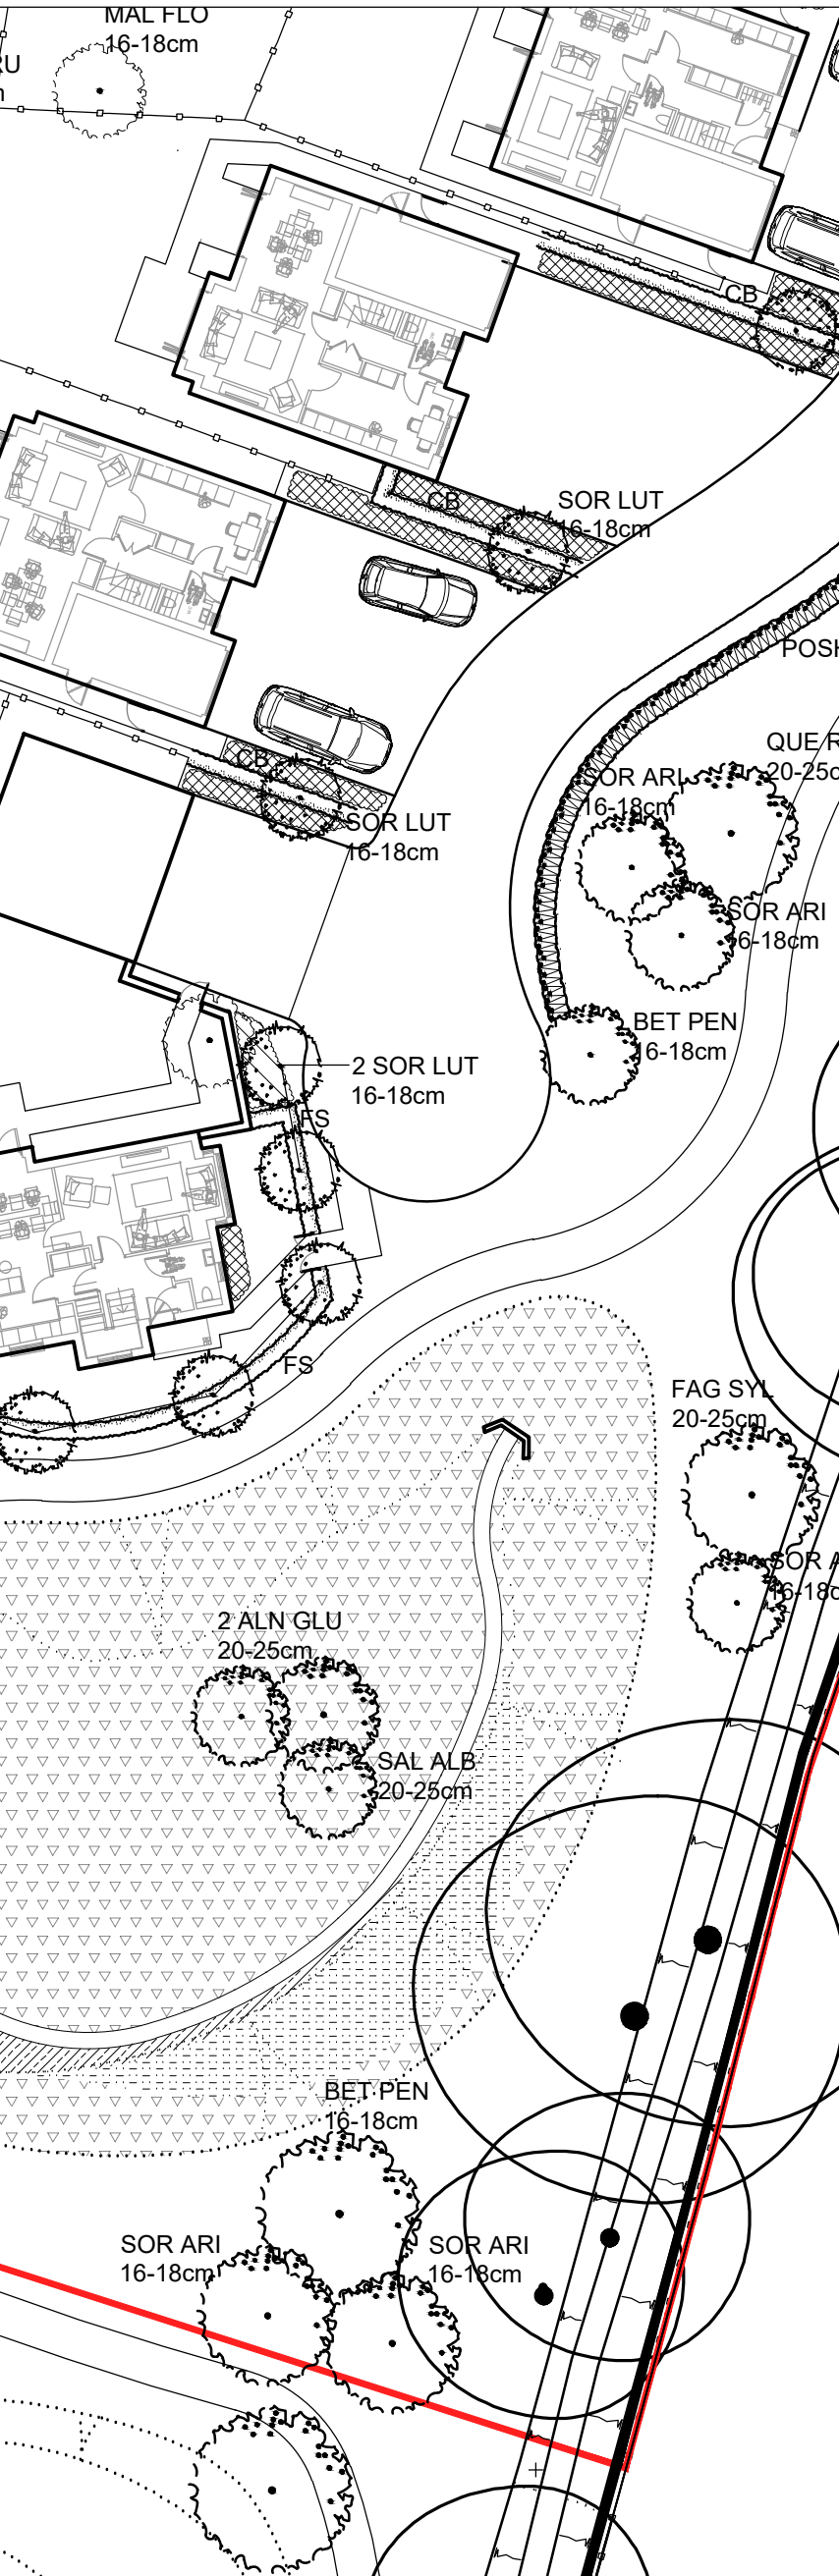

SUDS Tree Planting		Code	Size in cm	Root Condition	
				Pot size (C)	
Acer campestre	Field maple	ACE CAM	16-18 girth	RB	
Alnus glutinosa	Alder	ALN GLU	20-25 girth	RB	
Betula pendula	Silver birch	BET PEN	16-18 girth	RB	
Fagus sylvatica	Beech	FAG SYL	20-25 girth	RB	
Quercus robur	Oak	QUE ROB	20-25 girth	RB	
Salix alba	Willow	SAL ALB	20-25 girth	RB	
Sorbus aria	Whitebeam	SOR ARI	16-18 girth	RB	

Native hedge Boundary Mix	Code	Size in cm	Root Condition		Density/Spacing	Notes	Final height
			Pot size (C)				
	NBM					Single species groups of 10-20	2-3m
Crataegus monogyna	50%	60-90cm	B		5No / linear m	Double staggered row	2-3m
Corylus avellana	10%	60-90cm	B		5No / linear m	Double staggered row	2-3m
Prunus spinosa	15%	60-90cm	B		5No / linear m	Double staggered row	2-3m
Ilex aquifolium	15%	60-90cm	RB		5No / linear m	Double staggered row	2-3m
Malus sylvestris	2%	60-90cm	B		5No / linear m	Double staggered row	2-3m
Rosa canina	3%	60-90cm	B		5No / linear m	Double staggered row	2-3m
Sambucus nigra	5%	60-90cm	B		5No / linear m	Double staggered row	2-3m

Public Open Space Boundary Hedge	Code	Size in cm	Root Condition	Density/Spacing	Notes	Final height
			Pot size (C)			
	POSH				Single species groups of 10-20	1.5m
Crataegus monogyna	60%	60-90cm	B	5No / linear m	Double staggered row	1.5m
Ilex aquifolium	40%	60-90cm	RB	5No / linear m	Double staggered row	1.5m

