


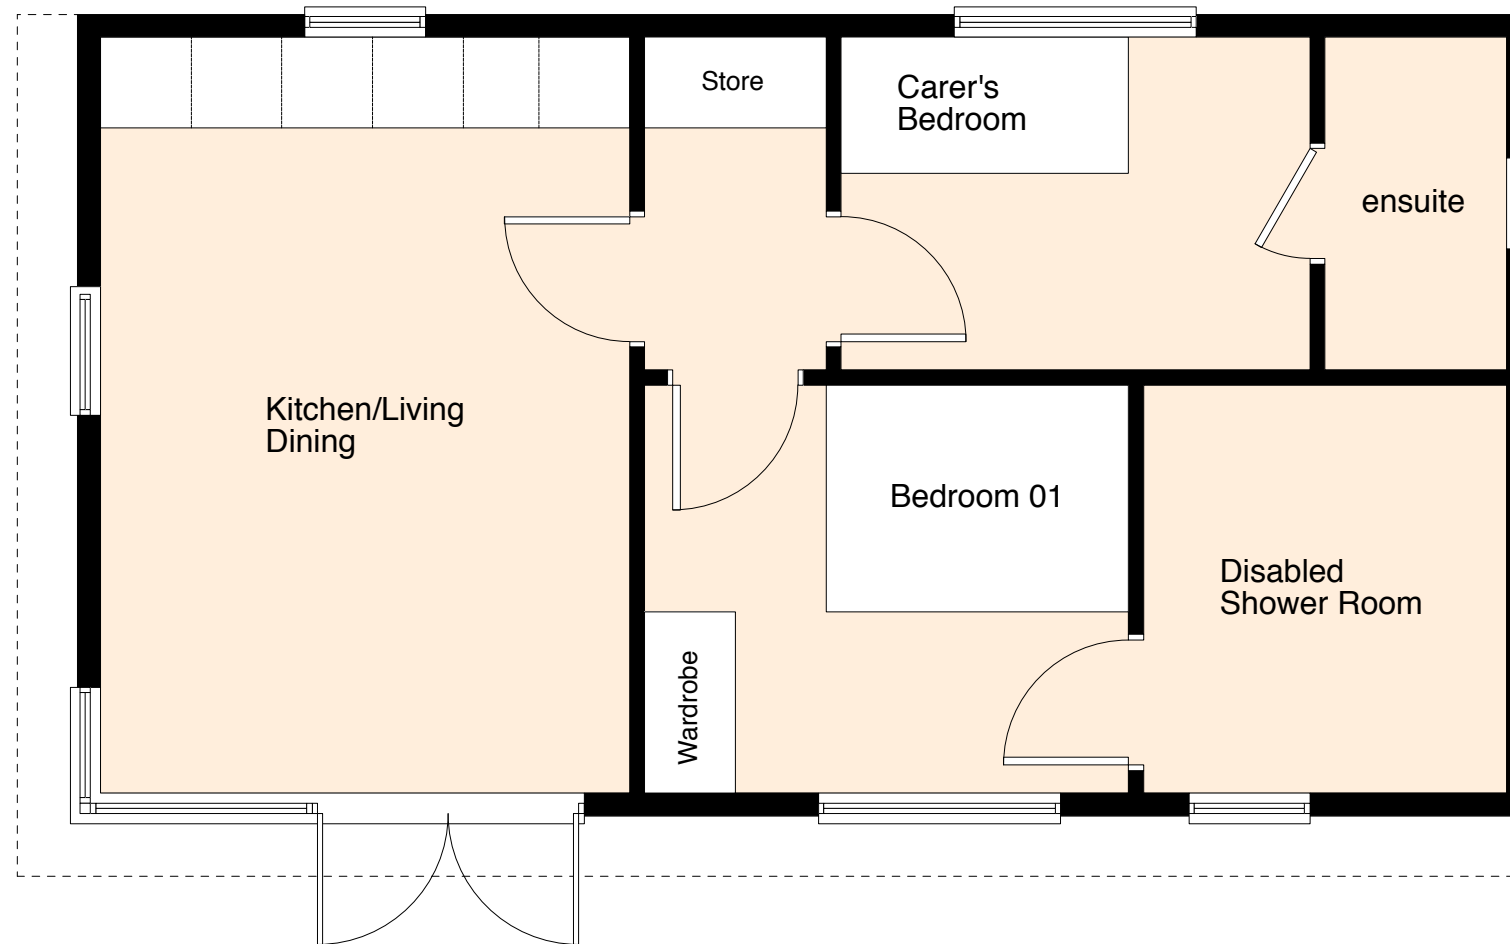

Proposed Annex Plan

Hem House Cottage, Parkside,
Rossett Road, Wrexham LL12 0BW

Drawing no.
165_02

Scale
1:50@A3