


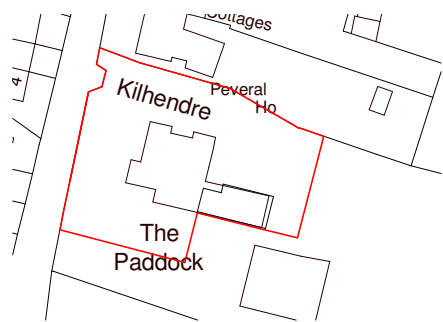


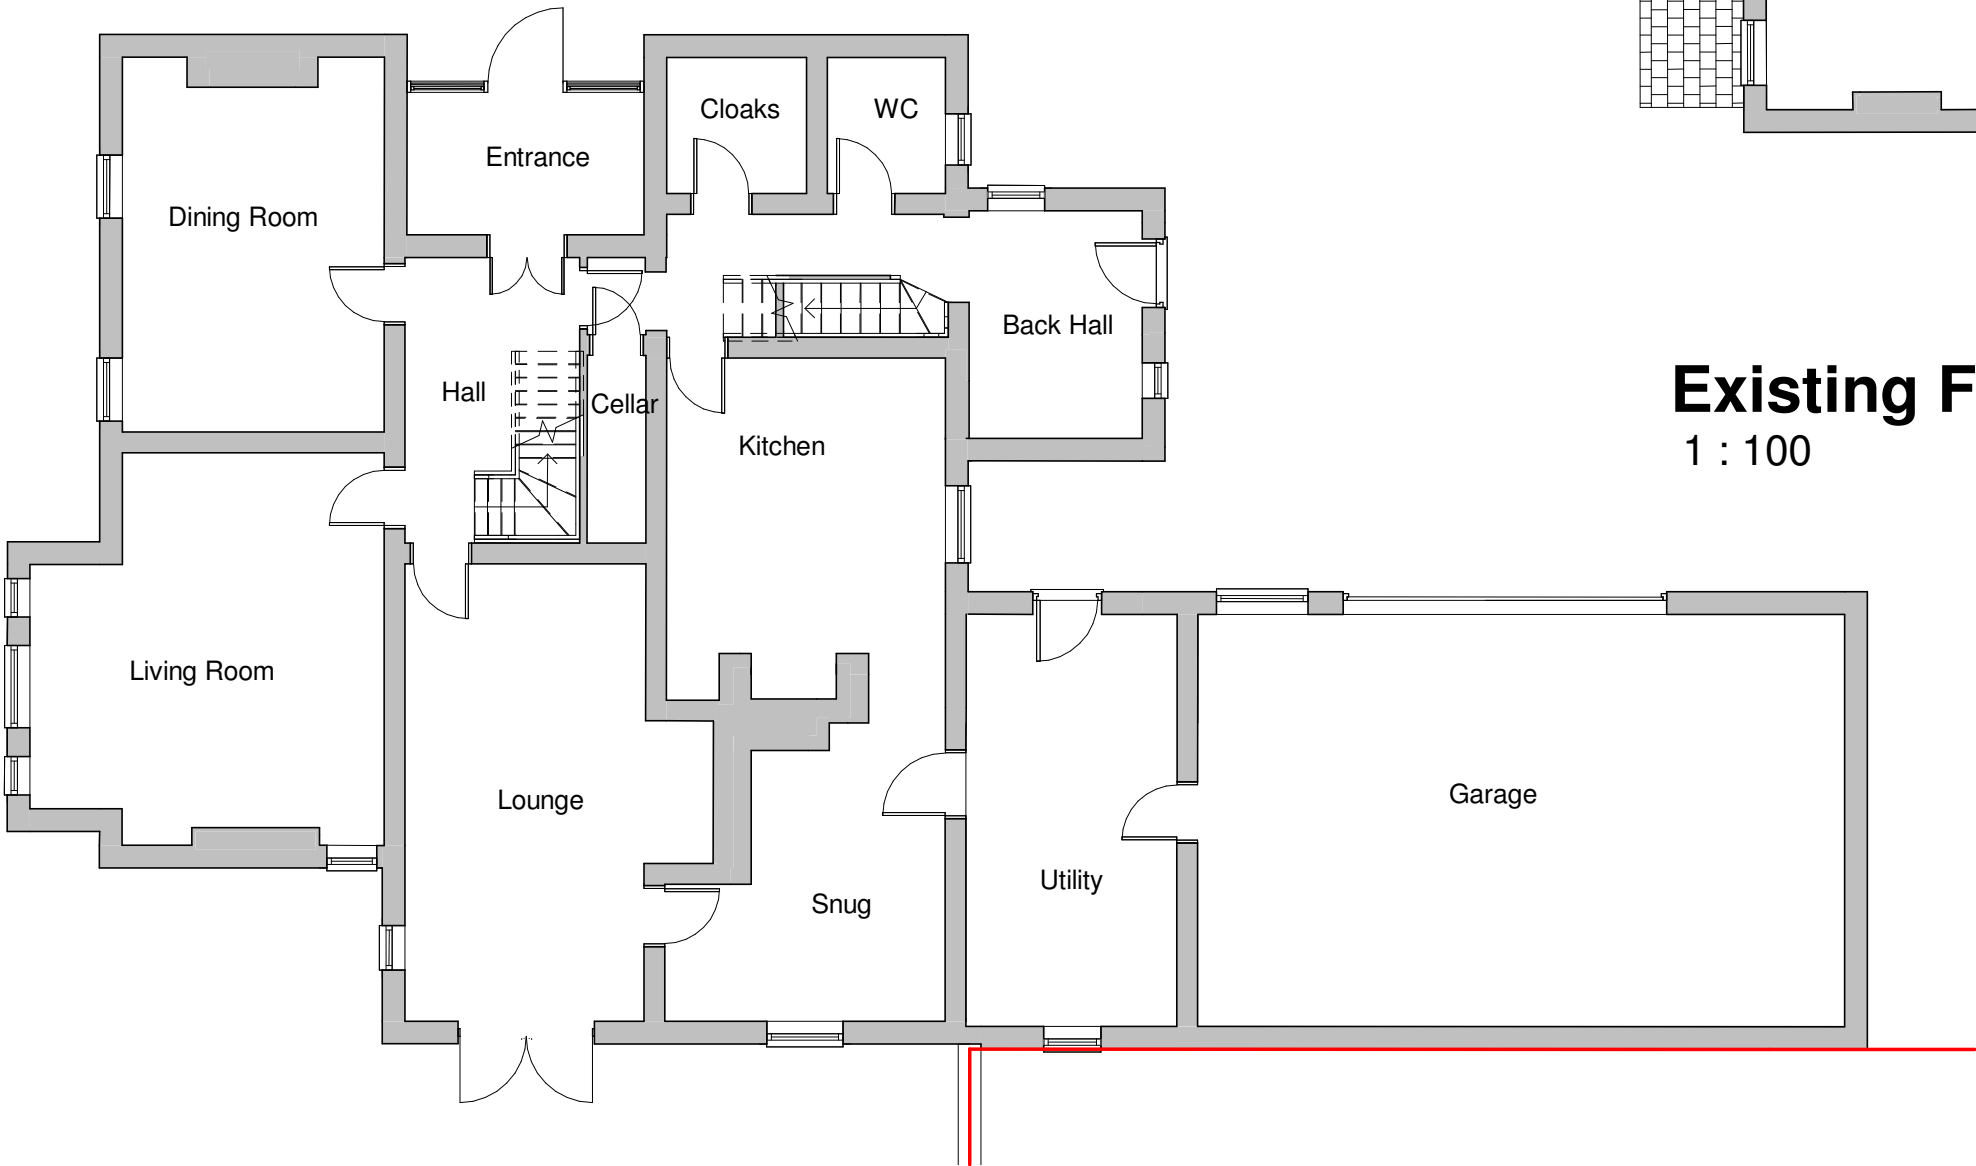

Location Plan
1 : 1250

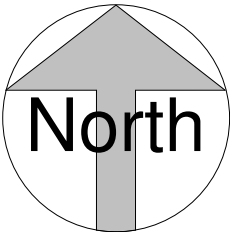

Existing Ground Floor
1 : 100

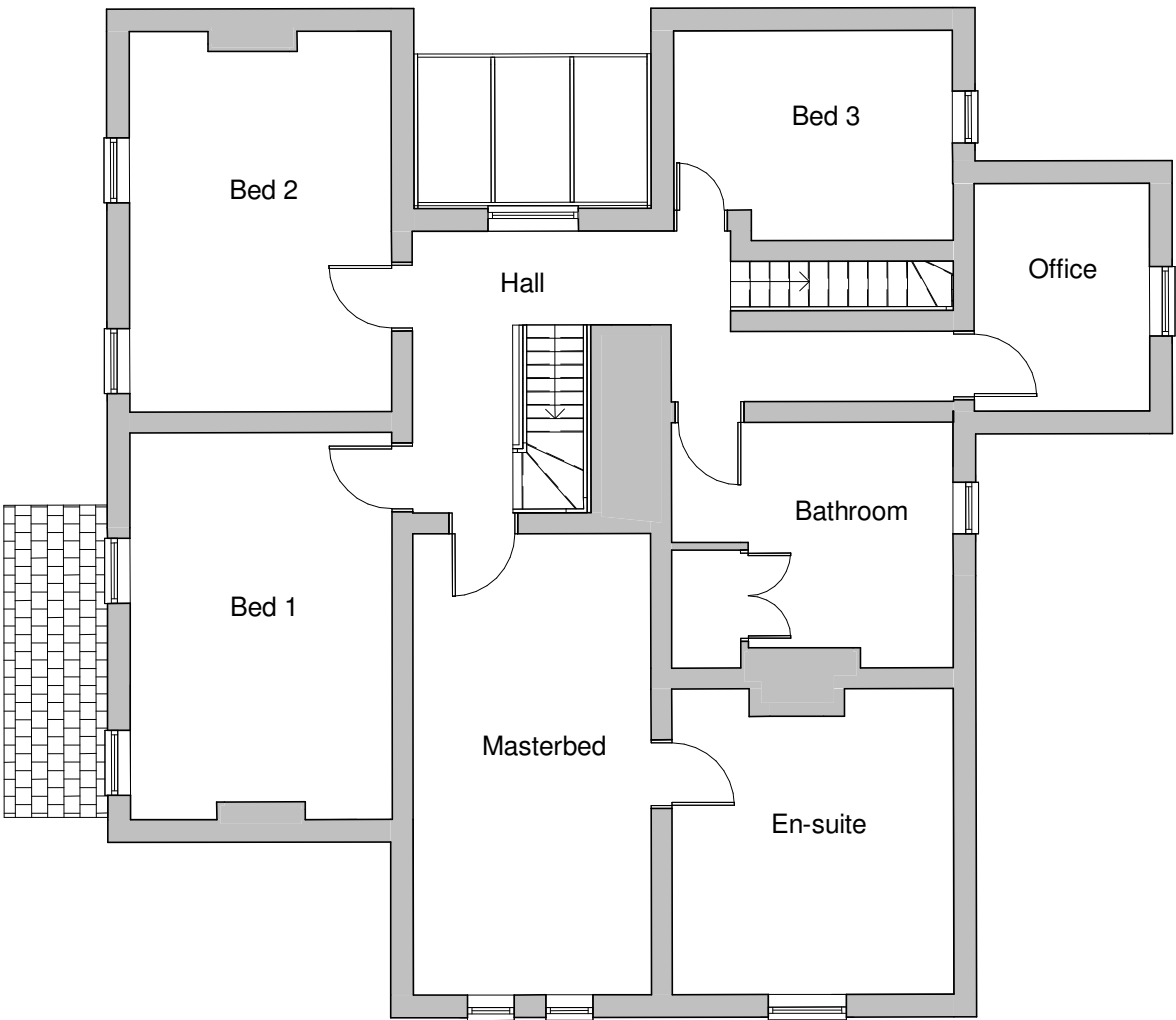

Existing First Floor
1 : 100

A	Planning Officer Amendments		02.21
REV	DESCRIPTION	BY	DATE



OFF THE WALL - Architectural Services

1 The Woodlands, Chester Road
Gresford, Wrexham, LL12 8NU

Instagram: [offthewall_architectural](#)
phone: 07722 113 971
email: cathy@offthewallarchitectural.com

CLIENT:

Mr & Mrs Rowlands

ADDRESS:

Kilhendre, Old Wrexham Road, Gresford

STAGE:

Planning Application

TITLE:

Existing Floor & Location Plans

SCALE AT A3:	DATE:	DRAWN:	CHECKED:
As indicated	17/12/2020	LJ	CO
PROJECT NO:	DRAWING NO:	REVISION:	
OTW1171	EX01	A	