



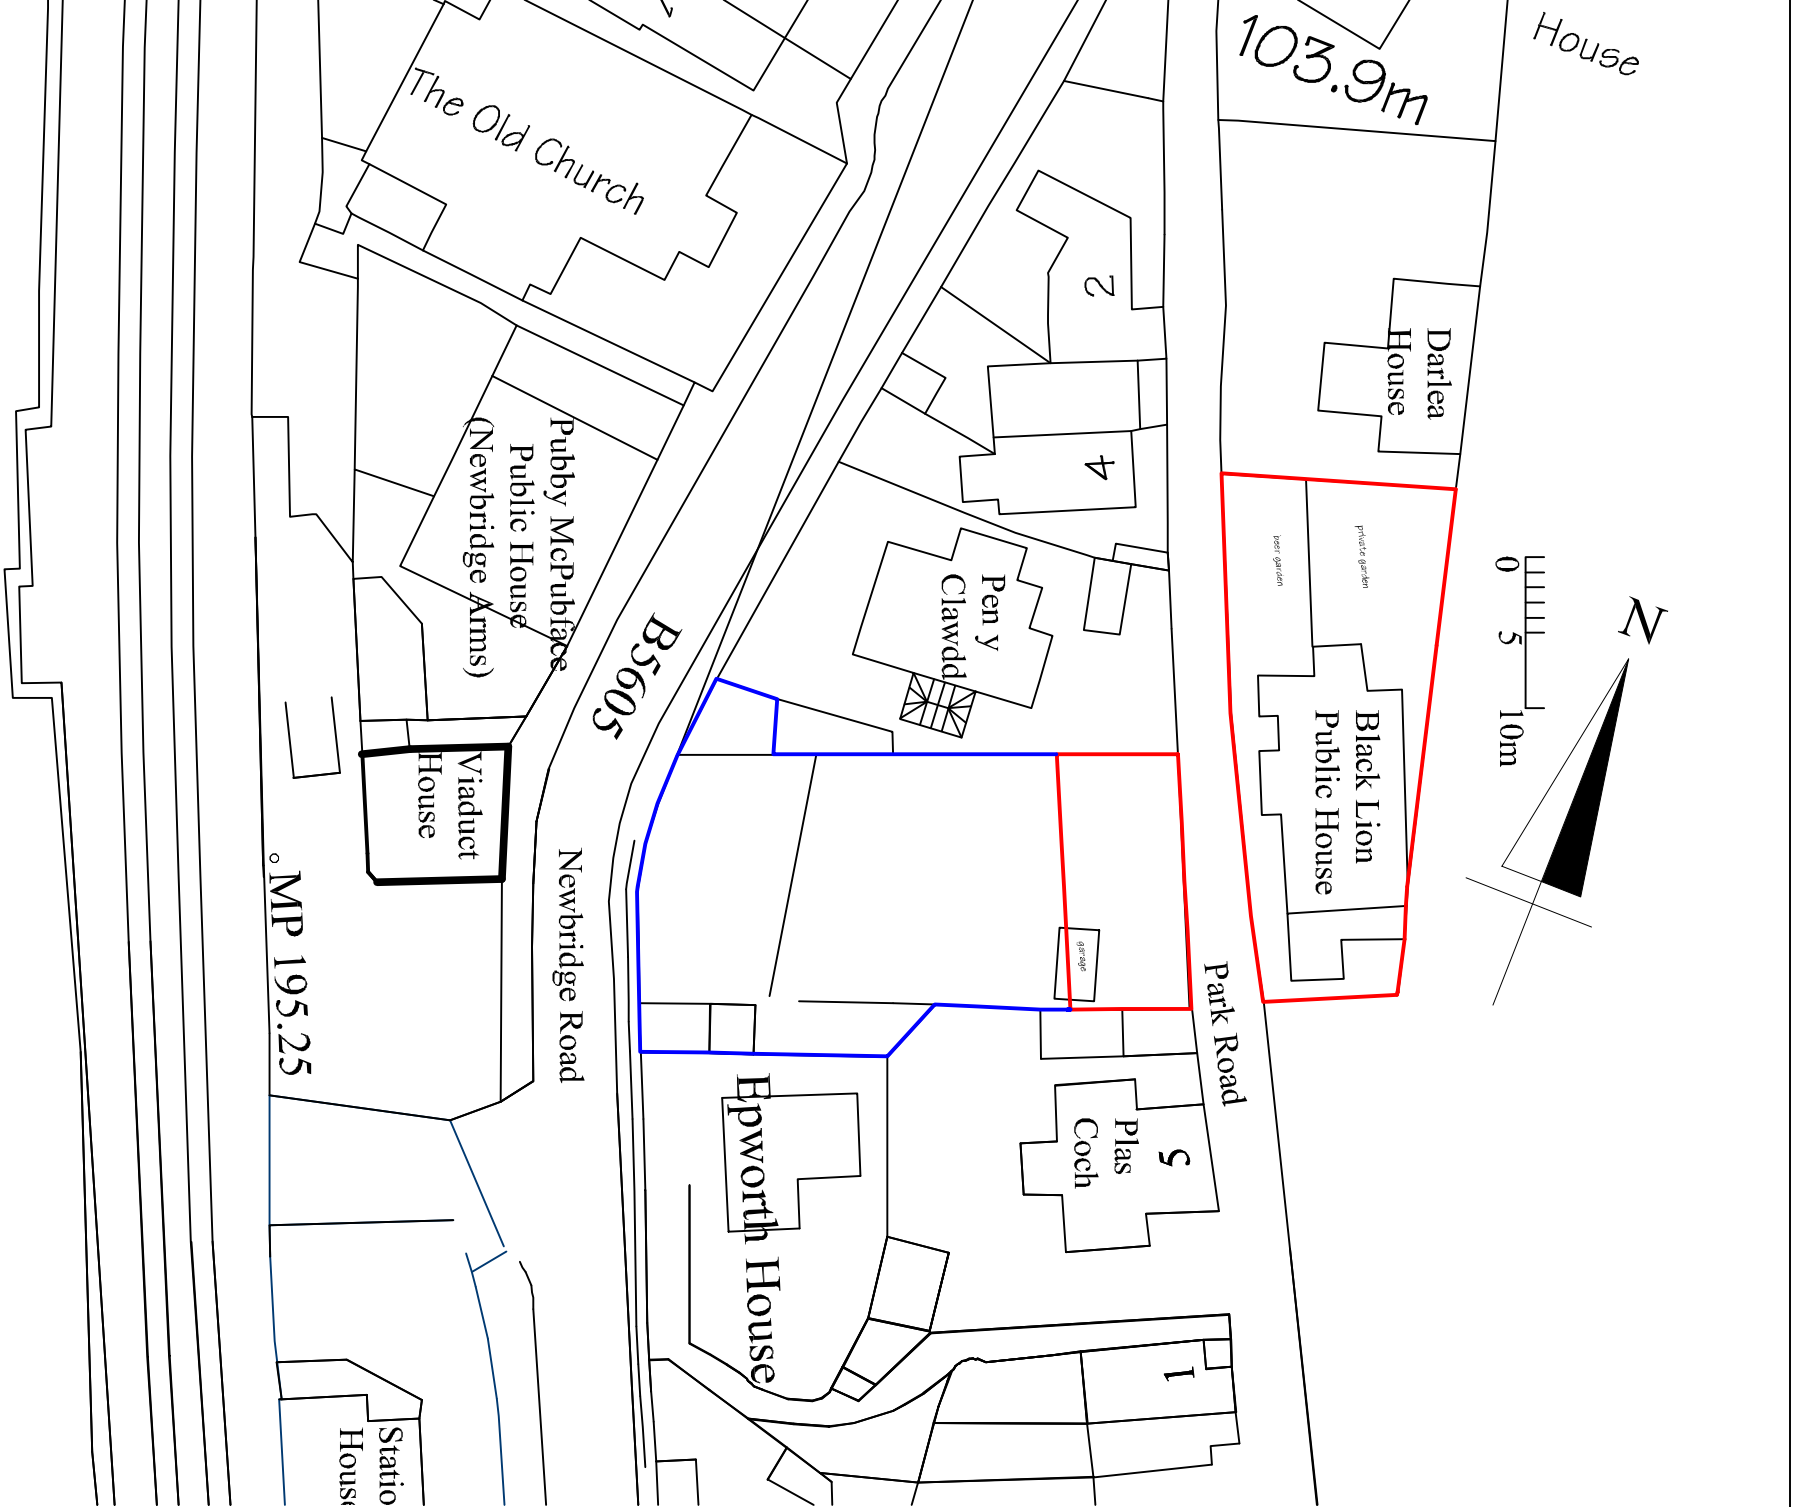

rdnance Survey (c) Crown Copyright 2020. All rights reserved. Licence number 100022432

EXISTING

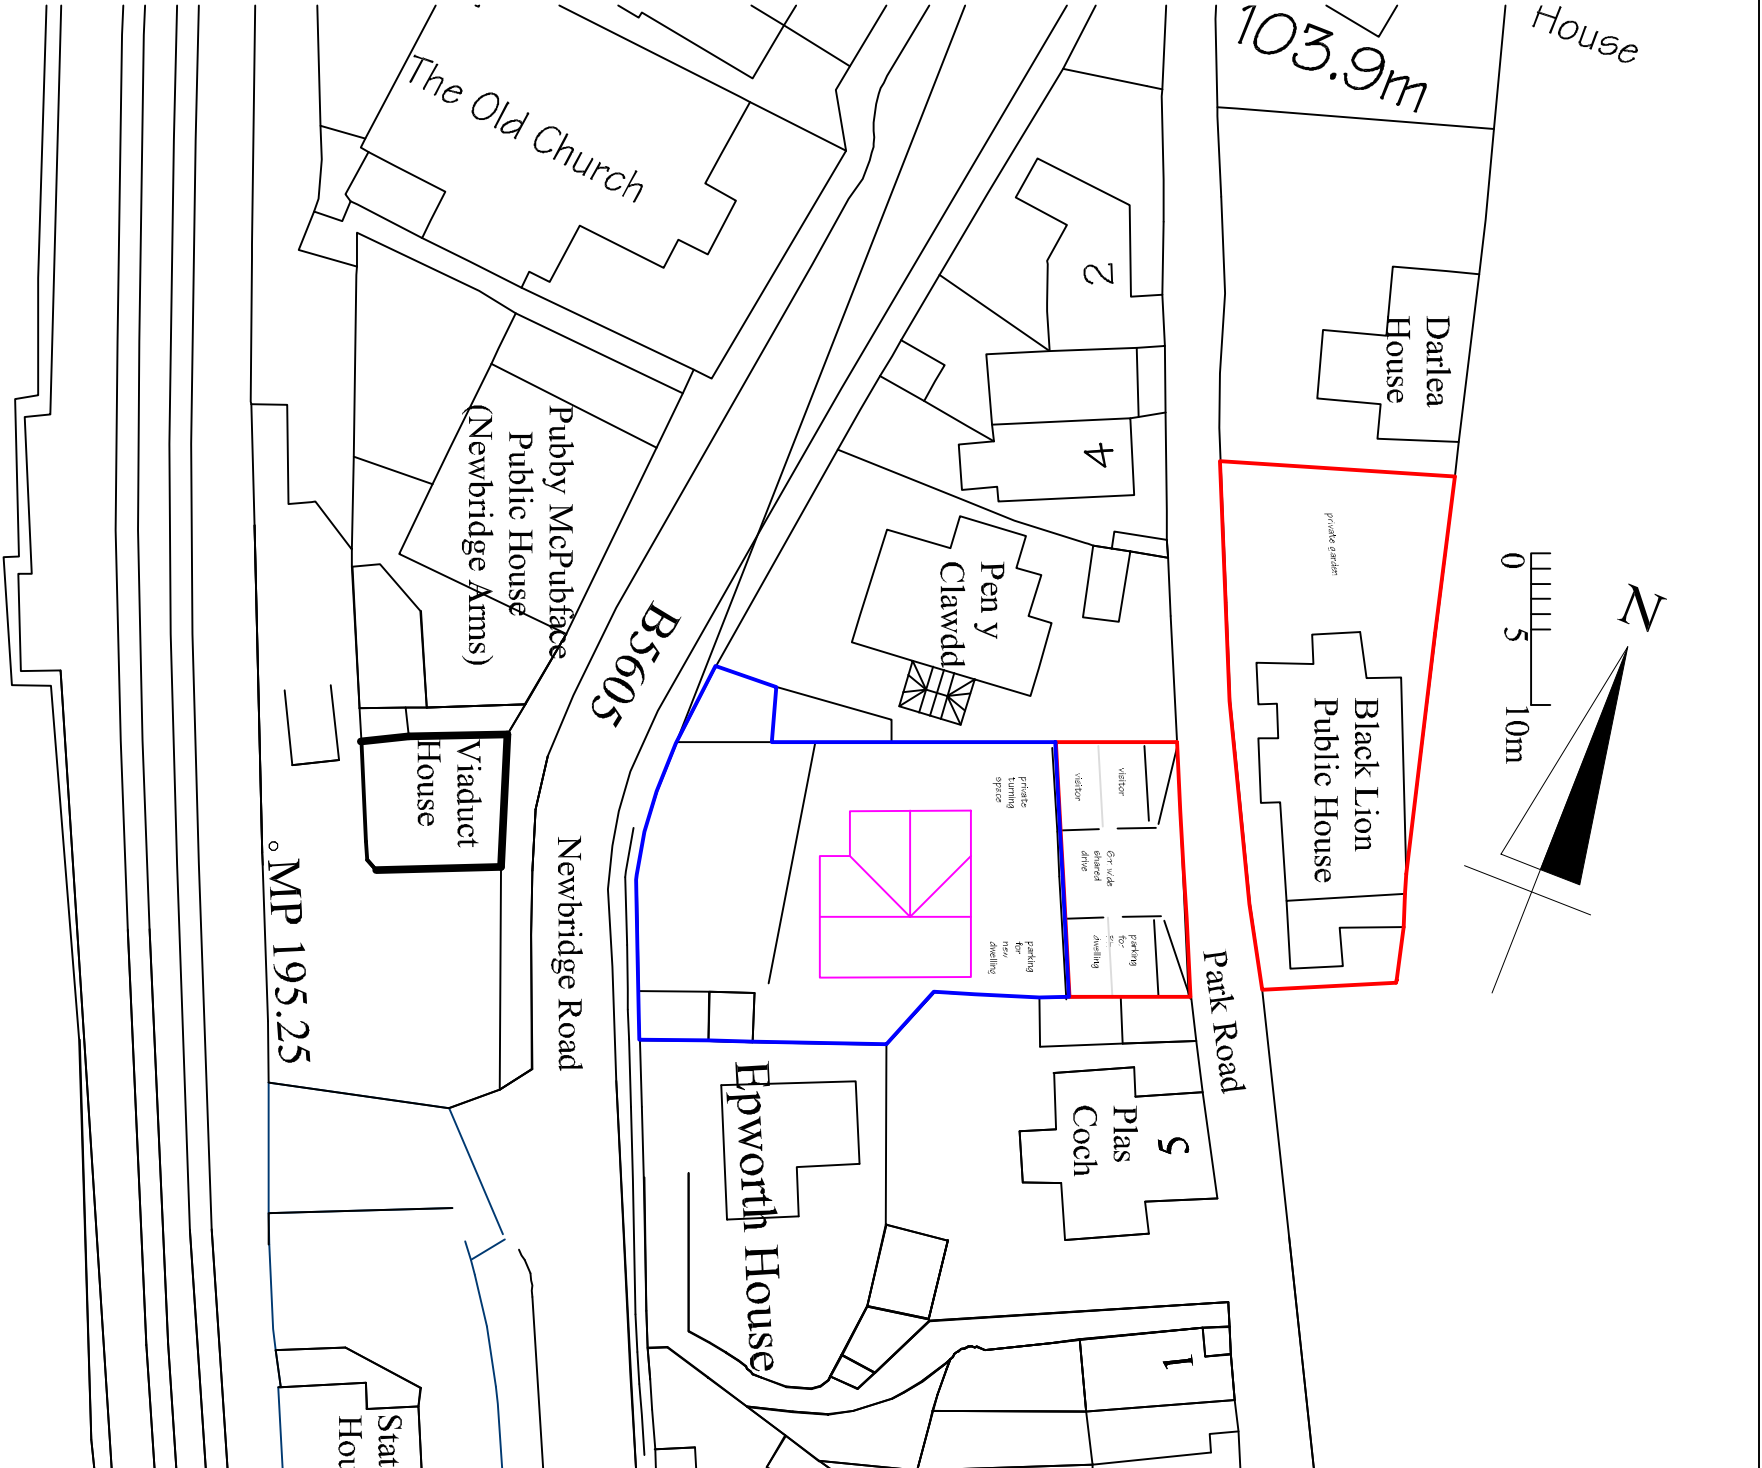

inance Survey (c) Crown Copyright 2020. All rights reserved. Licence number 100022432

PROPOSED

ANDREW DESIGN SERVICE architects, surveyors & planning consultants.			
44A Station Avenue, Chirk, Wrexham, LL14 5LS Tel/Fax: 01691 777025			
TITLE	The Black Lion, Park Road, Newbridge, LL14 3YS	©	
Drawn by	A. R. Wood	Date: 04 / 12 / 2020	
DWG	Block Plan	Scale 1:500 @ A3	
Dwg Ref:	PL02 Change of Use	Revision	