
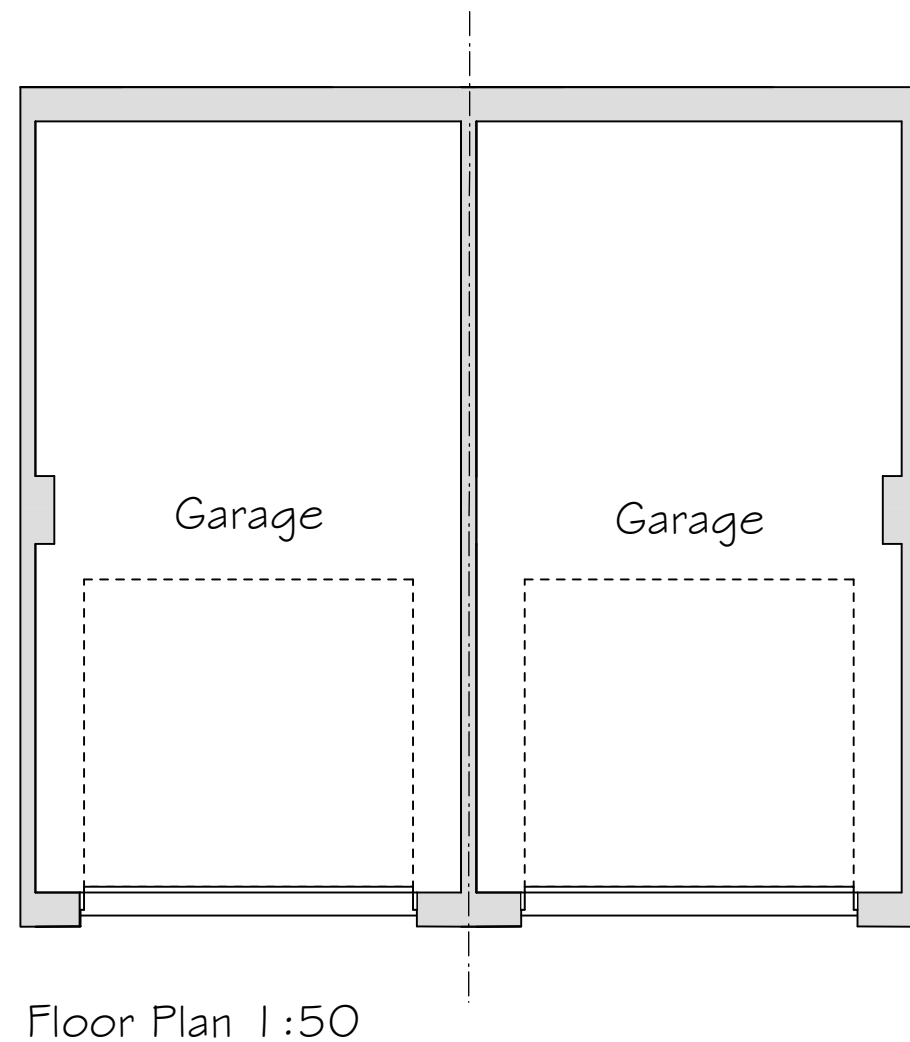


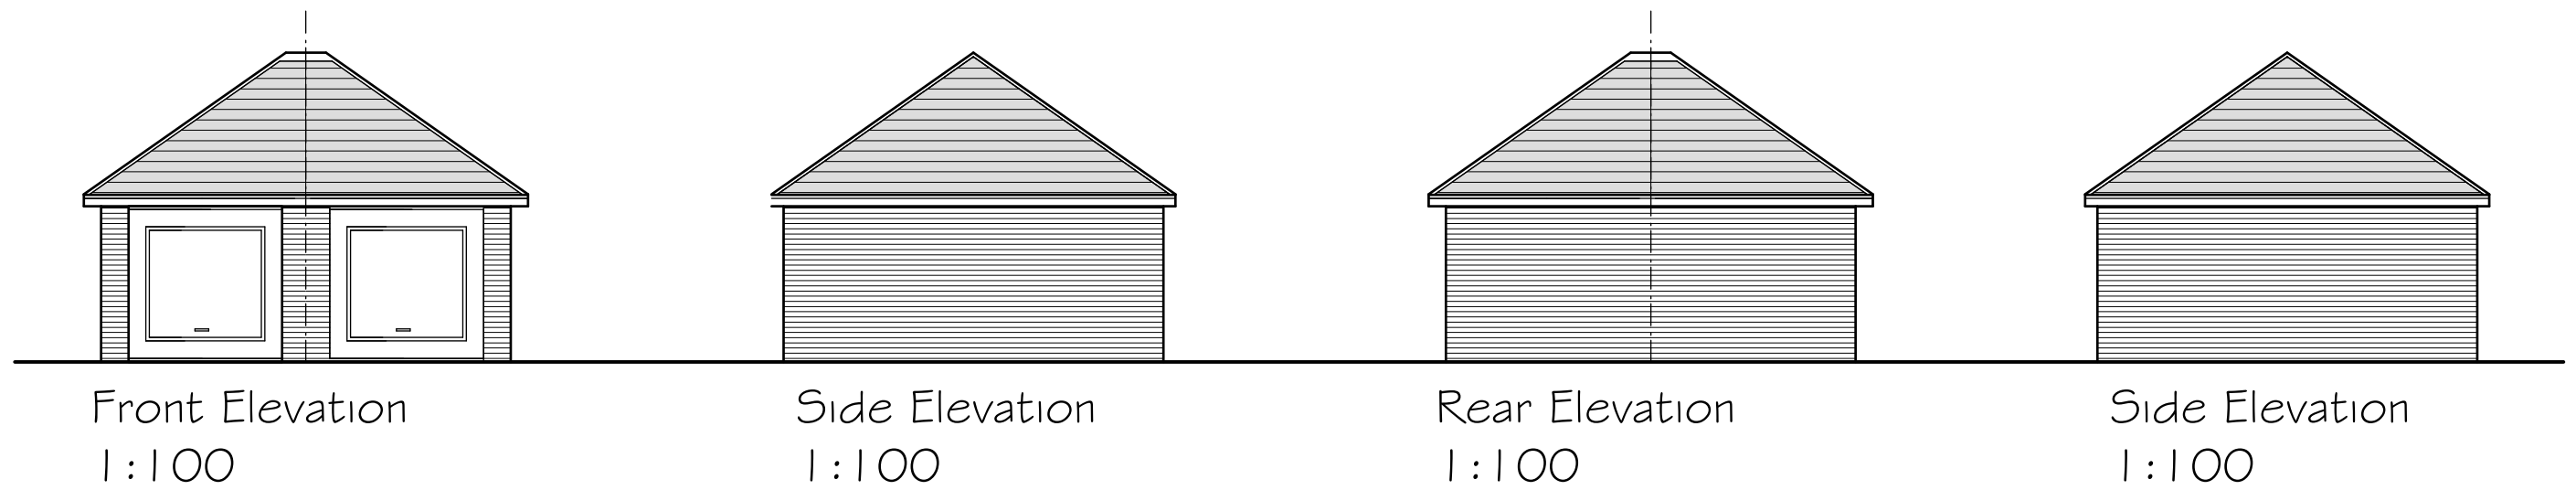

External Facing Materials

External walls are to comprise facing brick to Local Authority approval laid stretcher bond in a natural toned mortar. Brickwork to be pointed to give a weather struck finish.

Roofing Materials

Roof coverings are to be Slate grey interlocking concrete roofing tile to Local Authority approval.

All fascias and soffits are to comprise white uPVC.

Rainwater to be collected in 100mm diameter half round uPVC guttering and 65mm diameter uPVC downpipes, to discharge to soakaways located in garden.

Rev	Date	Detail	Initial

Project:

Proposed residential development at Willow Cottage, Ruabon, Wrexham. LL14 6LE.

Title:

Planning:
Garages

Scale: (A3)

1:50 &
1:100

Drawn By:

D.J.Edwards

Date:

Sept 2020

Drawing No:

G080/010

Sheet:

1 of 1

blueprint
architectural services



Office 3K4,
Redwither Business Tower,
Wrexham. LL13 9XT

Tel: 01978 356500
www.blueprintarchitectural.com

© copyright all rights reserved