


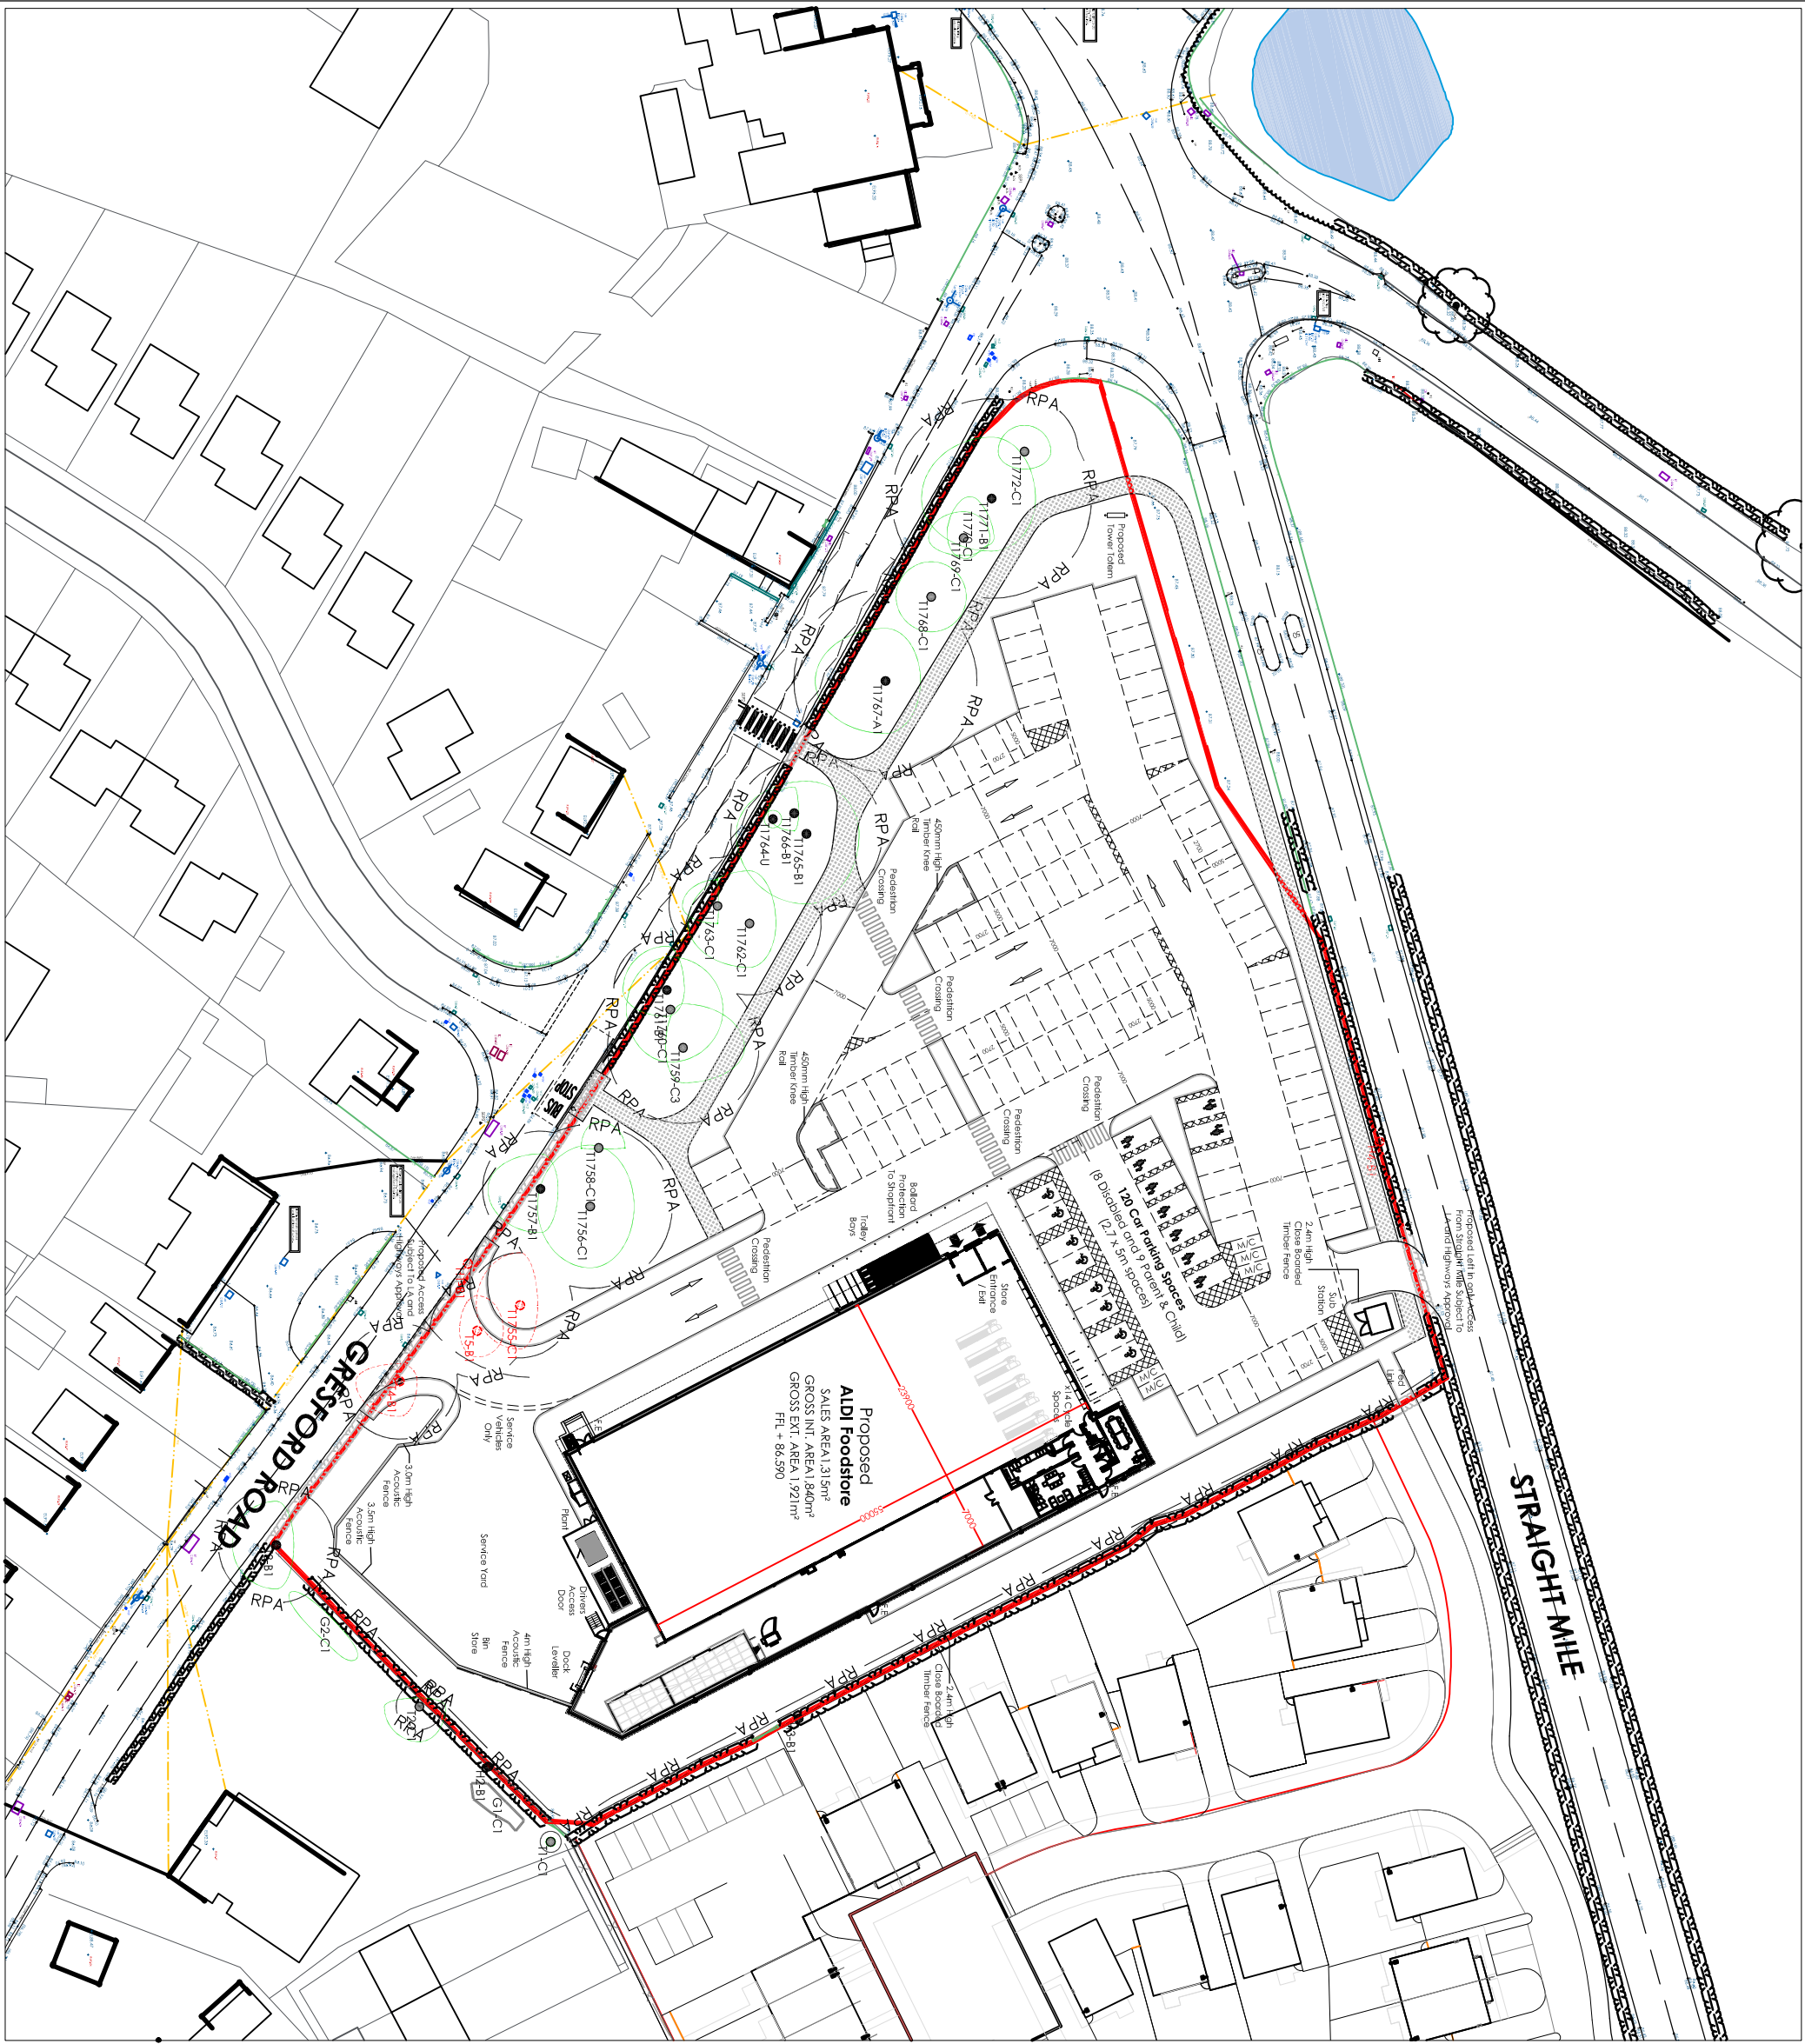

This drawing is the copyright of Cameron Rose Limited and may not be loaned, copied or reproduced in any way, or used for any offer, quote, tender or construction purposes without written consent of the company to do so.

Follow any figured dimensions - do not scale. IF IN DOUBT ASK.

This drawing has been prepared for feasibility purposes and does not represent a construction plan. All design aspects to be confirmed at the appropriate detailed design stage.

Revision History		Date
A	Updated Site Layout	04/07/19
B	desc	date b
C	desc	date c
D	desc	date d
E	desc	date e
F	desc	date f
G	desc	date g
H	desc	date h
I	desc	date i
J	desc	date j

10 King Street Newcastle Staffordshire ST15 1EL 01782 627029		 CAMERON ROSE ASSOCIATES	
www.cameron-rose.co.uk			
client: Aldi Stores Limited			
project: Gresford Road Huyton			
drawing title: Site Access Arrangement with Left In £ Off-site Highway Works Preliminary Design			
scale(s): 1/750	date: 27/06/19	drawn by: LJM	checked: CAB
drawing number: 486-01/GA-04	status: Information		
xfrefs:	rev: A		

DATE PRINTED:

DATE PRINTED: