


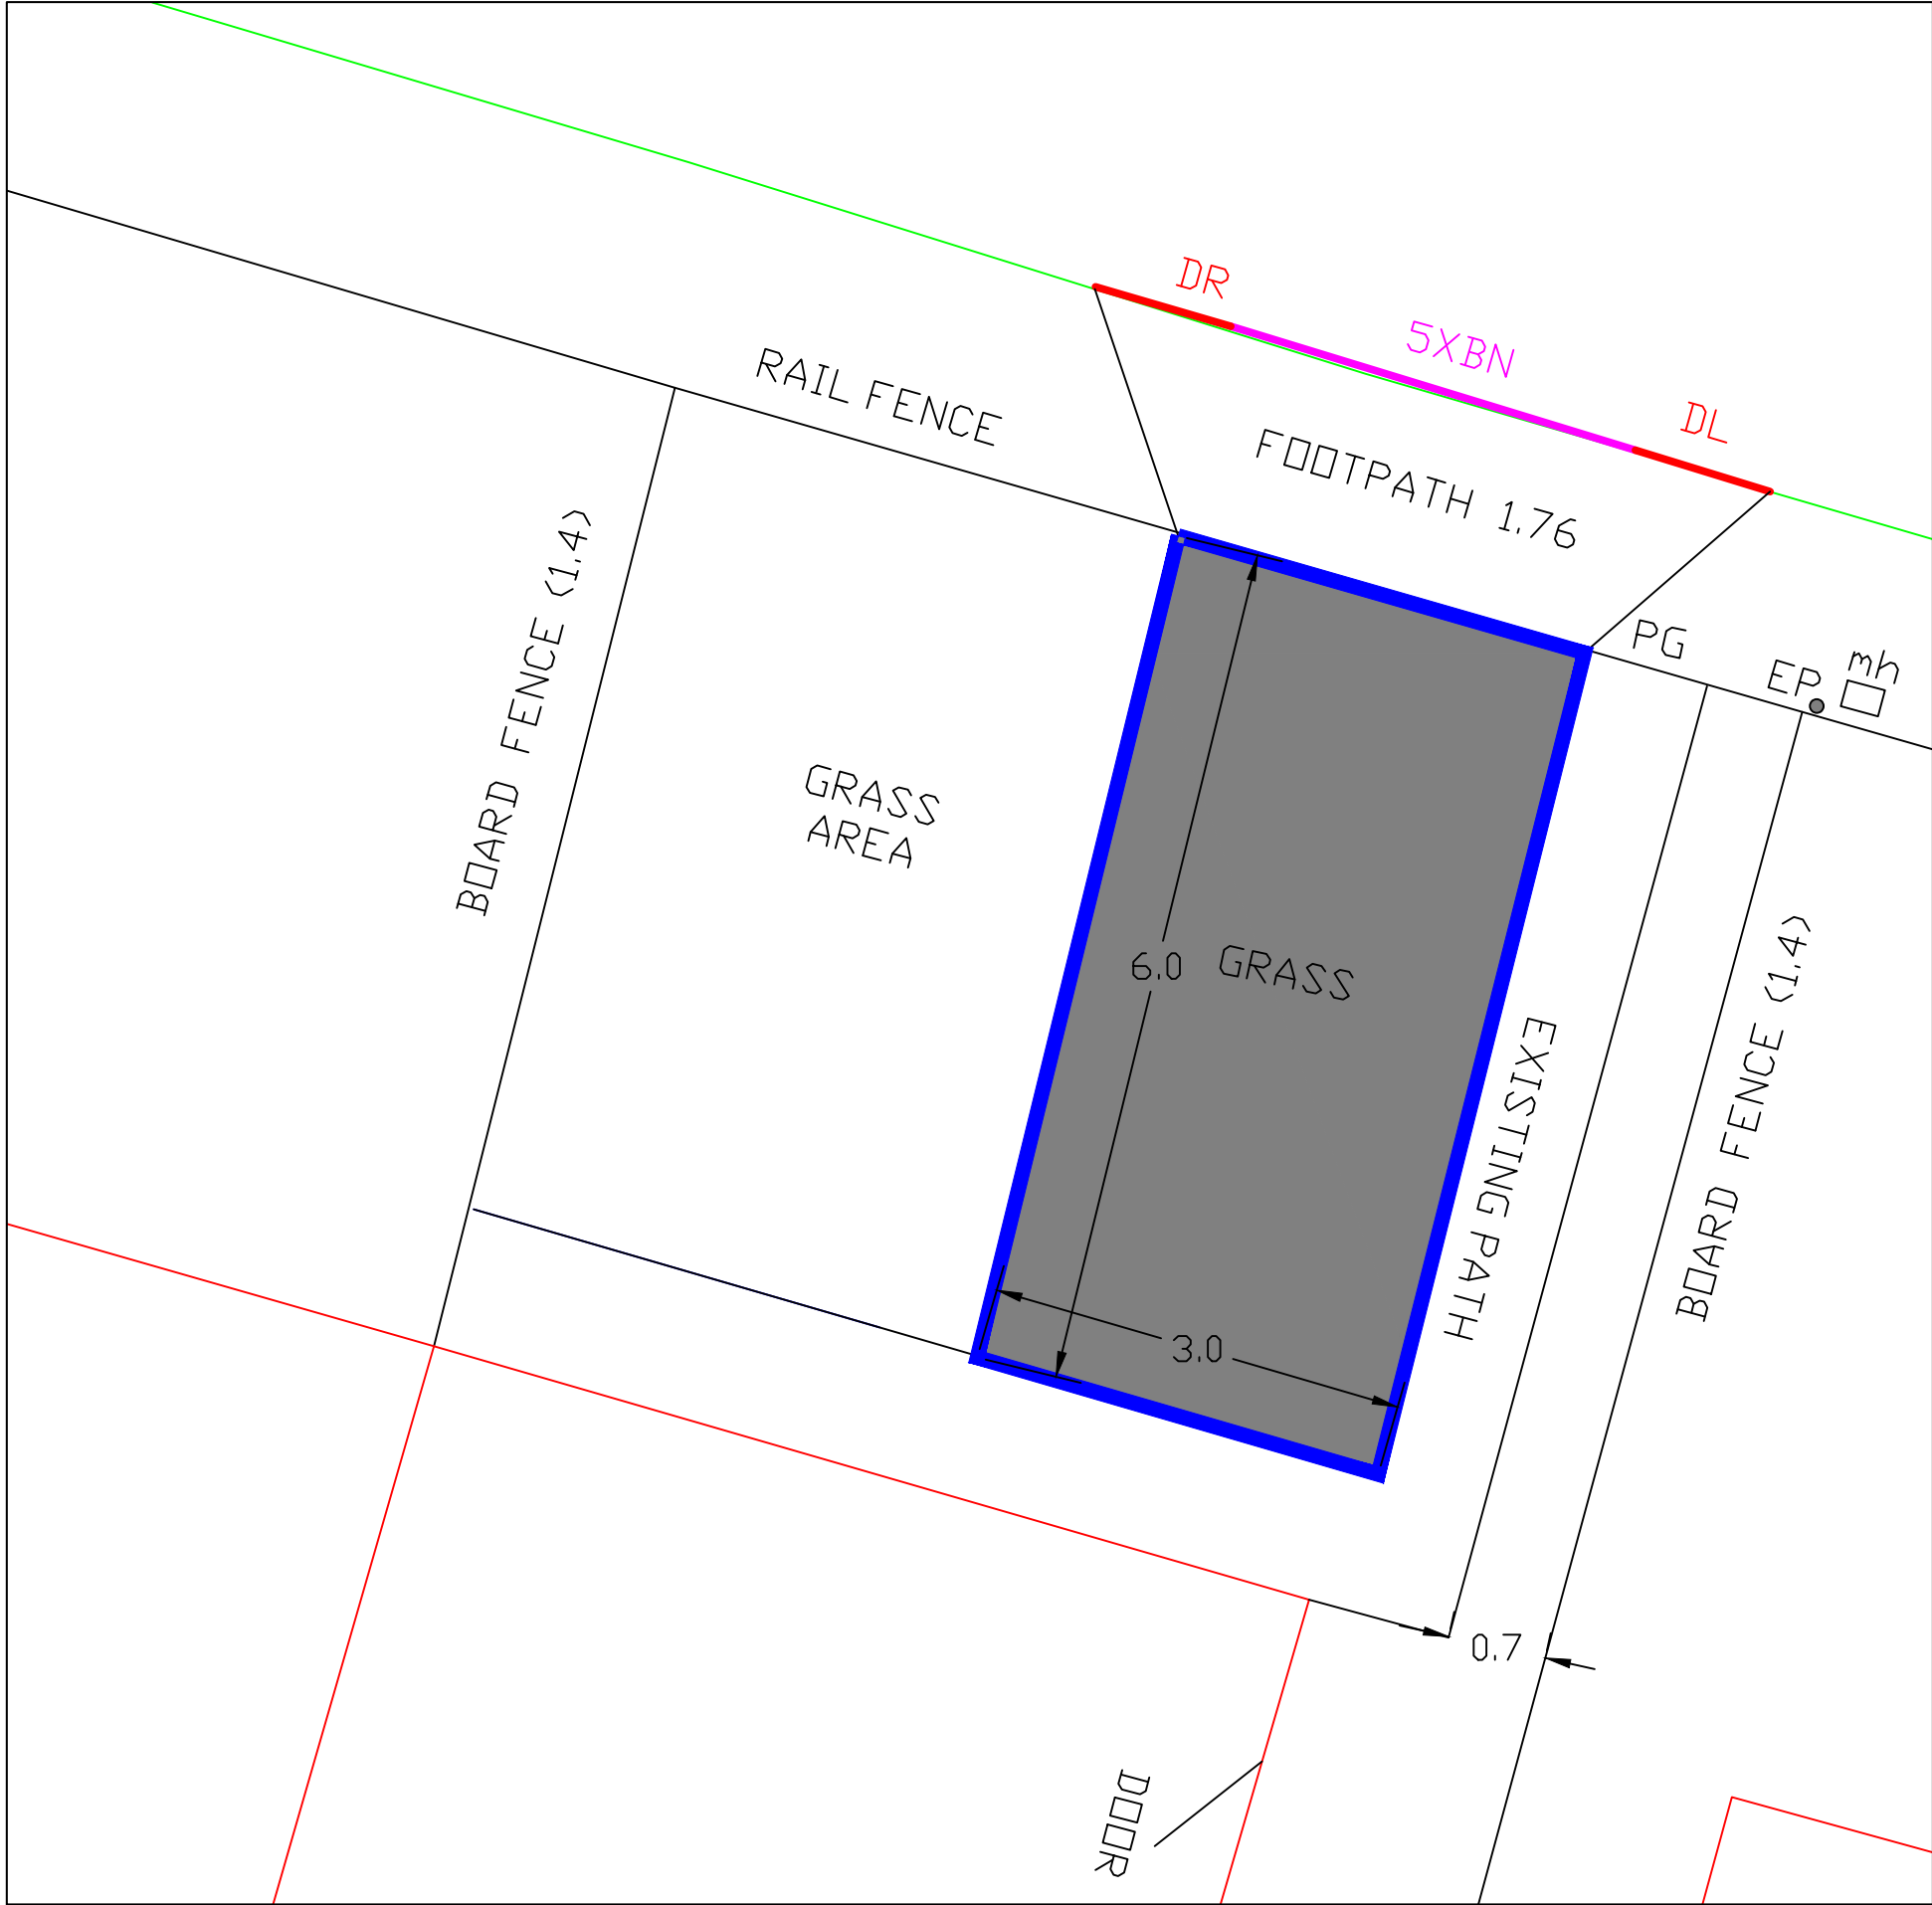


Notes

Planning permission required
Remove existing ball top railing for access to driveway
Install soakway in grass area
Cut down the board fence to 1m

KEY

- Precast Concrete BN Kerb 125 x 150mm
- Precast Concrete DL1/DR1 Kerb
- Precast Concrete HB2 Kerb

 

SPECIFICATION
Surface Course, Dense Bitumen Macadam,
10mm nominal size, depth 40mm
Binder Course, Dense Bitumen Macadam,
20mm nominal size, depth 60mm
Sub-base, Granular Sub-base Type I, depth 250mm

All setting out to be agreed with WCBC
prior to commencing works on site

 WREXHAM COUNTY BOROUGH COUNCIL Housing Services, Housing and Public Protection Department, Ruthin Road, Wrexham, LL13 7TU Tel: (01978) 315300 Fax: (01978) 315355			
Project: 40 Darby Road, Wrexham LL11 GRN			
Detail: Proposed Hardstanding			
Drawn By: RS	Date: July 2020	Checked By:	
Scale: 1:2000@A3	Project No: ??????	Dwg No: 01	Rev: Preliminary