

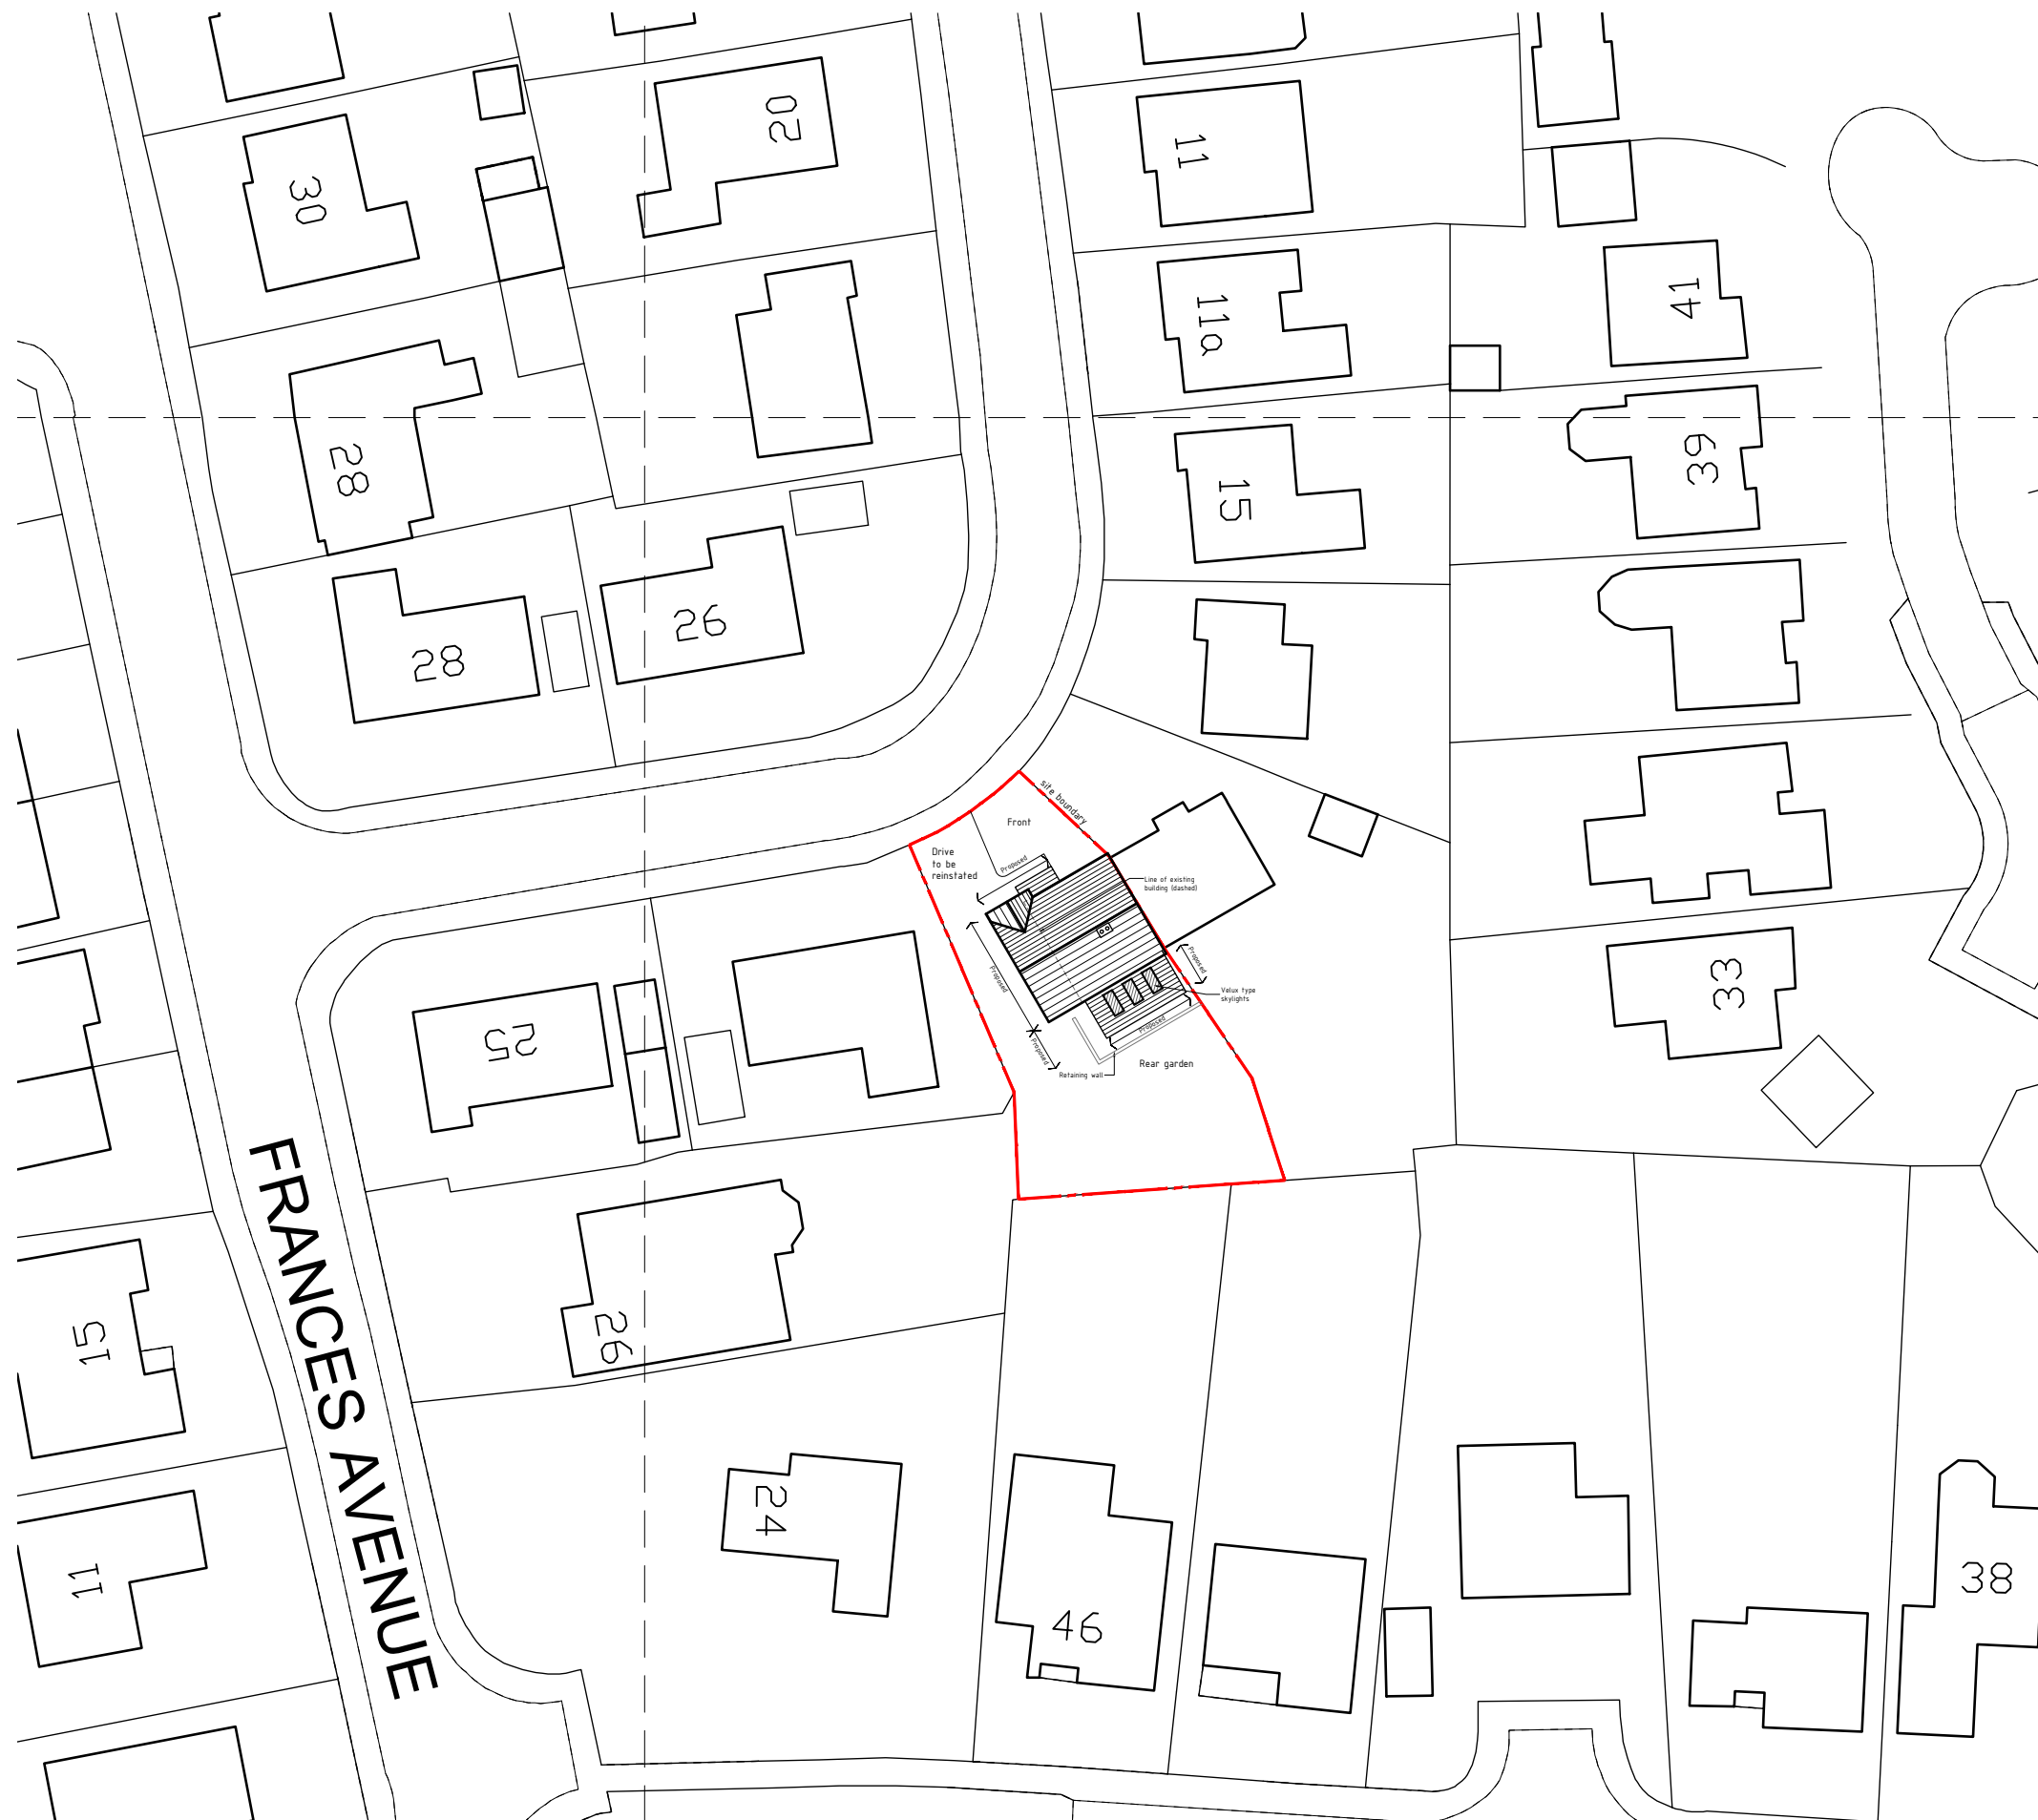


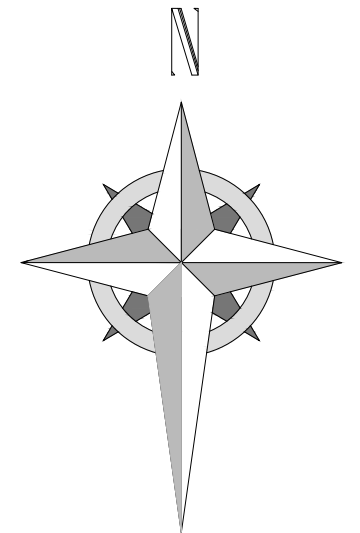

Proposed block plan 1:500

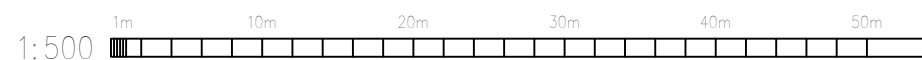

©Crown Copyright and database rights 2019 OS 100047474

HDS ARCHITECTURAL SERVICES
HDS Architectural Services, The Foundry,
15 Yorke Street, Wrexham
LL13 8LW
Tel (01978) 345250
www.hdsarchitectural.co.uk

Project; No.21 Burton Drive, Wrexham LL12 8BG	
Title; Block plan	Scale (A3); 1:500
Dwg No; BD/PD/06	Date; February 28th 2020
Revision;	