
Accommodation schedule						
Type	Plot number	Number of bedrooms	Maximum Width – meters (excluding any attached garages)	Maximum Depth– meters	Height to ridge from finished floor level– meters	Floor area- m2
Powis	1	4	10.01	8.69	7.5	148.23
Chirk	4, 7	4	9	10.8	7.2	134.12
Harlech	8	4	8.21	9.26	7.6	125.16
Beaumaris	9	3	7.6	8.25	7.6	96.19
Rhuddlan	3, 6	4	8.1	8.4	7.5	114.6
Conwy	2,5	4	9.34	7.76	7.0	104.66

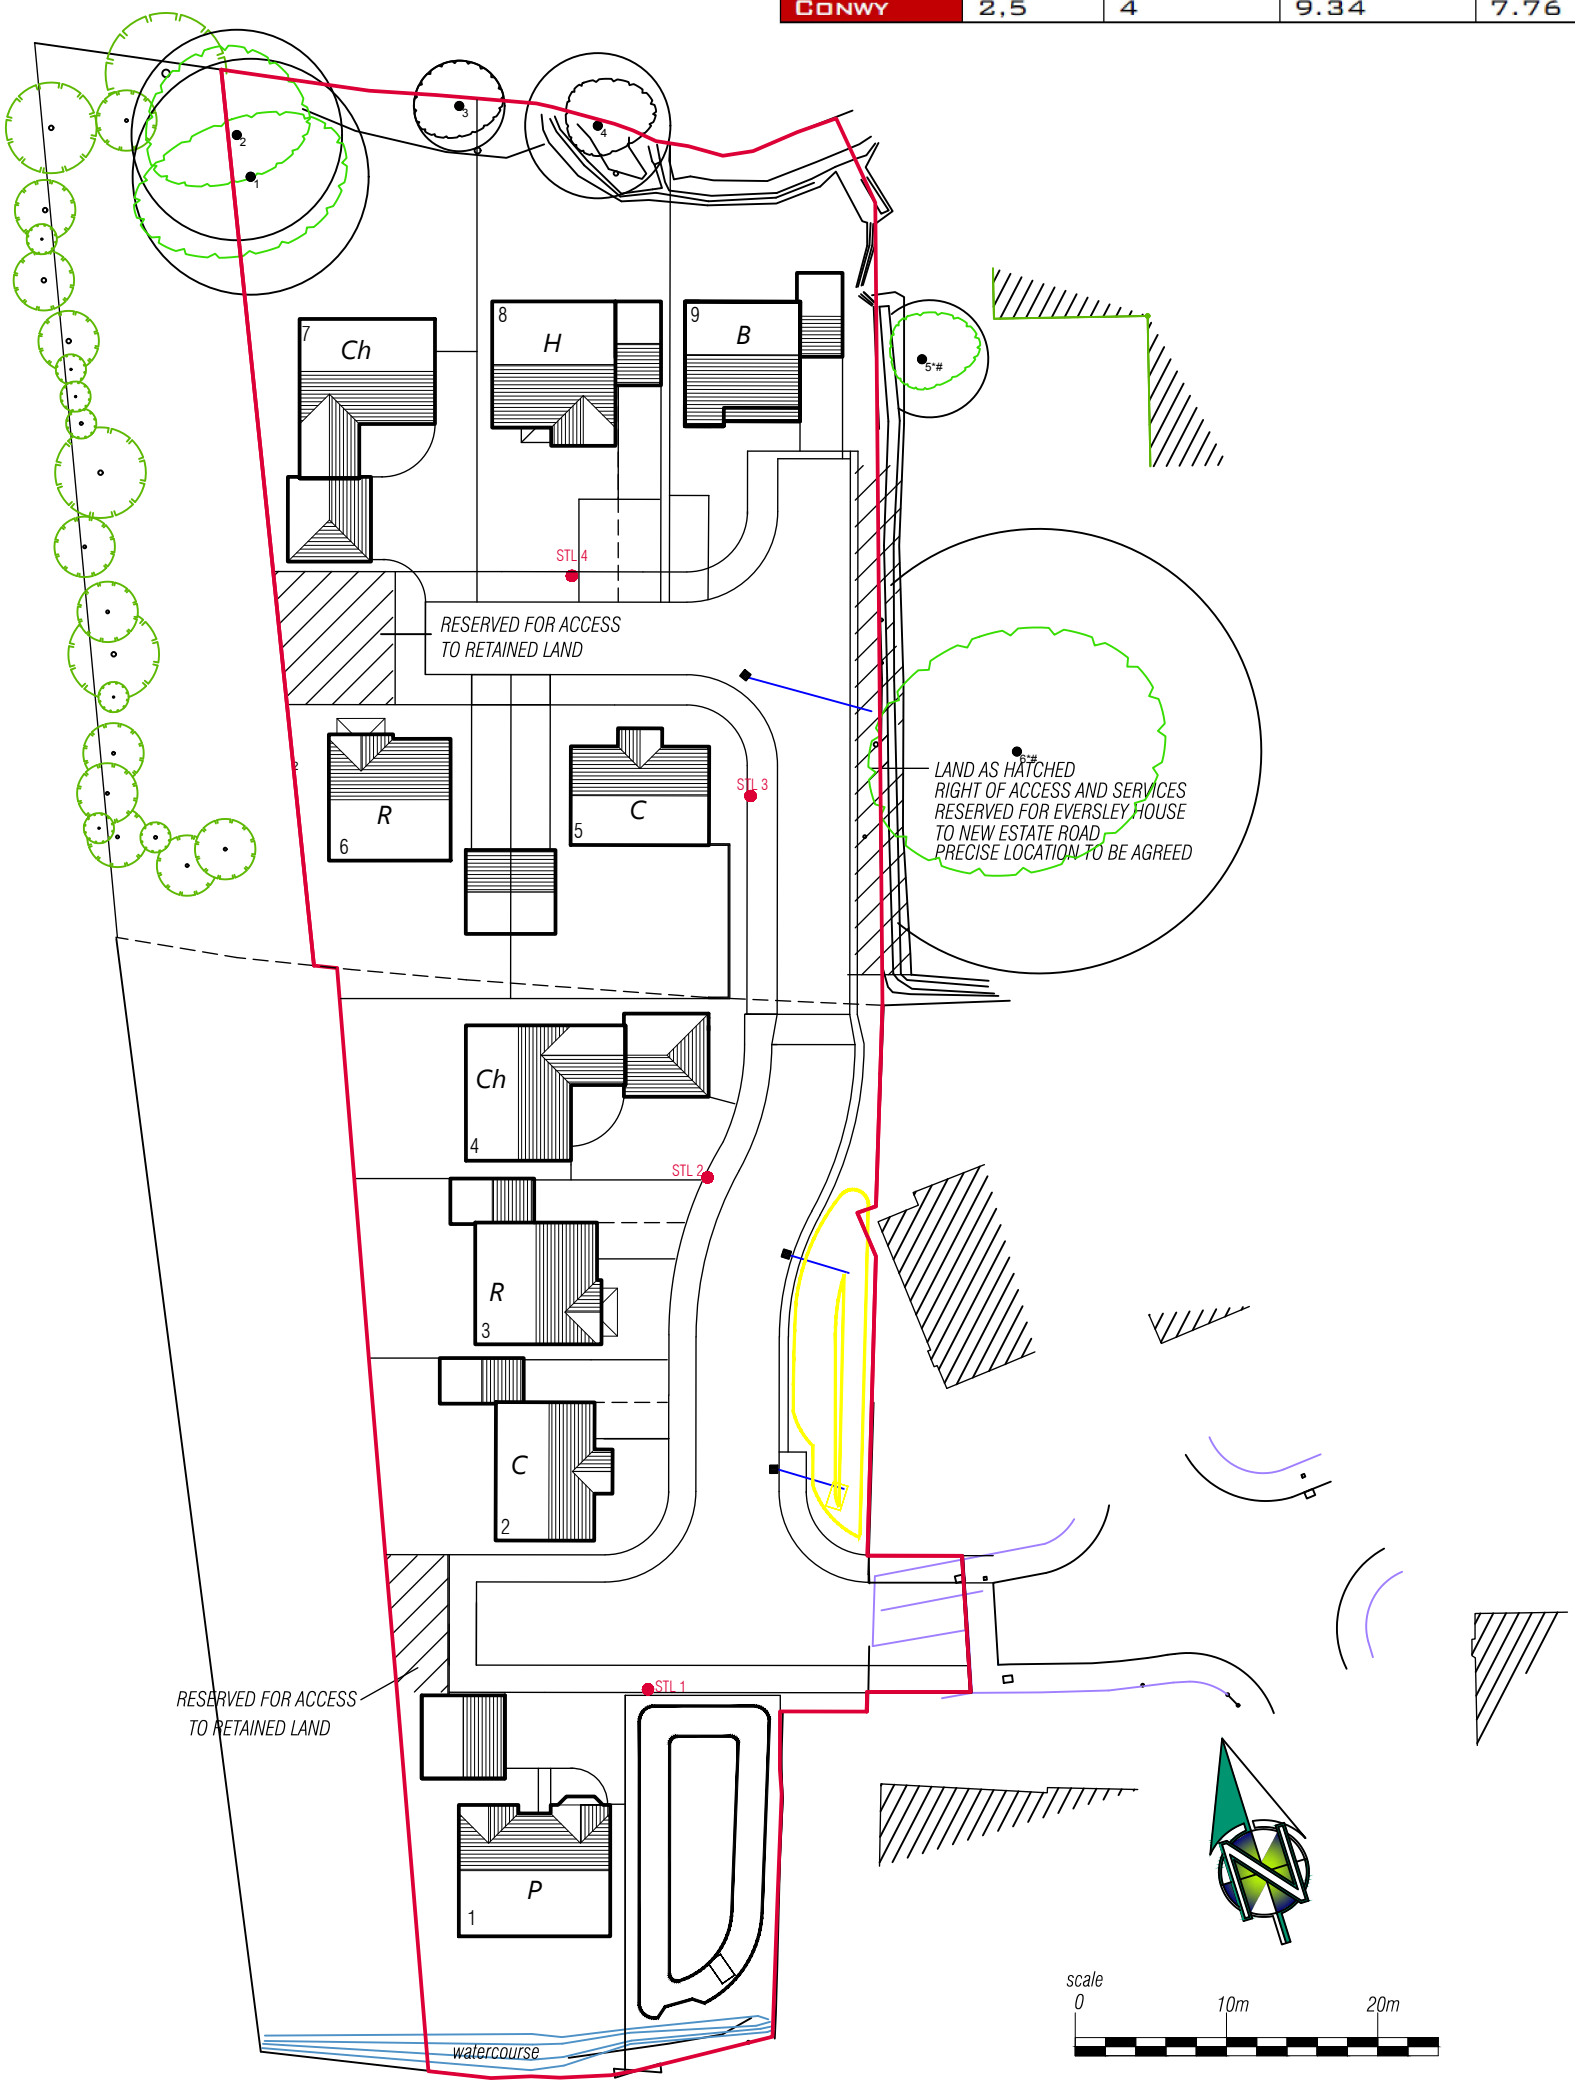

Revision F: 10.03.20 revised boundary adj Plot 6
Revision E: 30.01.20 revised boundary in red outline
Revision D: 18.11.19 Revised Eastern boundary, adjustment of plot 9
Revision C: 06.11.19 Revised Eastern boundary

Revision H: 01.06.20 adjustment of plot 8
Revision G: 22.05.20 Client amendments

PLANNING DRAWING

© COPYRIGHT OF PARRY DAVIES ARCHITECTS LTD- CHARTERED ARCHITECTS. CHECK DIMENSIONS ON SITE. REPORT ANY ERRORS OR OMISSIONS TO ARCHITECT.

GOWER HOMES

PROJECT TITLE

Land at Eversley Court, Minera LL11 3YZ

DRWG. TITLE.	DATE	SCALE	DRWN	DRWG NO.	REV
SITE LAYOUT PLAN	October 2018	1:500 @ A3	KEG	16.5719/1	H

Parry Davies Architects Ltd. Studio 55:20, North Wales Business Park, Abergele LL22 8LJ Tel: 01745 585517 E-mail: info@parrydaviesarchitects.co.uk