



**3 BEDROOM TERRACED HOUSES**  
**3 Bed Mid-Terrace 93.77m2 ( 1009 sq ft )**  
**3 Bed End-Terrace 88.68m2 ( 954 sq ft )**

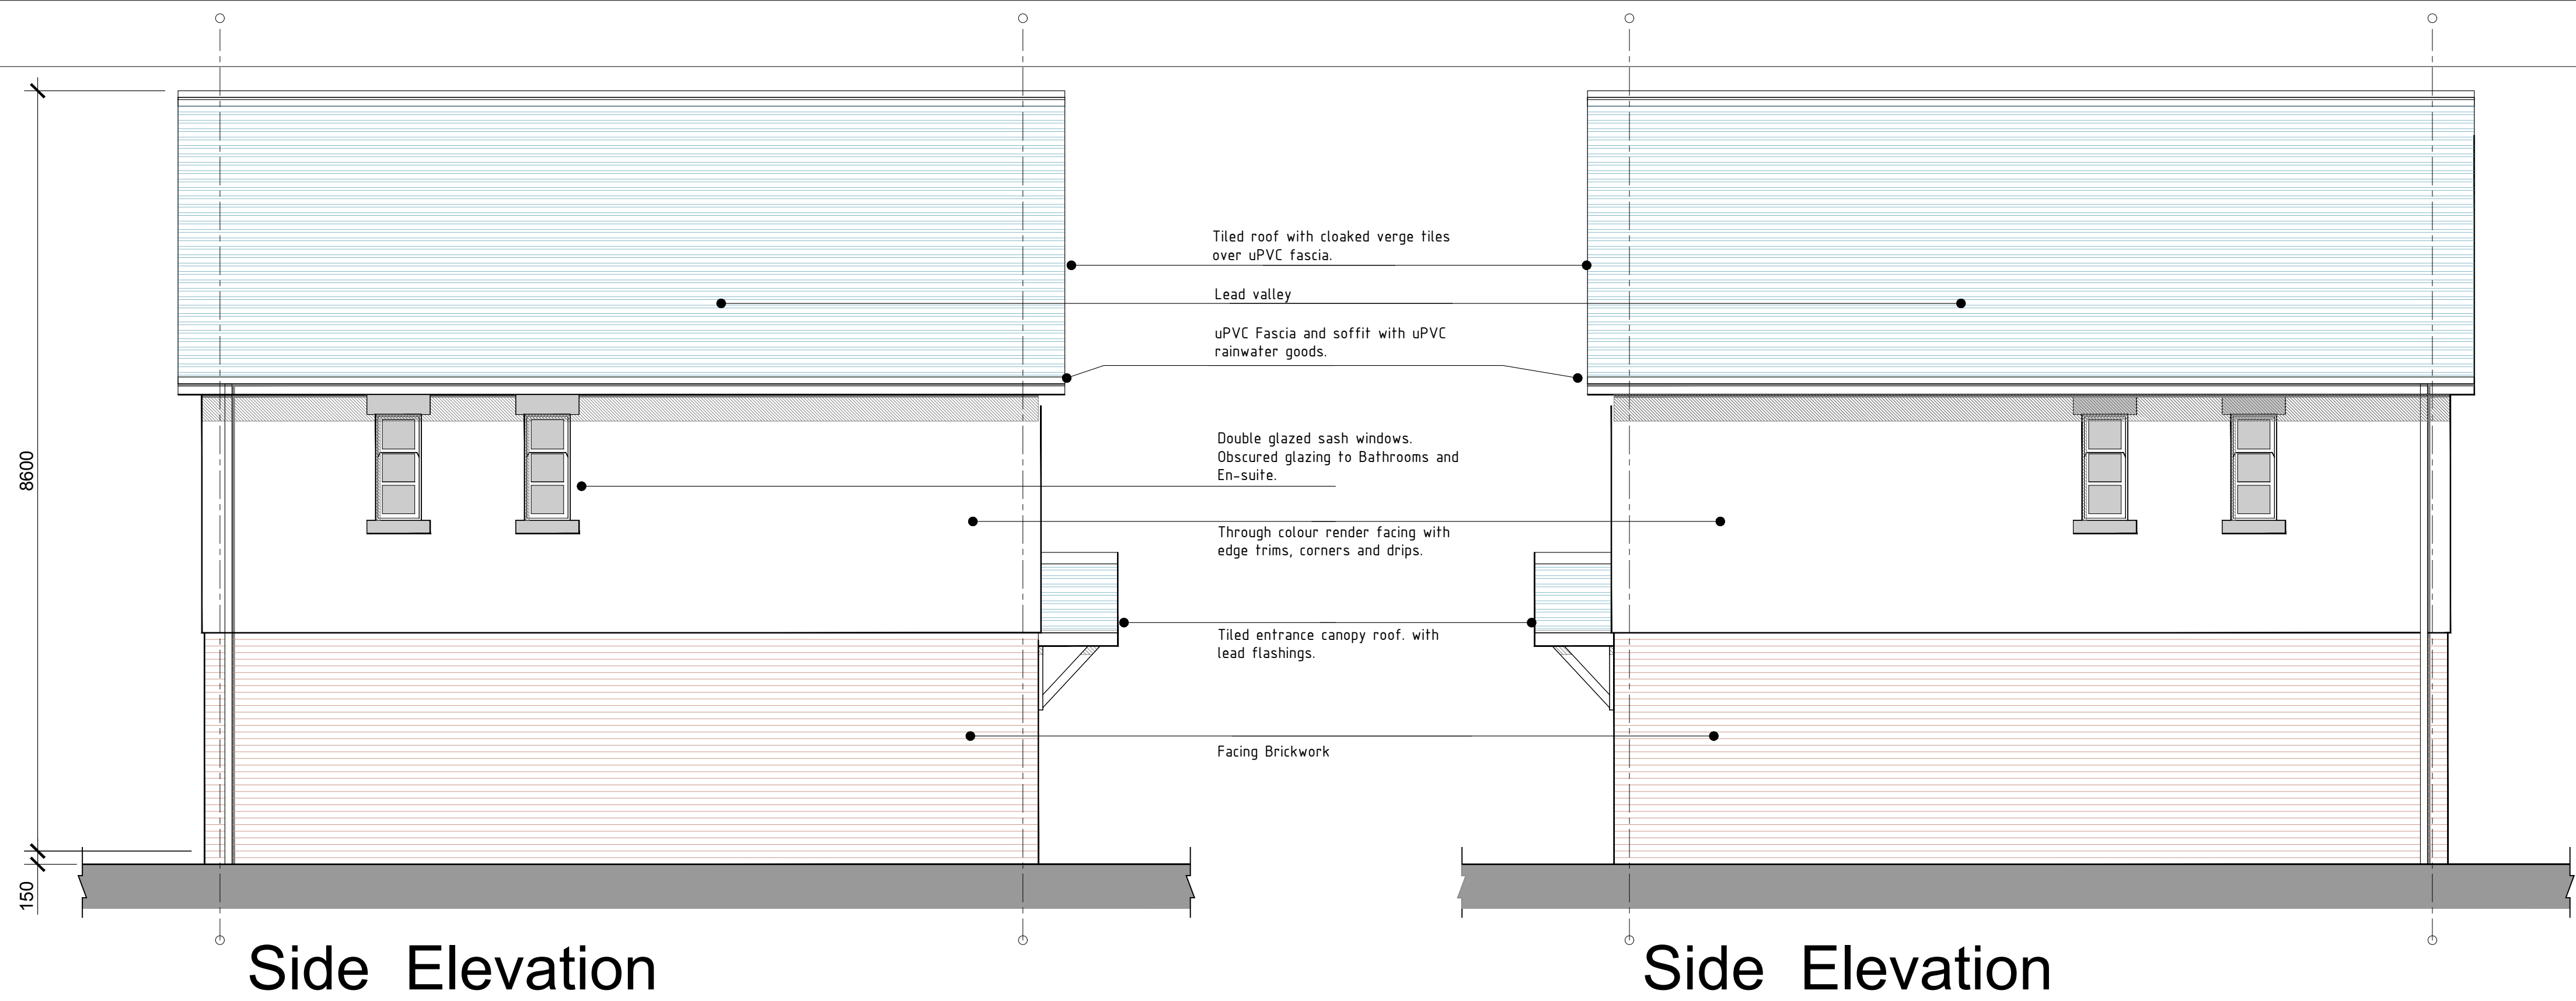

scale 1:100 @ A3

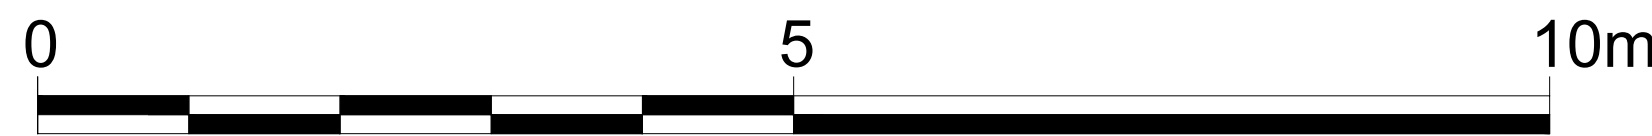

**PLANNING DRAWING**

 **owen ellis**  
Architects

Honeycomb, Edmund Street  
Liverpool, L3 5NG  
TEL: 0151 227 1555  
email: info@owenellis.co.uk  
web: www.owenellis.co.uk

Housing Development  
Land off Hillock Lane, Gresford

GA Plans, Elevations  
3 Bedroom Terraced Houses ( 93 & 88 m2 )

|                |          |            |
|----------------|----------|------------|
| DRAWING NUMBER | REVISION | DATE       |
| 4124 / SK 38   | -        | 25.05.2019 |
|                |          | SCALE      |
|                |          | 1:100 @ A3 |