
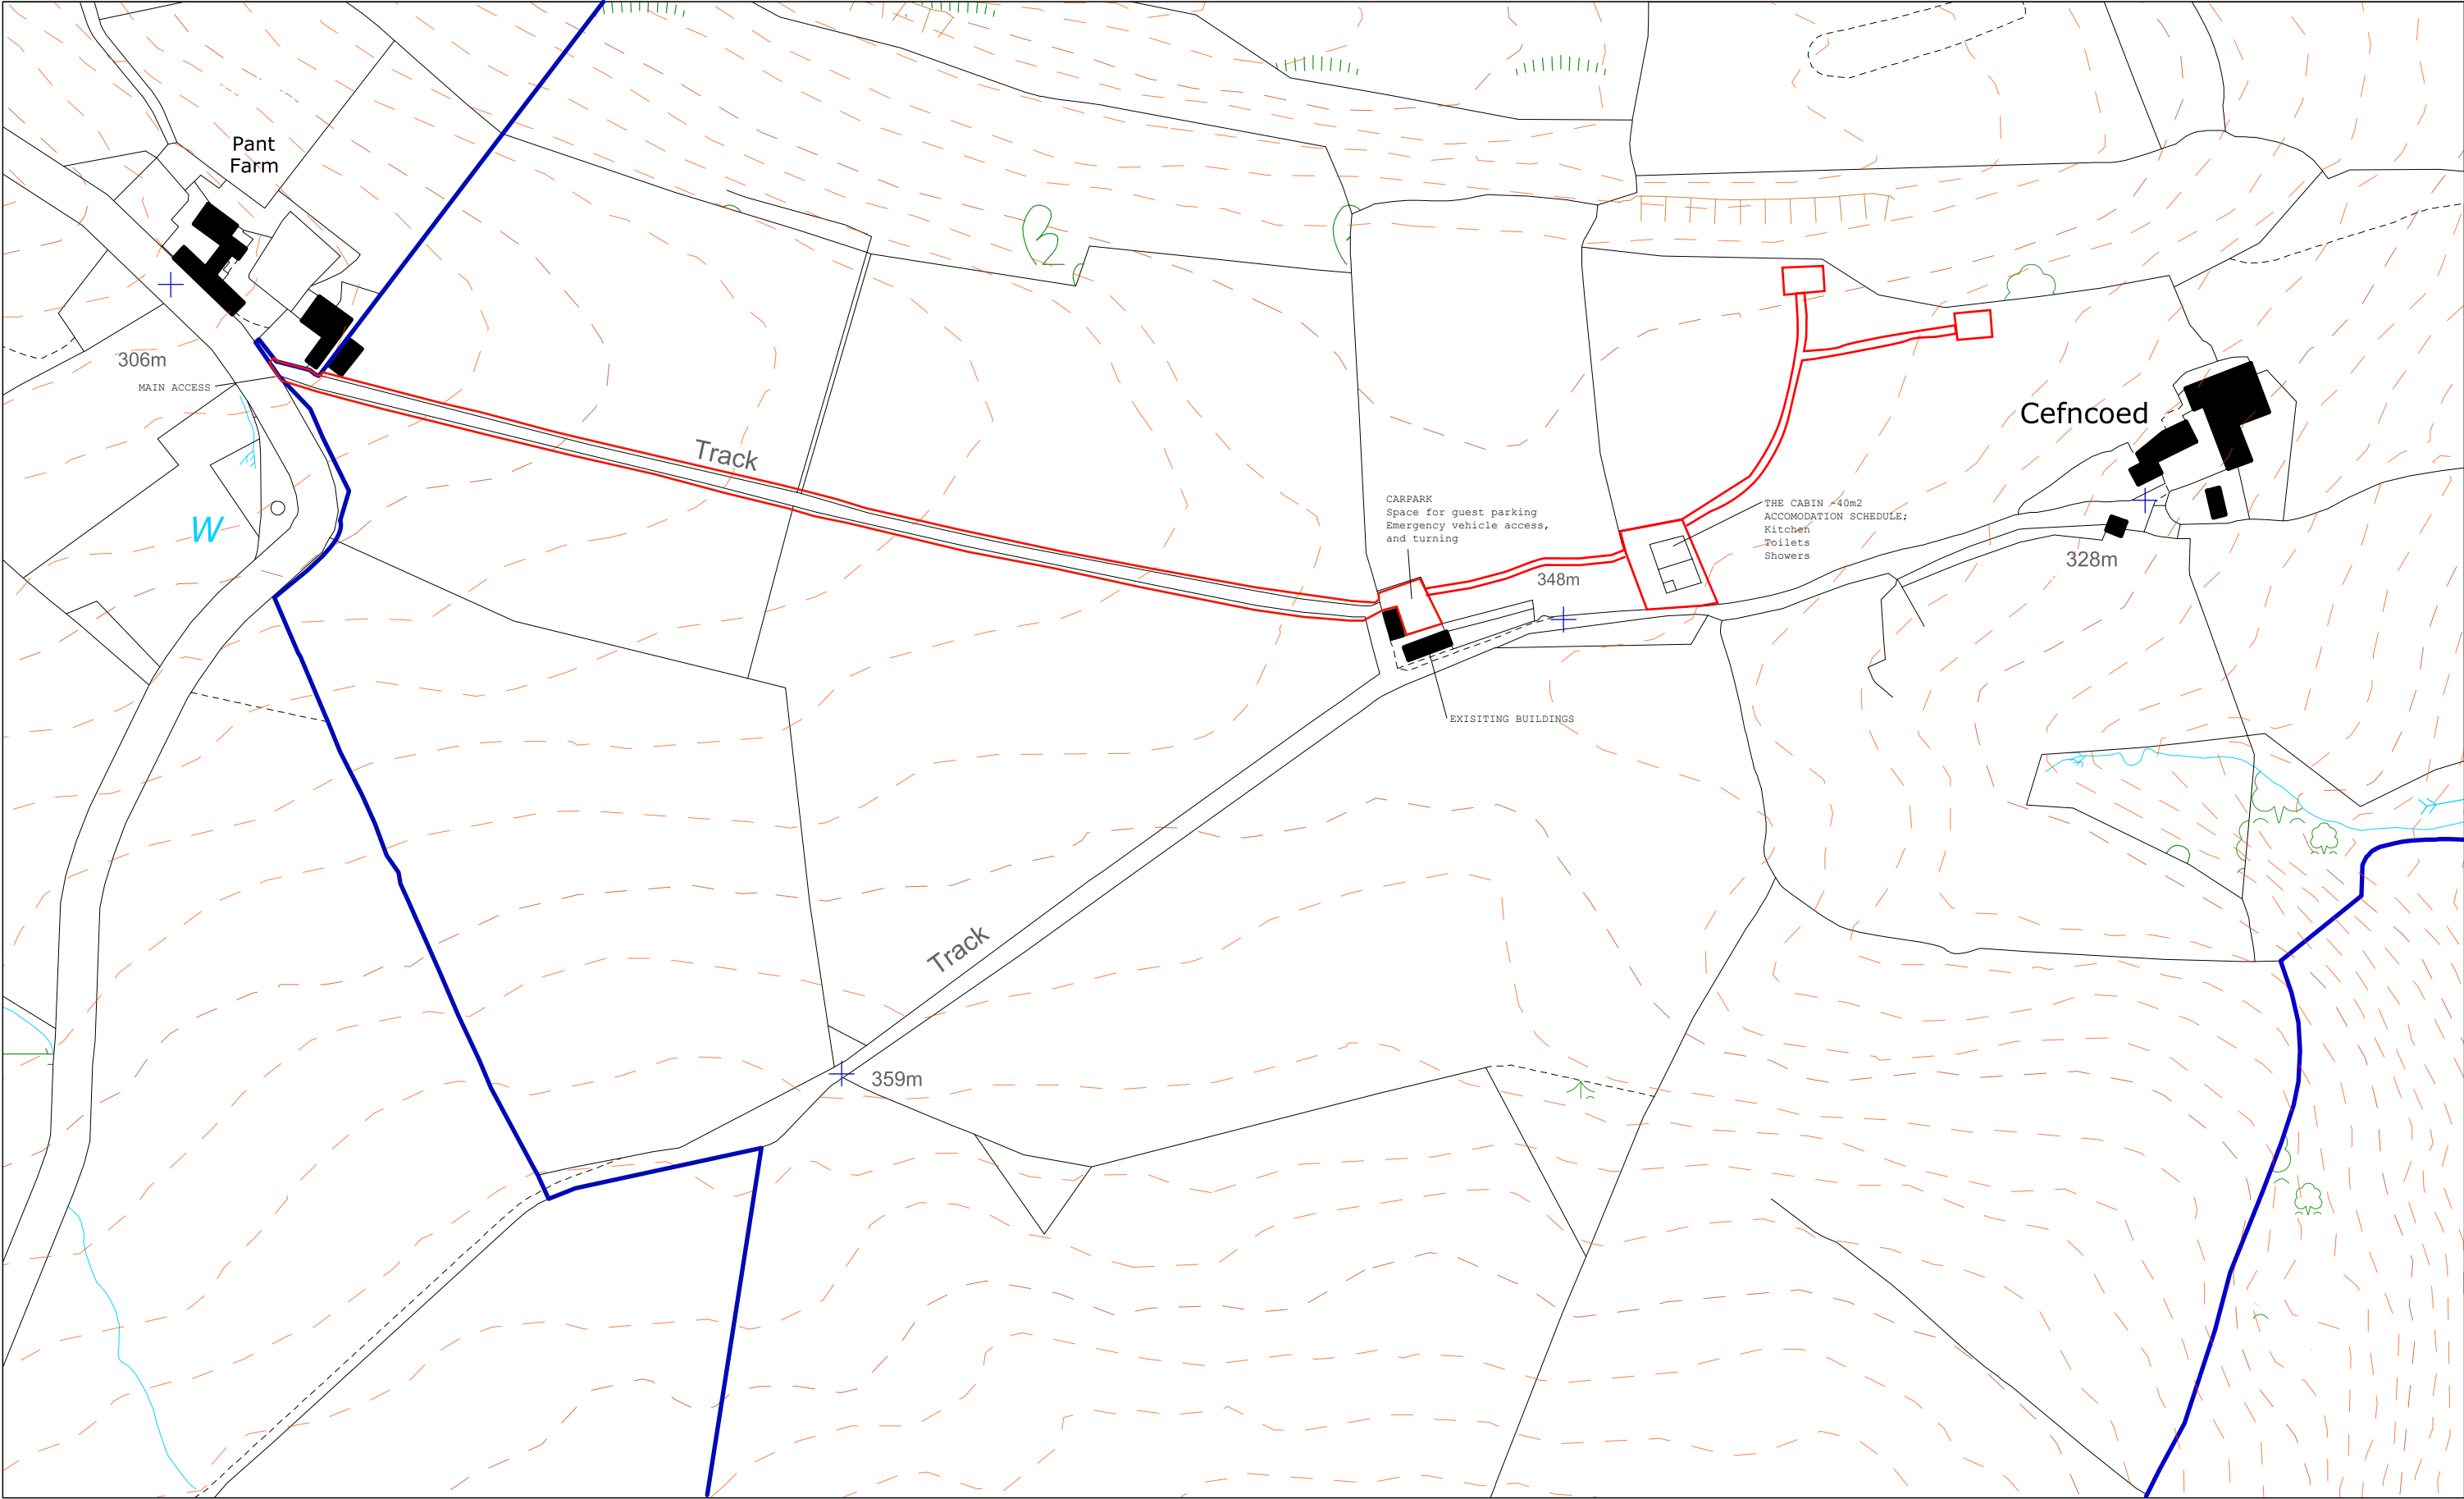


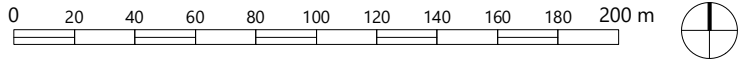

PROJECT NUMBER 0157	GENERAL NOTES 1. DO NOT SCALE FROM THIS DRAWING; UNLESS FOR PLANNING PURPOSES. 2. THE DIMENSIONS SHOWN ON THIS DRAWING ARE SHOWN IN MILLIMETRES.	3. ALL LEVELS AND DIMENSIONS TO BE CHECKED ON SITE AND ANY DISCREPENCIES NOTED TO THE ARCHITECTURAL DESIGNER IMMEDIATELY. 4. THIS DRAWING IS TO BE READ IN CONJUNCTION WITH ALL RELEVANT CONSULTANTS' DRAWINGS AND SPECIFICATIONS.	5. THIS DRAWING IS COPYRIGHT AND MUST NOT BE REPRODUCED WITHOUT THE PRIOR WRITTEN AGREEMENT OF THE ARCHITECTURAL DESIGNER.	 WRMARCHITECTURE www.crownandcanopy.co.uk 07837 162 452	Cefncoed, Glyn Ceiriog, Llangollen, LL20 7BY site location PRE- PLANNING issue 29.01.20 date	PROPOSED LOCATION PLAN drawing title CEFNCOED works CEF-WRM-DR-A-X-001 drg. no.	A3 page size WRM dr 1:2500 scale CEF-001 C rev
---	---	--	---	---	--	---	--