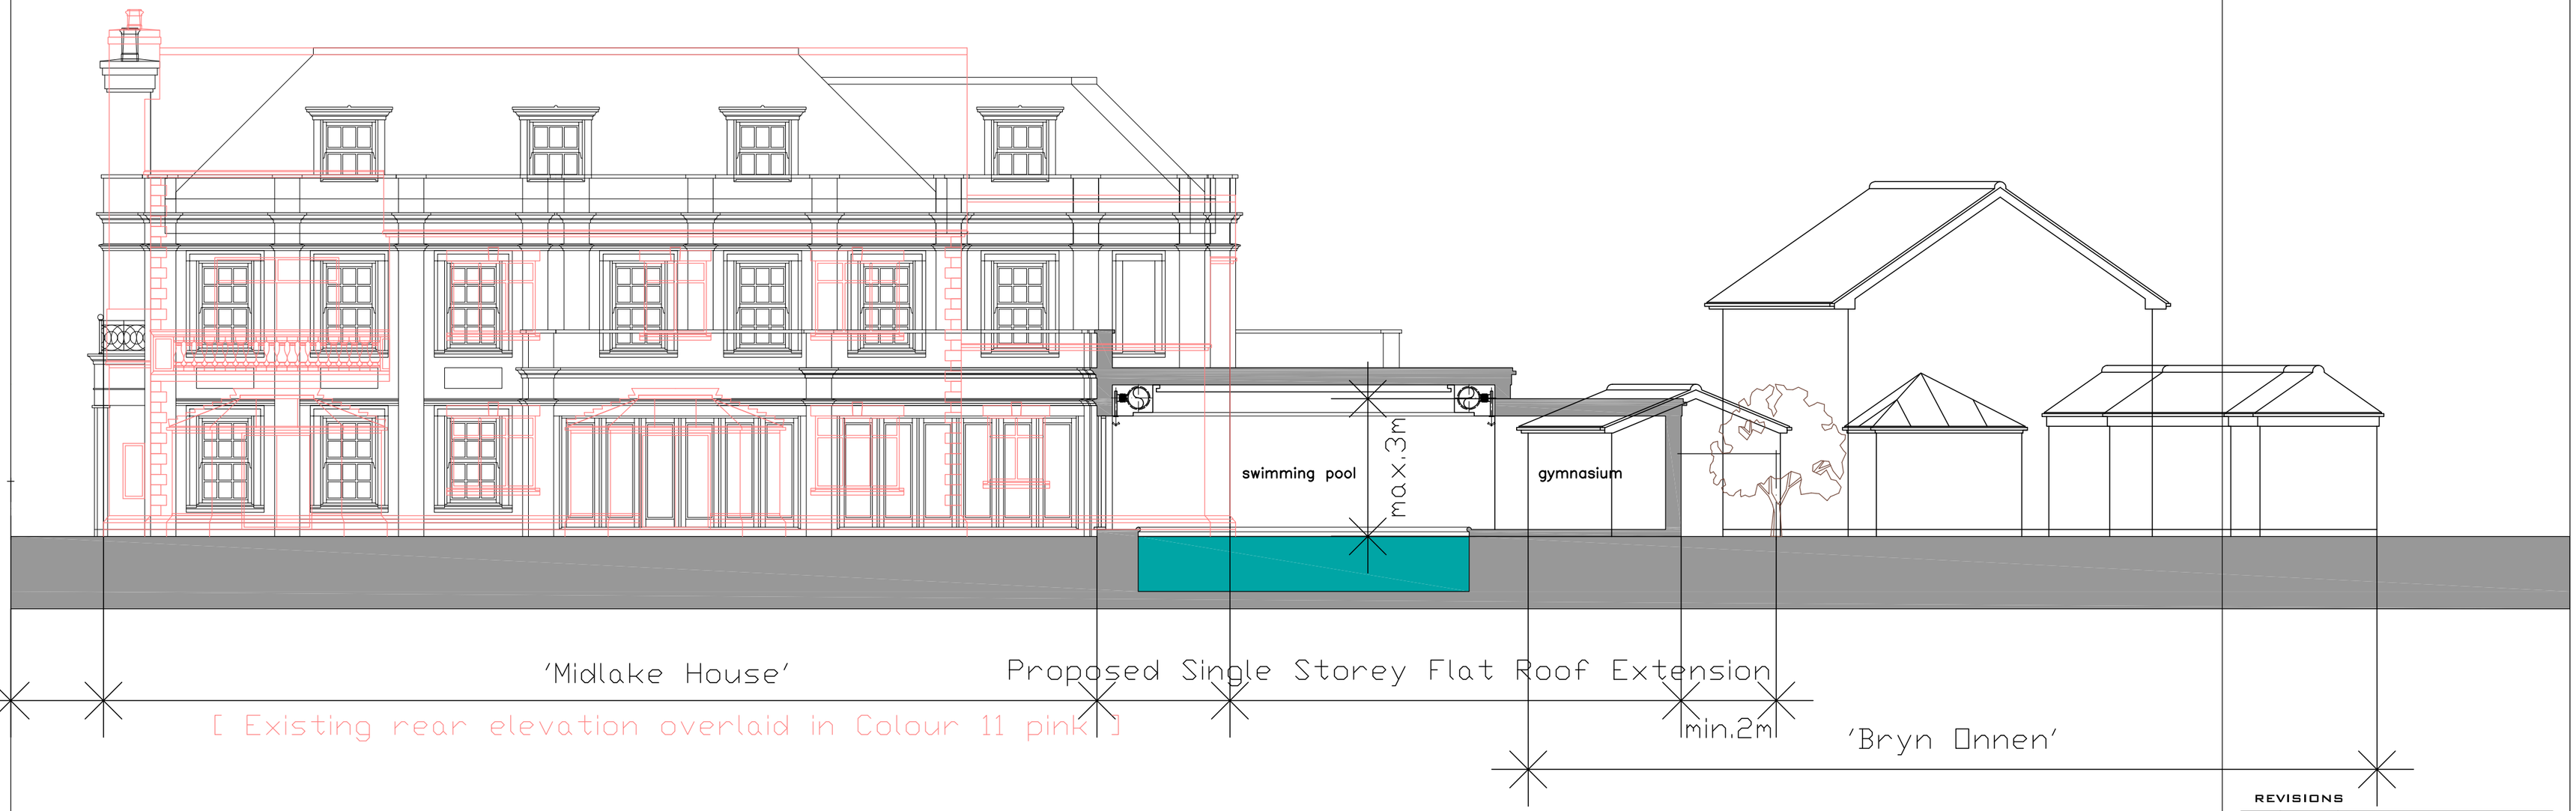


Site Section towards rear of 'Midlake House' & 'Bryn Onnen'

0 5M 10M 15M 20M

SCALE

REVISIONS

-	-	-

HOMEWOOD

S M ARCHITECTURAL LIMITED
T/AS HOMEWOOD DESIGN
'THE COACH HOUSE'
BURLEIGH LODGE
BURLEIGH DRIVE
OFF SUTTON ROAD
MILE OAK
TAMWORTH
STAFFORSHIRE
B78 3PE

T : 01827 289898
E : INFO@HOMEWOODESIGN.CO.UK
W : WWW.HOMEWOODESIGN.COM

CLIENT:
M J RUSSELL

PROJECT:
PROPOSED ALTERATIONS
& EXTENSIONS
MIDLAKE HOUSE
OFF HILLOCK LANE
GRESFORD

DRAWING TITLE:
SITE SECTION

PLANNING DRAWING

SCALE	CHECKED
1:100@A2	
DATE	DRAWN BY
JAN.2020	SM

DWG.NO		REV.
1222	08	-