



FOR PLANNING

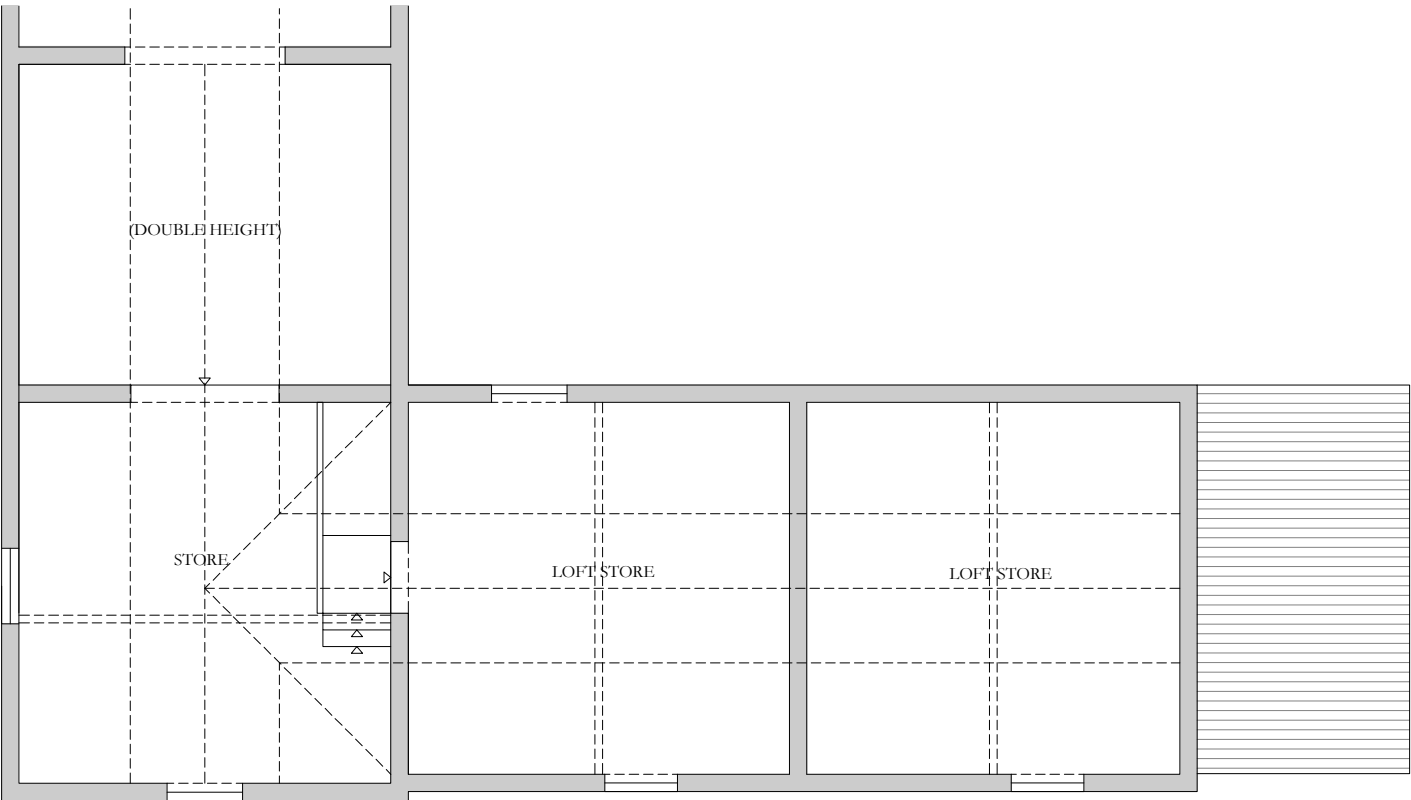

FIRST FLOOR

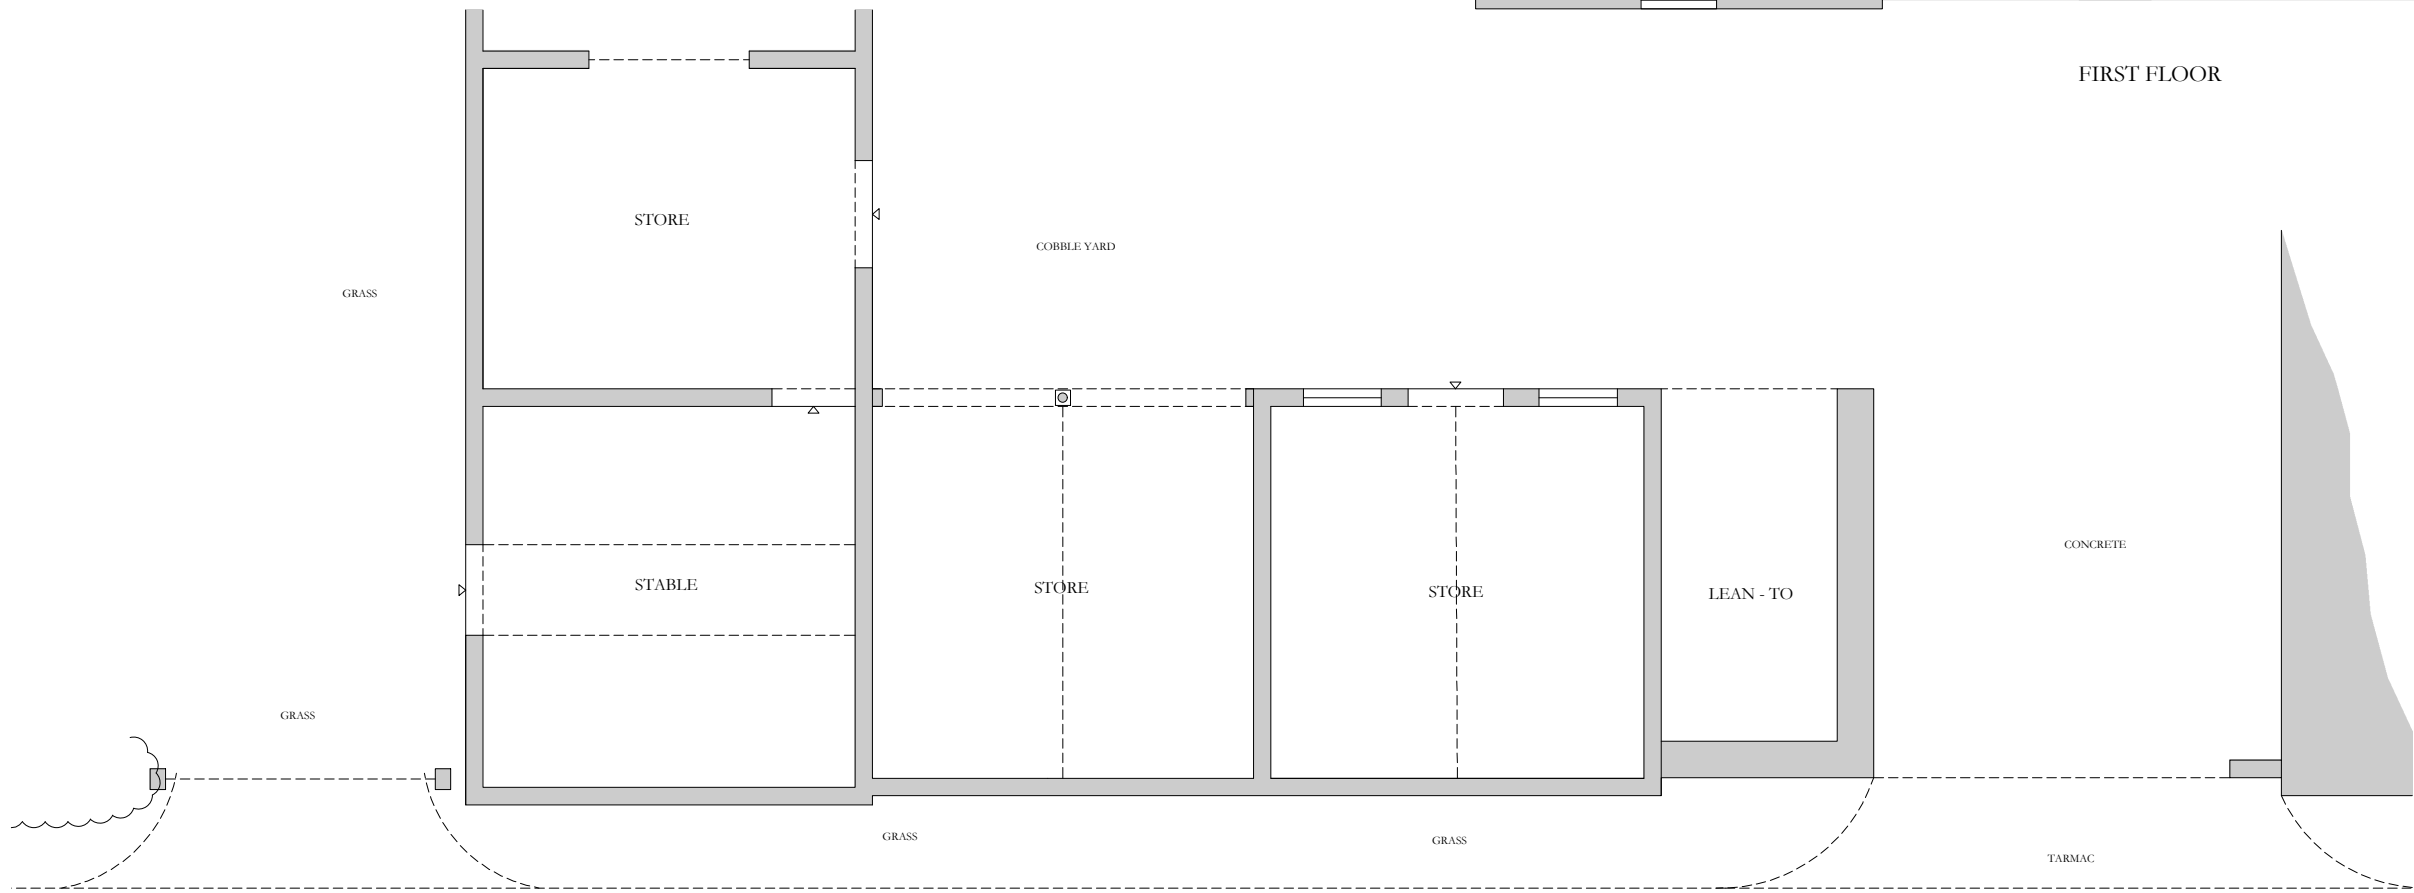

GROUND FLOOR

Plans as existing

1:100 @ A3

Please ensure all dimensions are confirmed
on site prior to construction, do not scale!

PIGEON HOUSE- FARM BUILDING, HANMER
FOR MR & MRS ANSON

S. Pemble RIBA
AUG. MMXX