



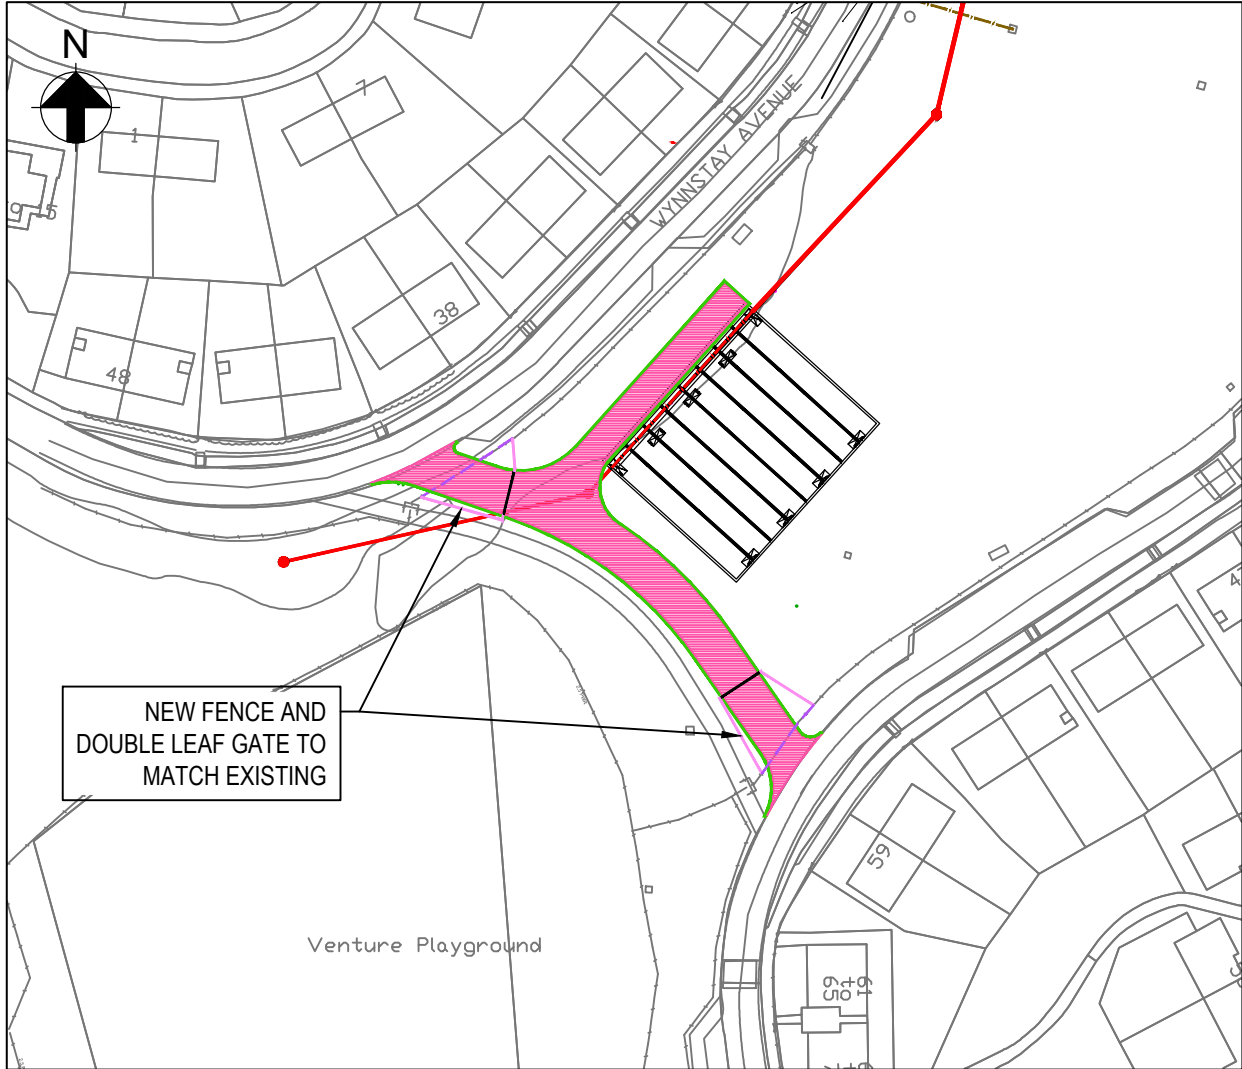

PLAN

SCALE 1:1000


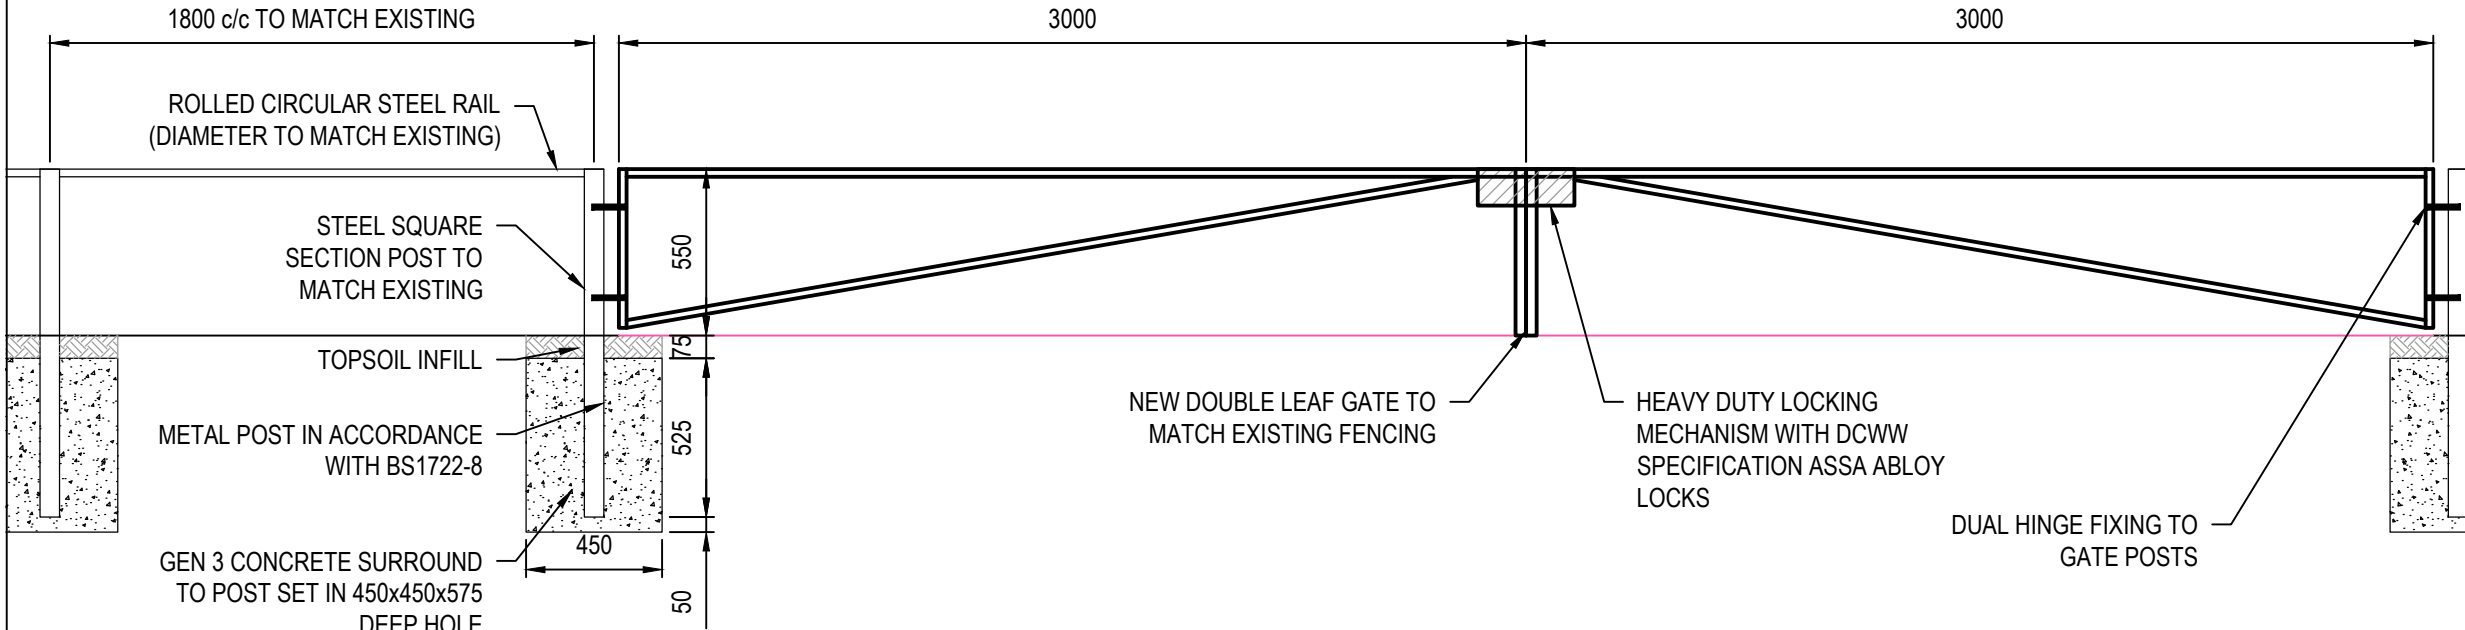


ELEVATION

SCALE 1:25



EXISTING FENCING

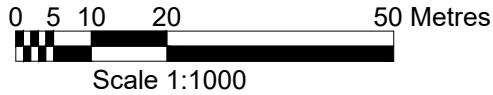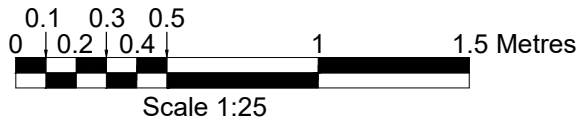

NOTES

A3

- THE FENCE AND GATES WILL BE FABRICATED FROM MILD STEEL TO MATCH EXISTING.
- PAINT SPECIFICATION:
 - THE STEEL WILL BE PAINTED AS FOLLOWS:
 - SURFACE PREPARATION: ABRASIVE BLAST CLEAN TO SA 2 1/2 OF ISO 8501-1
 - COLOUR - BLACK TO MATCH EXISTING
 - ALL MATERIALS SHALL BE SUPPLIED FROM A SINGLE MANUFACTURER
 - THE PAINT THICKNESSES ARE QUOTED AS NOMINAL DRY FILM THICKNESS. NOMINAL DRY FILM THICKNESS IS AS DEFINED IN ISO12944-5:2018 AND SHALL BE MEASURED AN ACCORDANCE WITH ISO19840
 - ALL MATERIALS ARE TO COMPLY WITH THE VOLATILE ORGANIC COMPOUND (VOC) LIMITS IN THE CURRENT EDITION OF THE EUROPEAN DIRECTIVE 2004/42/EC OR THE APPROPRIATE LOCAL REGULATIONS.

FENCE FINISH:

COAT	MATERIAL	NOMINAL DRY FILM THICKNESS / MICRONS	APPLICATION
PRIMER	EPOXY ZINC PHOSPHATE	75	SHOP
BARRIER	EPOXY MIO	125	SHOP
FINISH	POLYURETHANE	75	SHOP

LEGEND

- PROPOSED TWIN LEAF GATE
- PROPOSED FENCING
- REINFORCED GRASS ACCESS TRACK
- PROPOSED CONCRETE EDGING
- EXISTING FENCE TO BE REMOVED

P1	23.03.20	LOB	FOR INFORMATION	RF	DW	25.03.20
Rev.	Date.	Drawn	Description.	Chkd.	Appd.	Date.



Ty Awan, Spooner Close, Coed Kernen, Newport, NP108FZ

Project Name: WREXHAM - WYNNSTAY AVENUE

Drawing Title: NEW FENCE AND ACCESS GATES

Suitability: FOR INFORMATION Suitability Code: S2

Originator: LO'B Designer: LO'B Date: MAR 20

Internal Project Number: 241513 Scale: AS SHOWN Rev: P1

Drawing Number: 4391_S_240-ARP-XX-AG-DR-CD-08004