


This drawing is the property of CB ARCHITECTURAL DESIGN.
Copyright is reserved by them and the drawing issued on the condition that it is not copied, reproduced, retained or disclosed to any unauthorised person either wholly or in part without the written consent of CB ARCHITECTURAL DESIGN.


- 1. All dimensions to be verified on site prior to any shop works being commenced.
- 2. Any discrepancies to be reported to the Designer before any work is put in hand.
- 3. Do not scale from this drawing.
- 4. This drawing is to be read in conjunction with relevant consultants and specialists drawings.
- 5. This is a metric drawing.
- 6. Dimensions indicated thus '***' are site dimensions and are to be adjusted onsite by the Contractor accordingly.

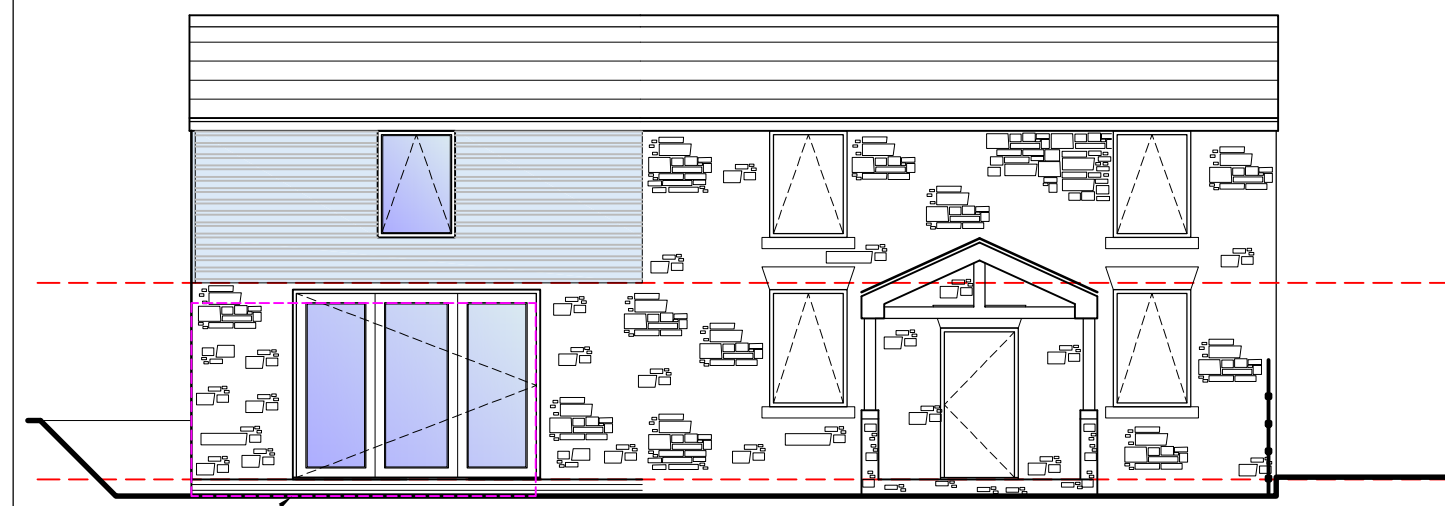


FRONT ELEVATION

Denotes outline of retained outbuilding behind


Denotes exg rendered extension overlaid as shown

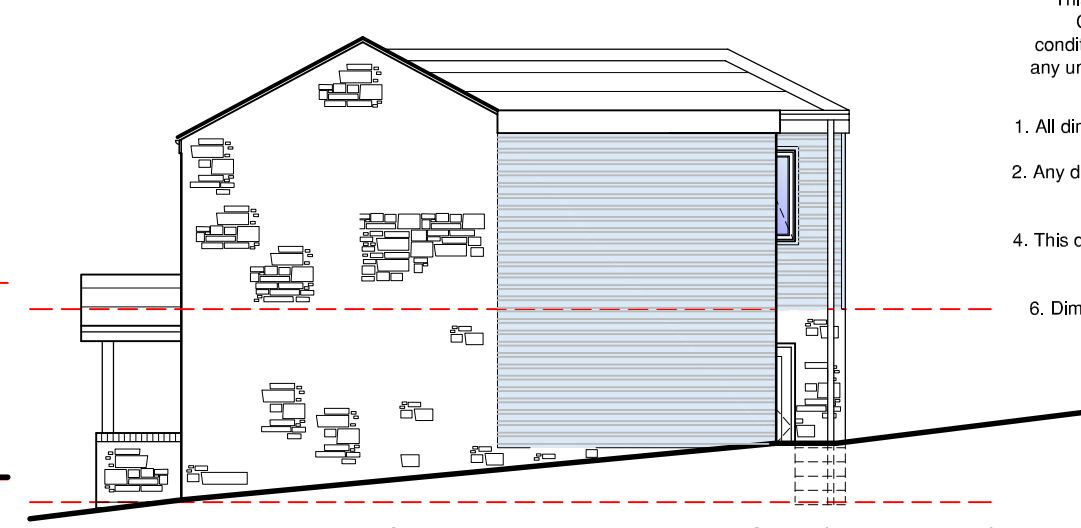

SIDE ELEVATION (Roadside)

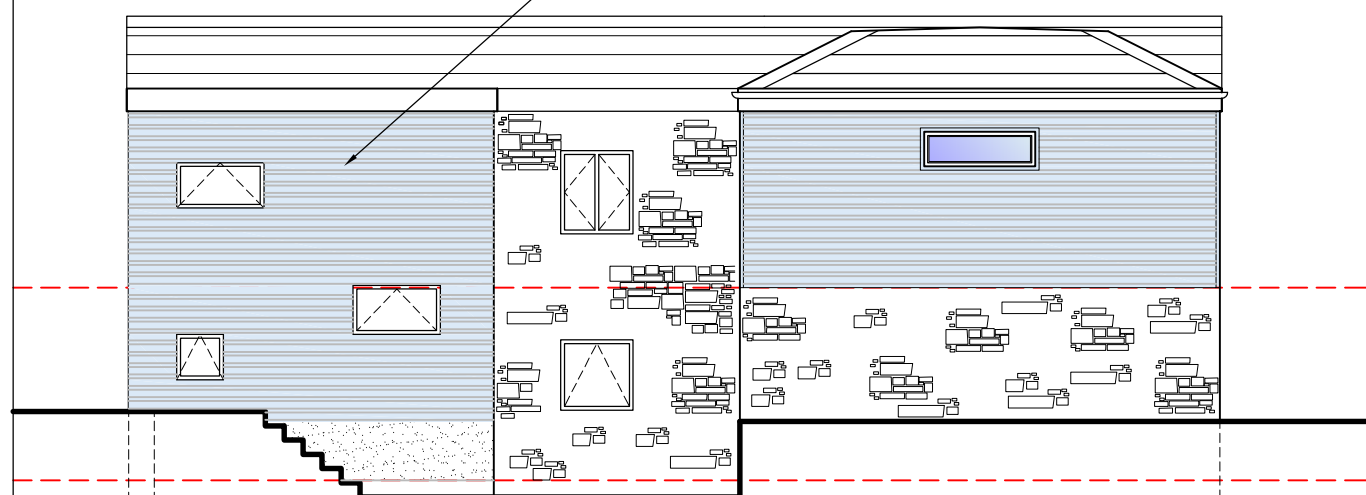

REAR ELEVATION

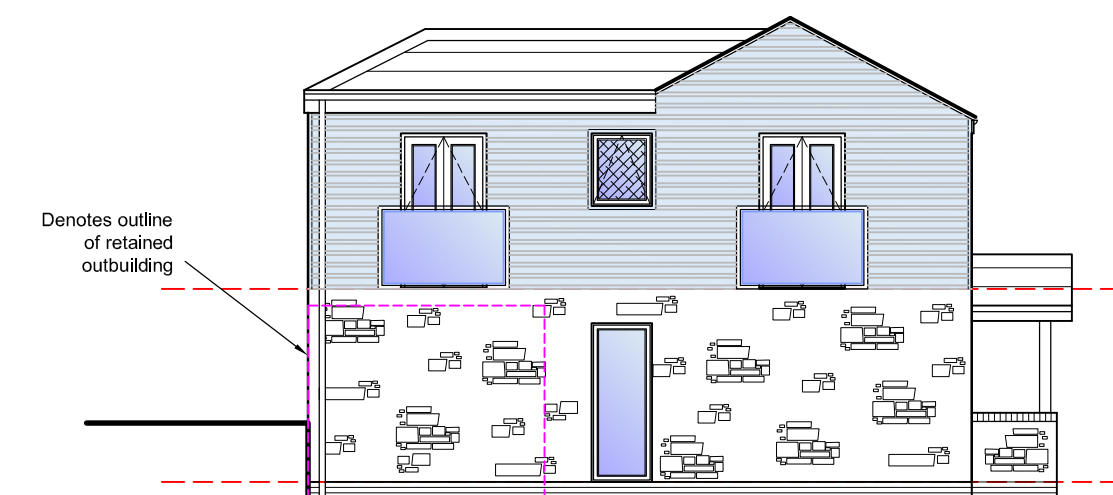


Denotes outline of retained outbuilding

SIDE ELEVATION

PROPOSED MATERIALS

WALLS: Facing Stone to match exg & Horizontal Cladding
ROOF: Slate to match exg/Lead Flat Roof
WINDOWS: Dark Grey/Black Aluminium
DOORS: Dark Grey/Black Aluminium
RWG's: Black uPVC, square profile
FASCIAS/BARGES/SOFFITS: Dark Grey/Black Aluminium

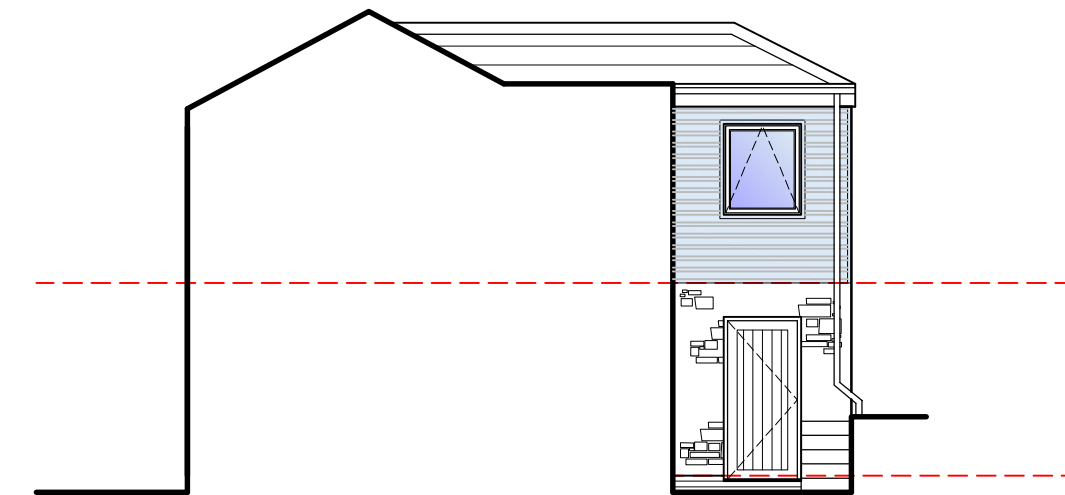

RETURN ELEVATION (facing bedroom 4)

0 10 20 50mm NATURAL SCALE

T: 07833 029535
E: info@cbarchitecturaldesign.co.uk
W: www.cbarchitecturaldesign.co.uk



Rev.	Date:	Description:	Initial:	Chkd:
Client	MR ANDREW MURRAY	Drag. Title	Elevations AS PROPOSED	
Project	Extension at Hilcrest Mill Lane, Cefn Mawr LL14 3NL	Scale	1:100	Drawn IAS Chkd. CB Date 20/08/19
Drag. No.	830/Sk03	Revision	G	

ORIGINAL DRAWING SIZE 420 x 297 (A3)