


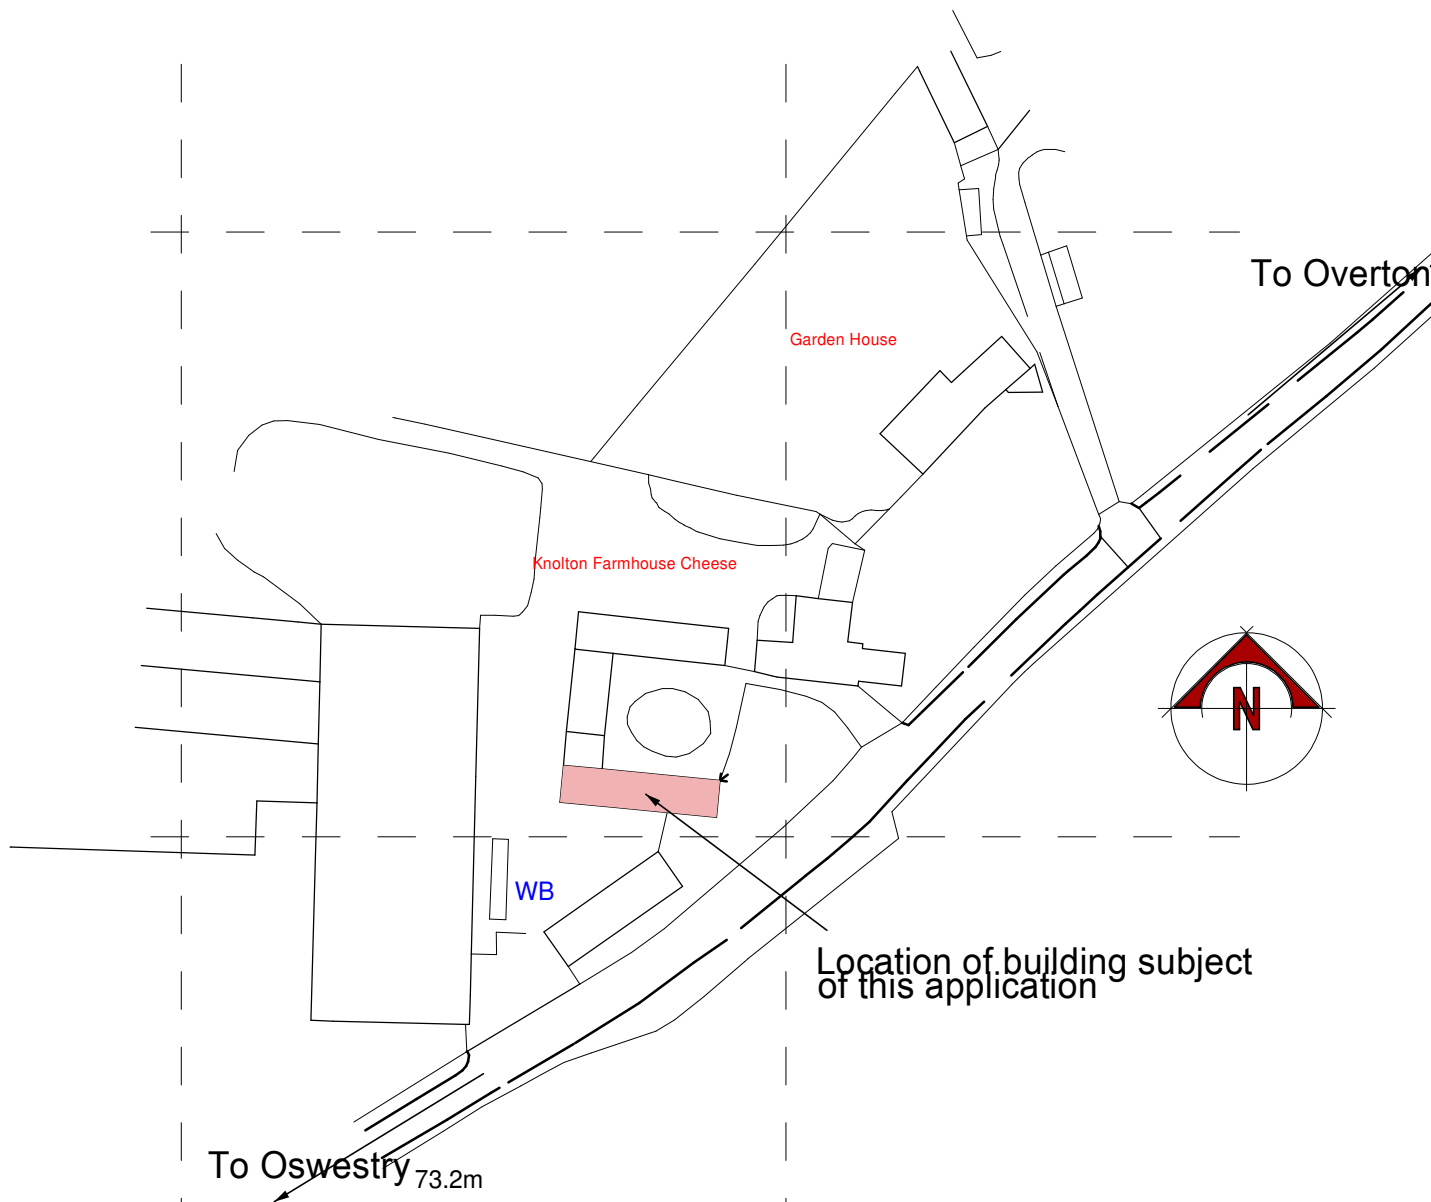

Ordnance Survey (c) Crown Copyright 2020. All rights reserved. Licence number 100022432



Shenton Owen

PLANNING & DESIGN

2 St Catherine's
23a Dodington
Whitchurch
Shropshire
SY13 1EE

Tel: (01948) 663004

e-mail
info@shenton-owen.co.uk

Rev	Date	Revisions	Name
Drawn by :	Date :		
D Owen	Nov 2020		

Client :
Ms J Latham

Job Title :

Proposed Barn Conversion
at Knolton Farm
Oswestry Road
Overton
LL13 0LG

Drawing Title :

Location Plan

Dwg No : W20/2703/00	Scale : 1:1250 @ A4-	Rev : -
--------------------------------	--------------------------------	-------------------