


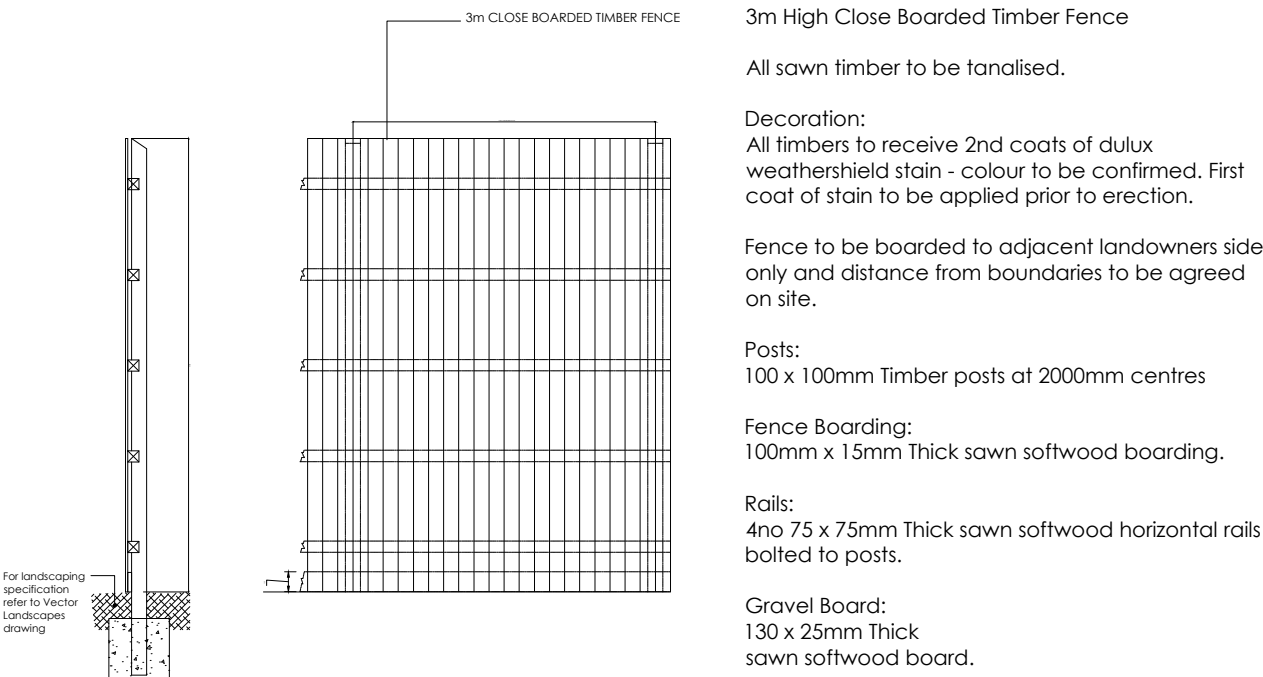


3m High Acoustic Fence: Scale 1:50

3.5m High Acoustic Fence: Scale 1:50

4m High Acoustic Fence: Scale 1:50




2.4m High Close Boarded Timber Fence: Scale 1:50

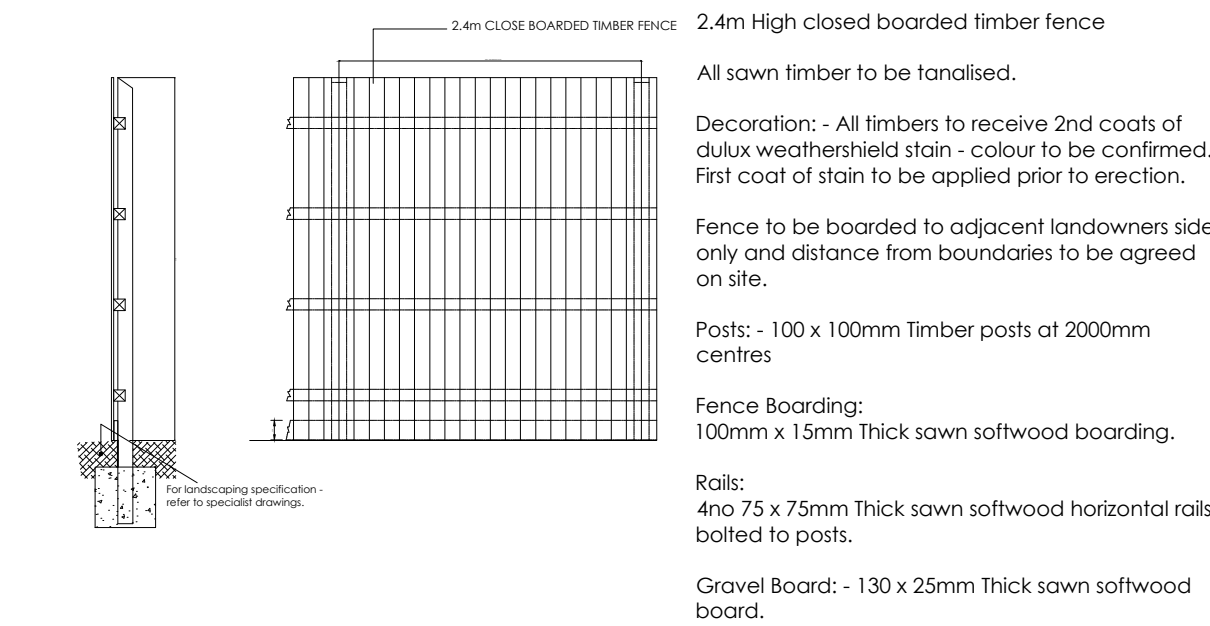


Existing Hedge:
Photo taken from Gresford Road




Proposed Hedge:
Refer to Landscape Plan for further information

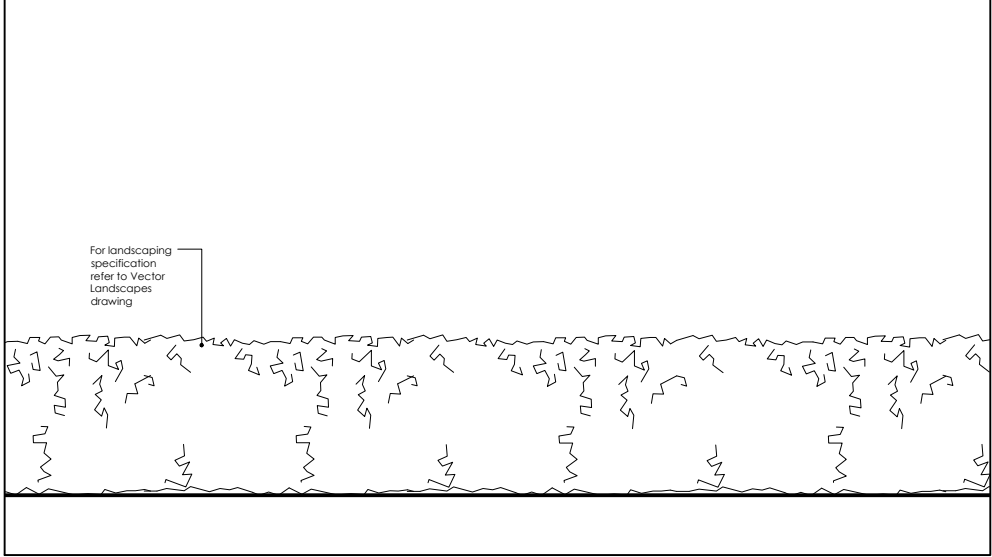

Proposed Timber Knee Rail:
1:20 scale

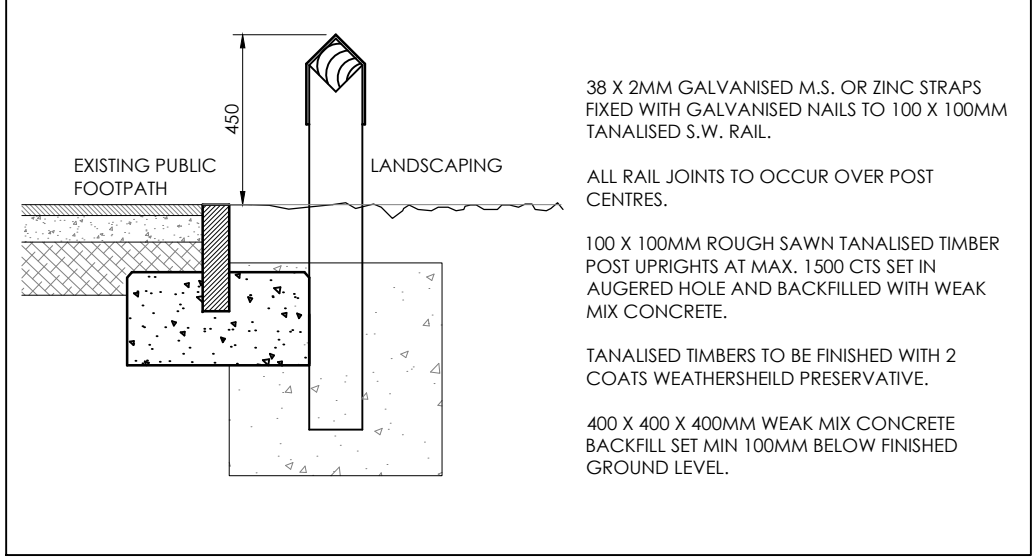

Boundary Treatment
Scale 1:500 @ A2

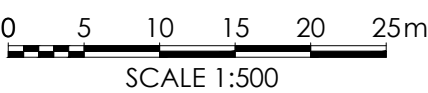

Application Boundary
11,029sqm/2.73 acres

Rev	Date	Description	Rev By	Chk'd By
Project Title				
PROPOSED DEVELOPMENT				
GRESFORD ROAD LLY				
Client				
ALDI STORES LTD				
Status				
PLANNING				
Scale		1:500	Drawing Size	
			A2	
Date		SEPT 2020	Drawn By	MS
			Checked	MS
Drawing Title				
PROPOSED BOUNDARY TREATMENT				
Job-Dwg No				2636NESW-127
				Rev -

- ☐ 2 St. Johns North, Wakefield, WF1 3QA t. 01924 291800
- ☒ Carvers Warehouse, 77 Dale Street, Manchester, M1 2HG t. 0161 2388555
- ☐ The Old Rectory, 79 High Street, Newport Pagnell, MK16 8AB t. 01908 211577
- ☐ 101 London Road, Reading, RG1 5BY t. 0118 9507700
- ☐ 10 Gees Court, St Christophers Place, London, W1U 1JJ t. 0207 4091215

