


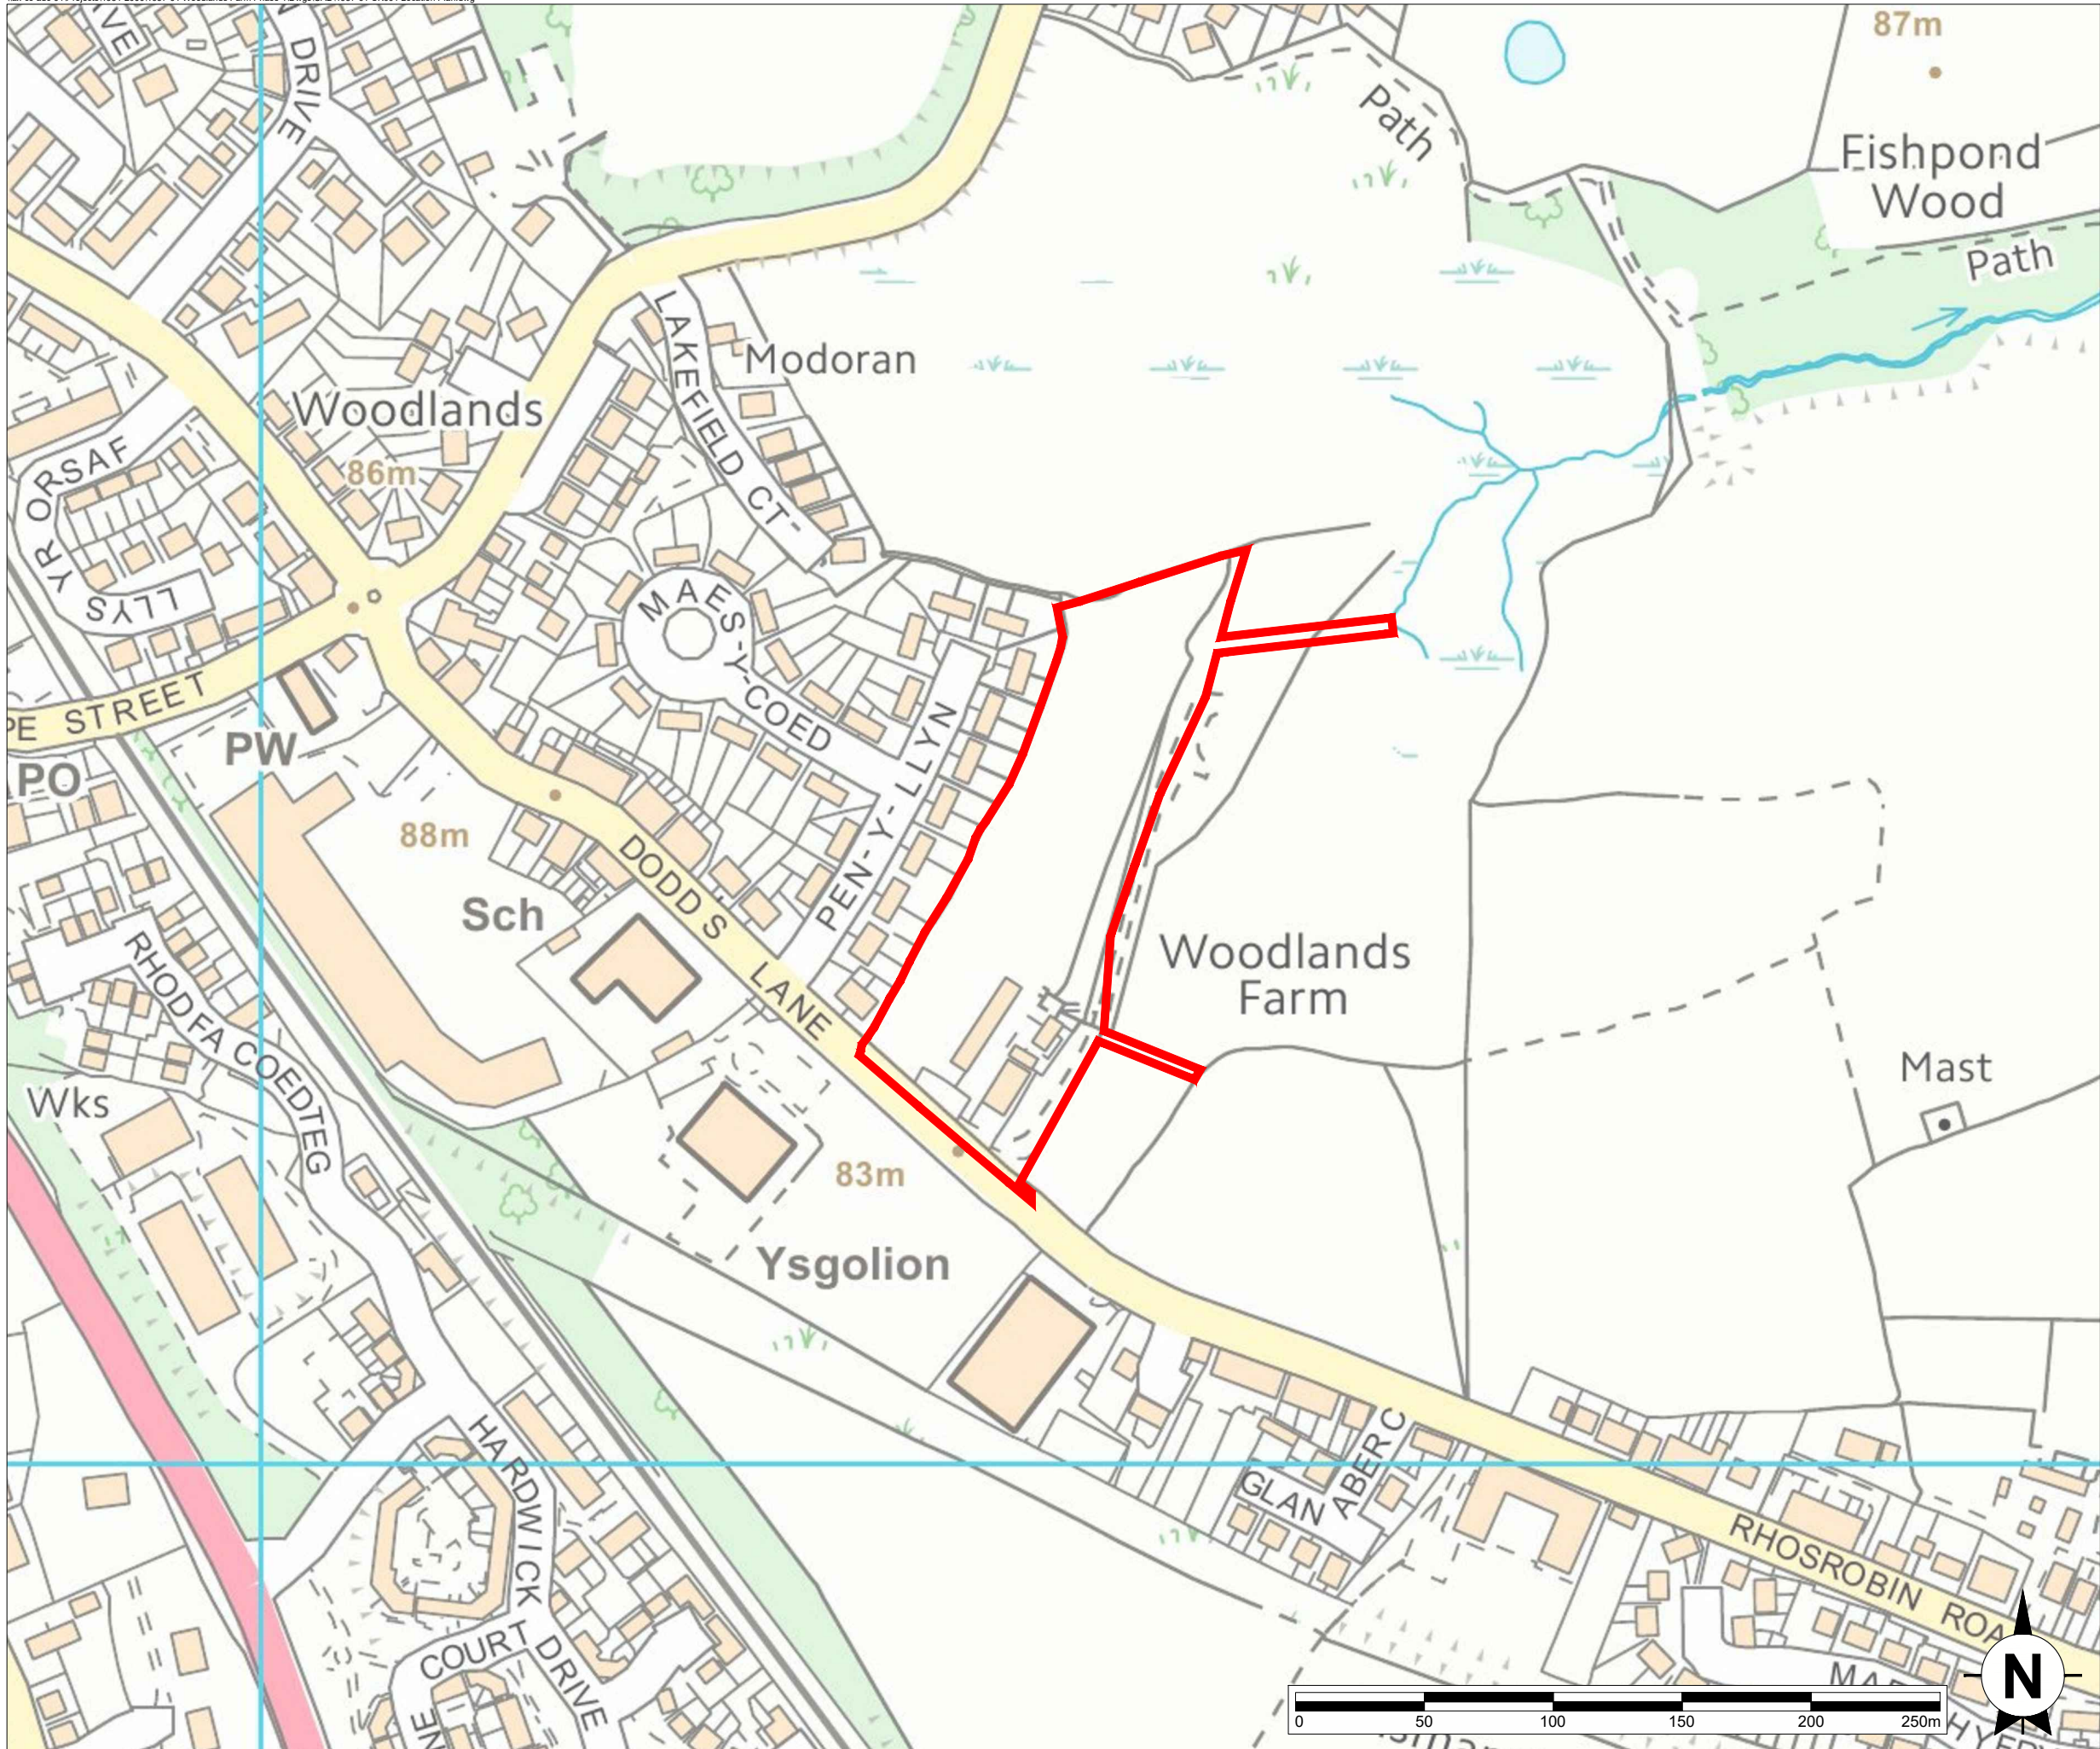

axis

 Site of Proposed Development

Woodland Farm Housing Scheme
Phase 1

1957-01-SK001

Location Plan

Scale
1:2500@A3

Date
November 2018