

THE KILN BUNGALOW KILN LANE CROSS LINES

LL130TG


Scale 1:100

Plan Ref 03


WREXHAM COUNTY
BOROUGH COUNCIL
PLANNING DEPARTMENT



SIDE NORTH VIEW ELEVATION ROAD

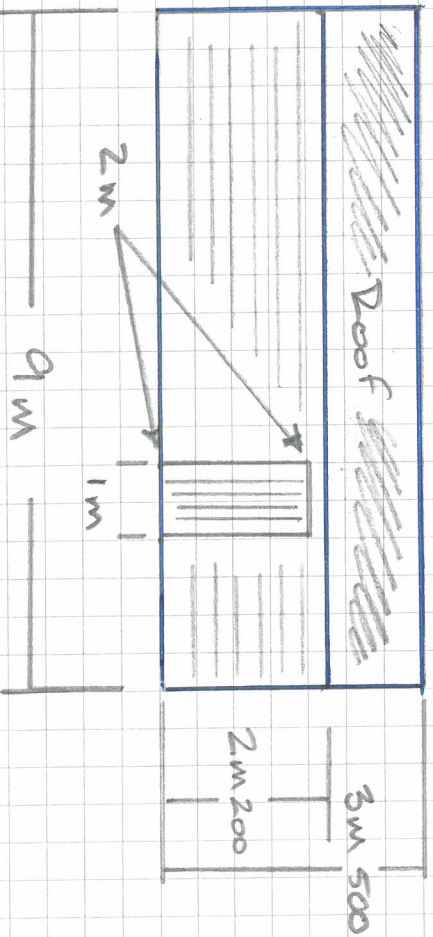

SOUTH SIDE VIEW

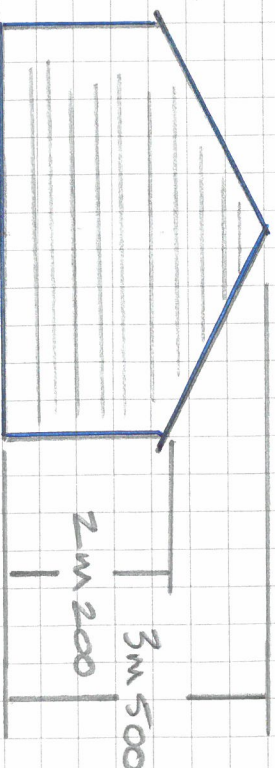


REAR WEST VIEW


THE KILN BUNGALOW KILN LANE CLOSS LANES

L413 OTG

Scale 1:100
Plan Ref 02

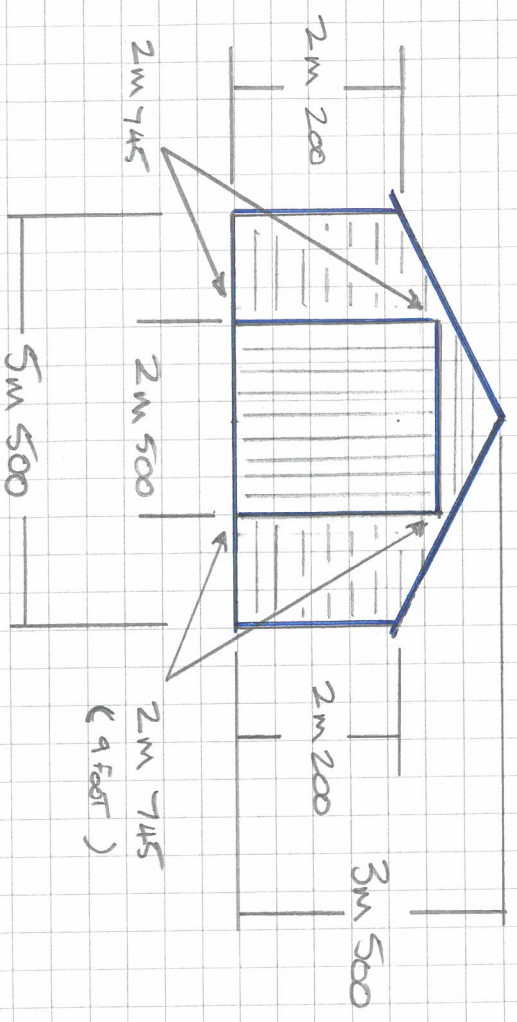

FRONT EAST VIEW

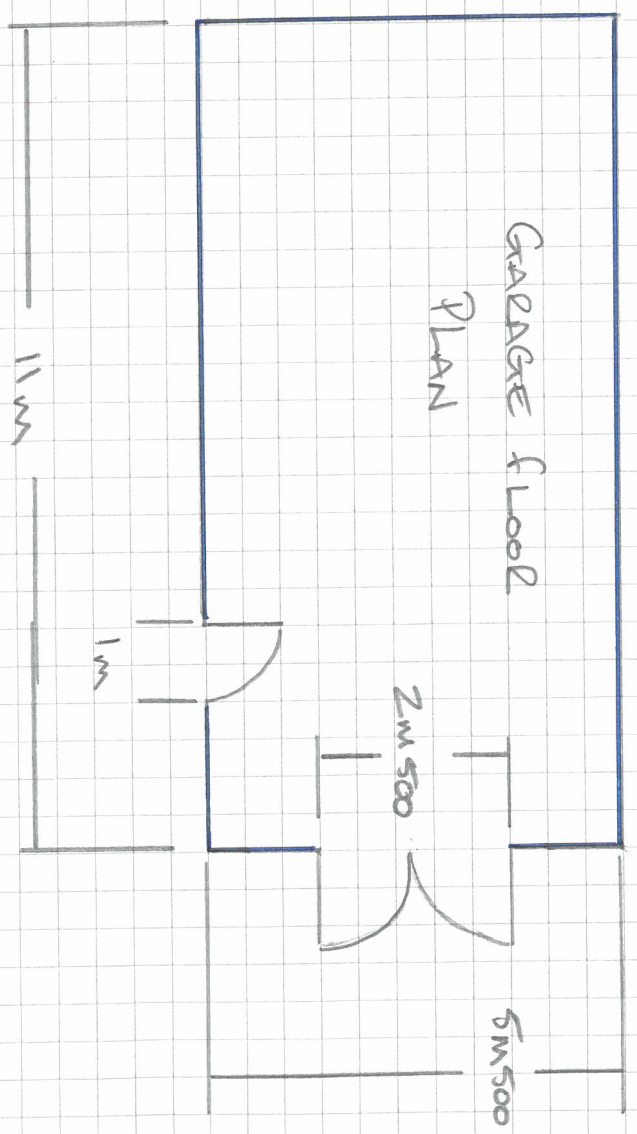

Roof will be clad
in reclaimed masonry
Roof Tiles.

Walls will be clad in
pressure treated
feature grade wooden boards.



Doors will be made
from timber.

Structure will be
made from steel
and wooden frame

PLANNING DEPARTMENT

WREXHAM COUNTY
BOROUGH COUNCIL

KILN LANE

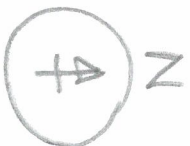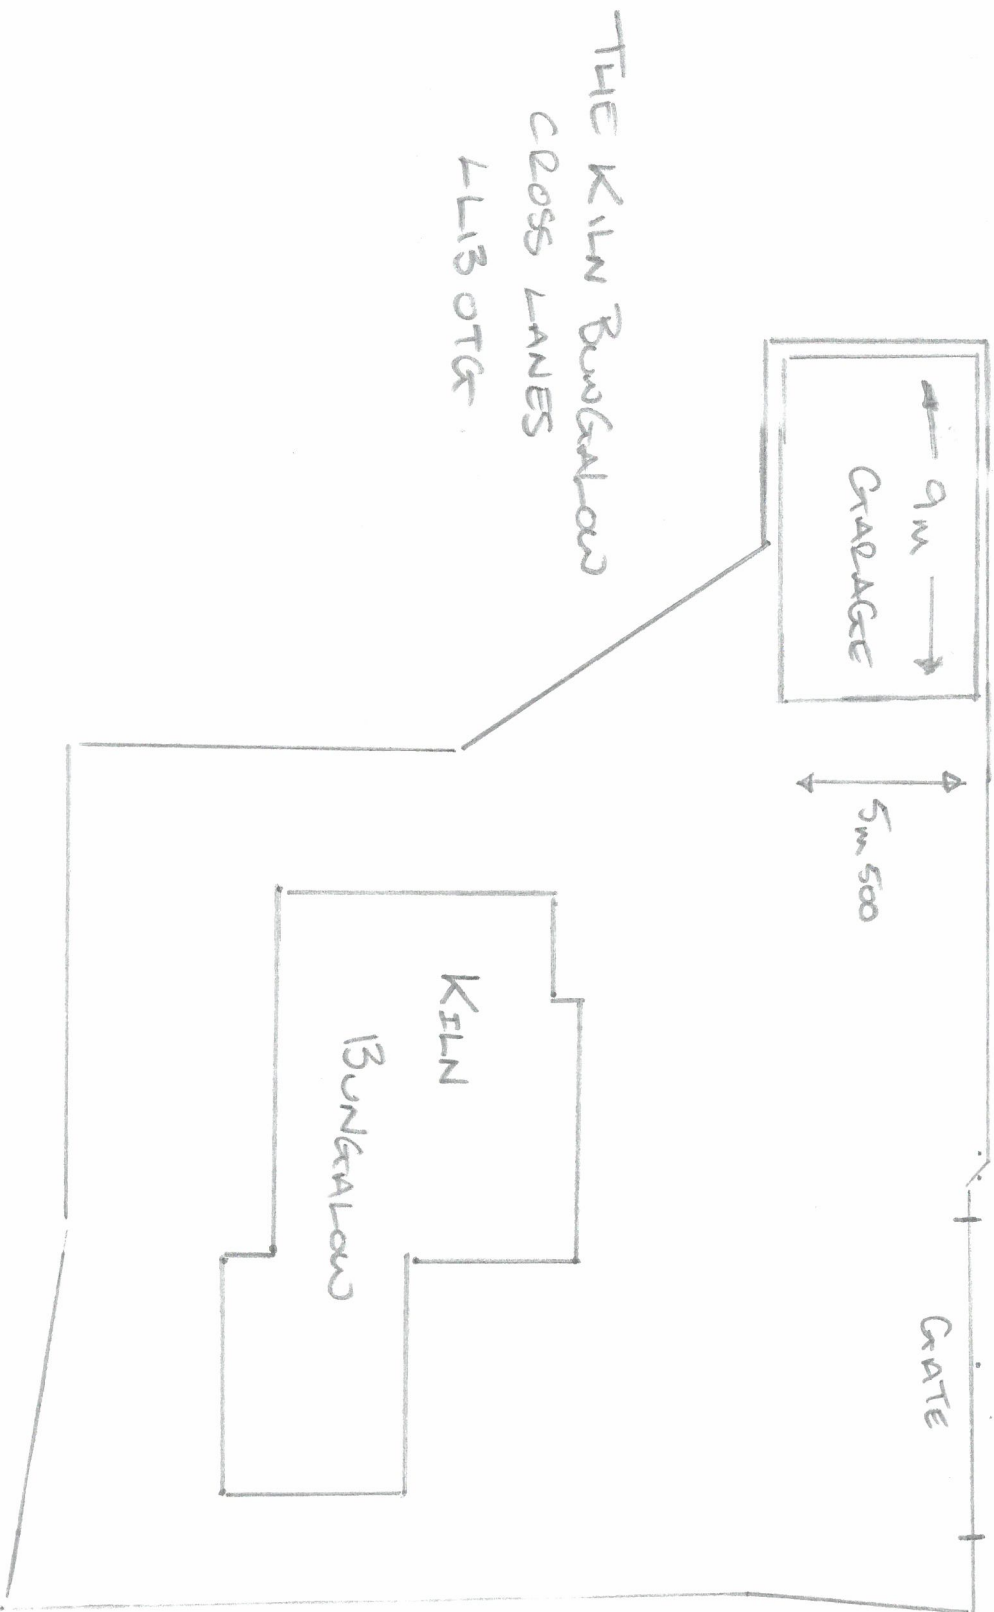

SCALE

1/2 cm - TO 1 meter

Plan Ref. 01