



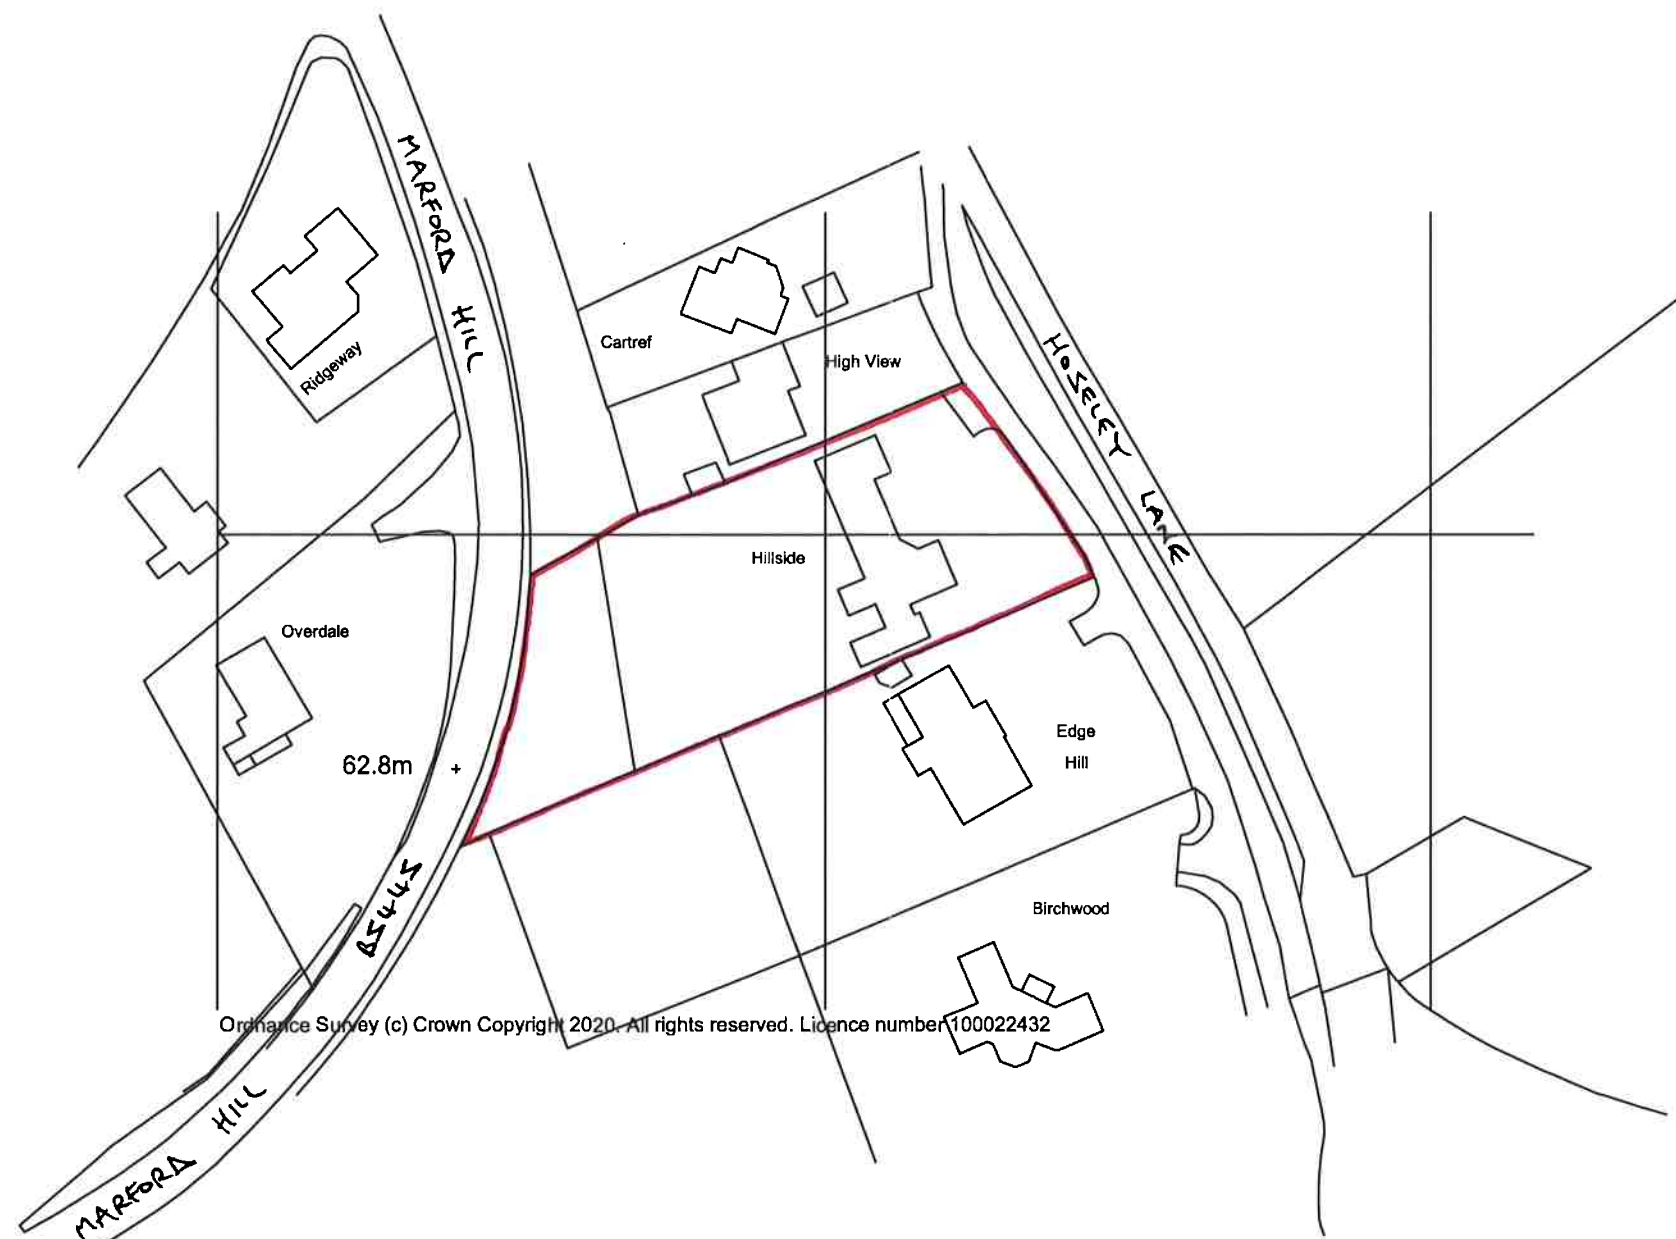

Ordnance Survey (c) Crown Copyright 2020. All rights reserved. Licence number 100022432

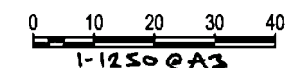

IF IN DOUBT - ASK!

NOTES:
DO NOT SCALE FROM DRAWINGS EXCEPT FOR PLANNING PURPOSES.
© THIS DRAWING IS THE COPYRIGHT OF PRIMEOAK BUILDINGS LTD & MUST NOT BE REPRODUCED IN PART OR WHOLE WITHOUT CONSENT.
ANY DISCREPANCIES IN THIS DRAWING TO BE REPORTED PRIMEOAK BUILDINGS LTD.

CLIENT: HALSTEAD
JOB No.: 42134
DRAWING No.: 42134/01
SCALE: 1:1250 @ A3
DATE: Feb. 2020
DRAWN BY:



Prime Oak Buildings Ltd.

**Whitehouse Farm
Whitehouse Lane
Swindon
South Staffordshire
DY3 4PE**

**Tel: 01384 296611
Fax: 01384 273118**

www.primeoak.co.uk