



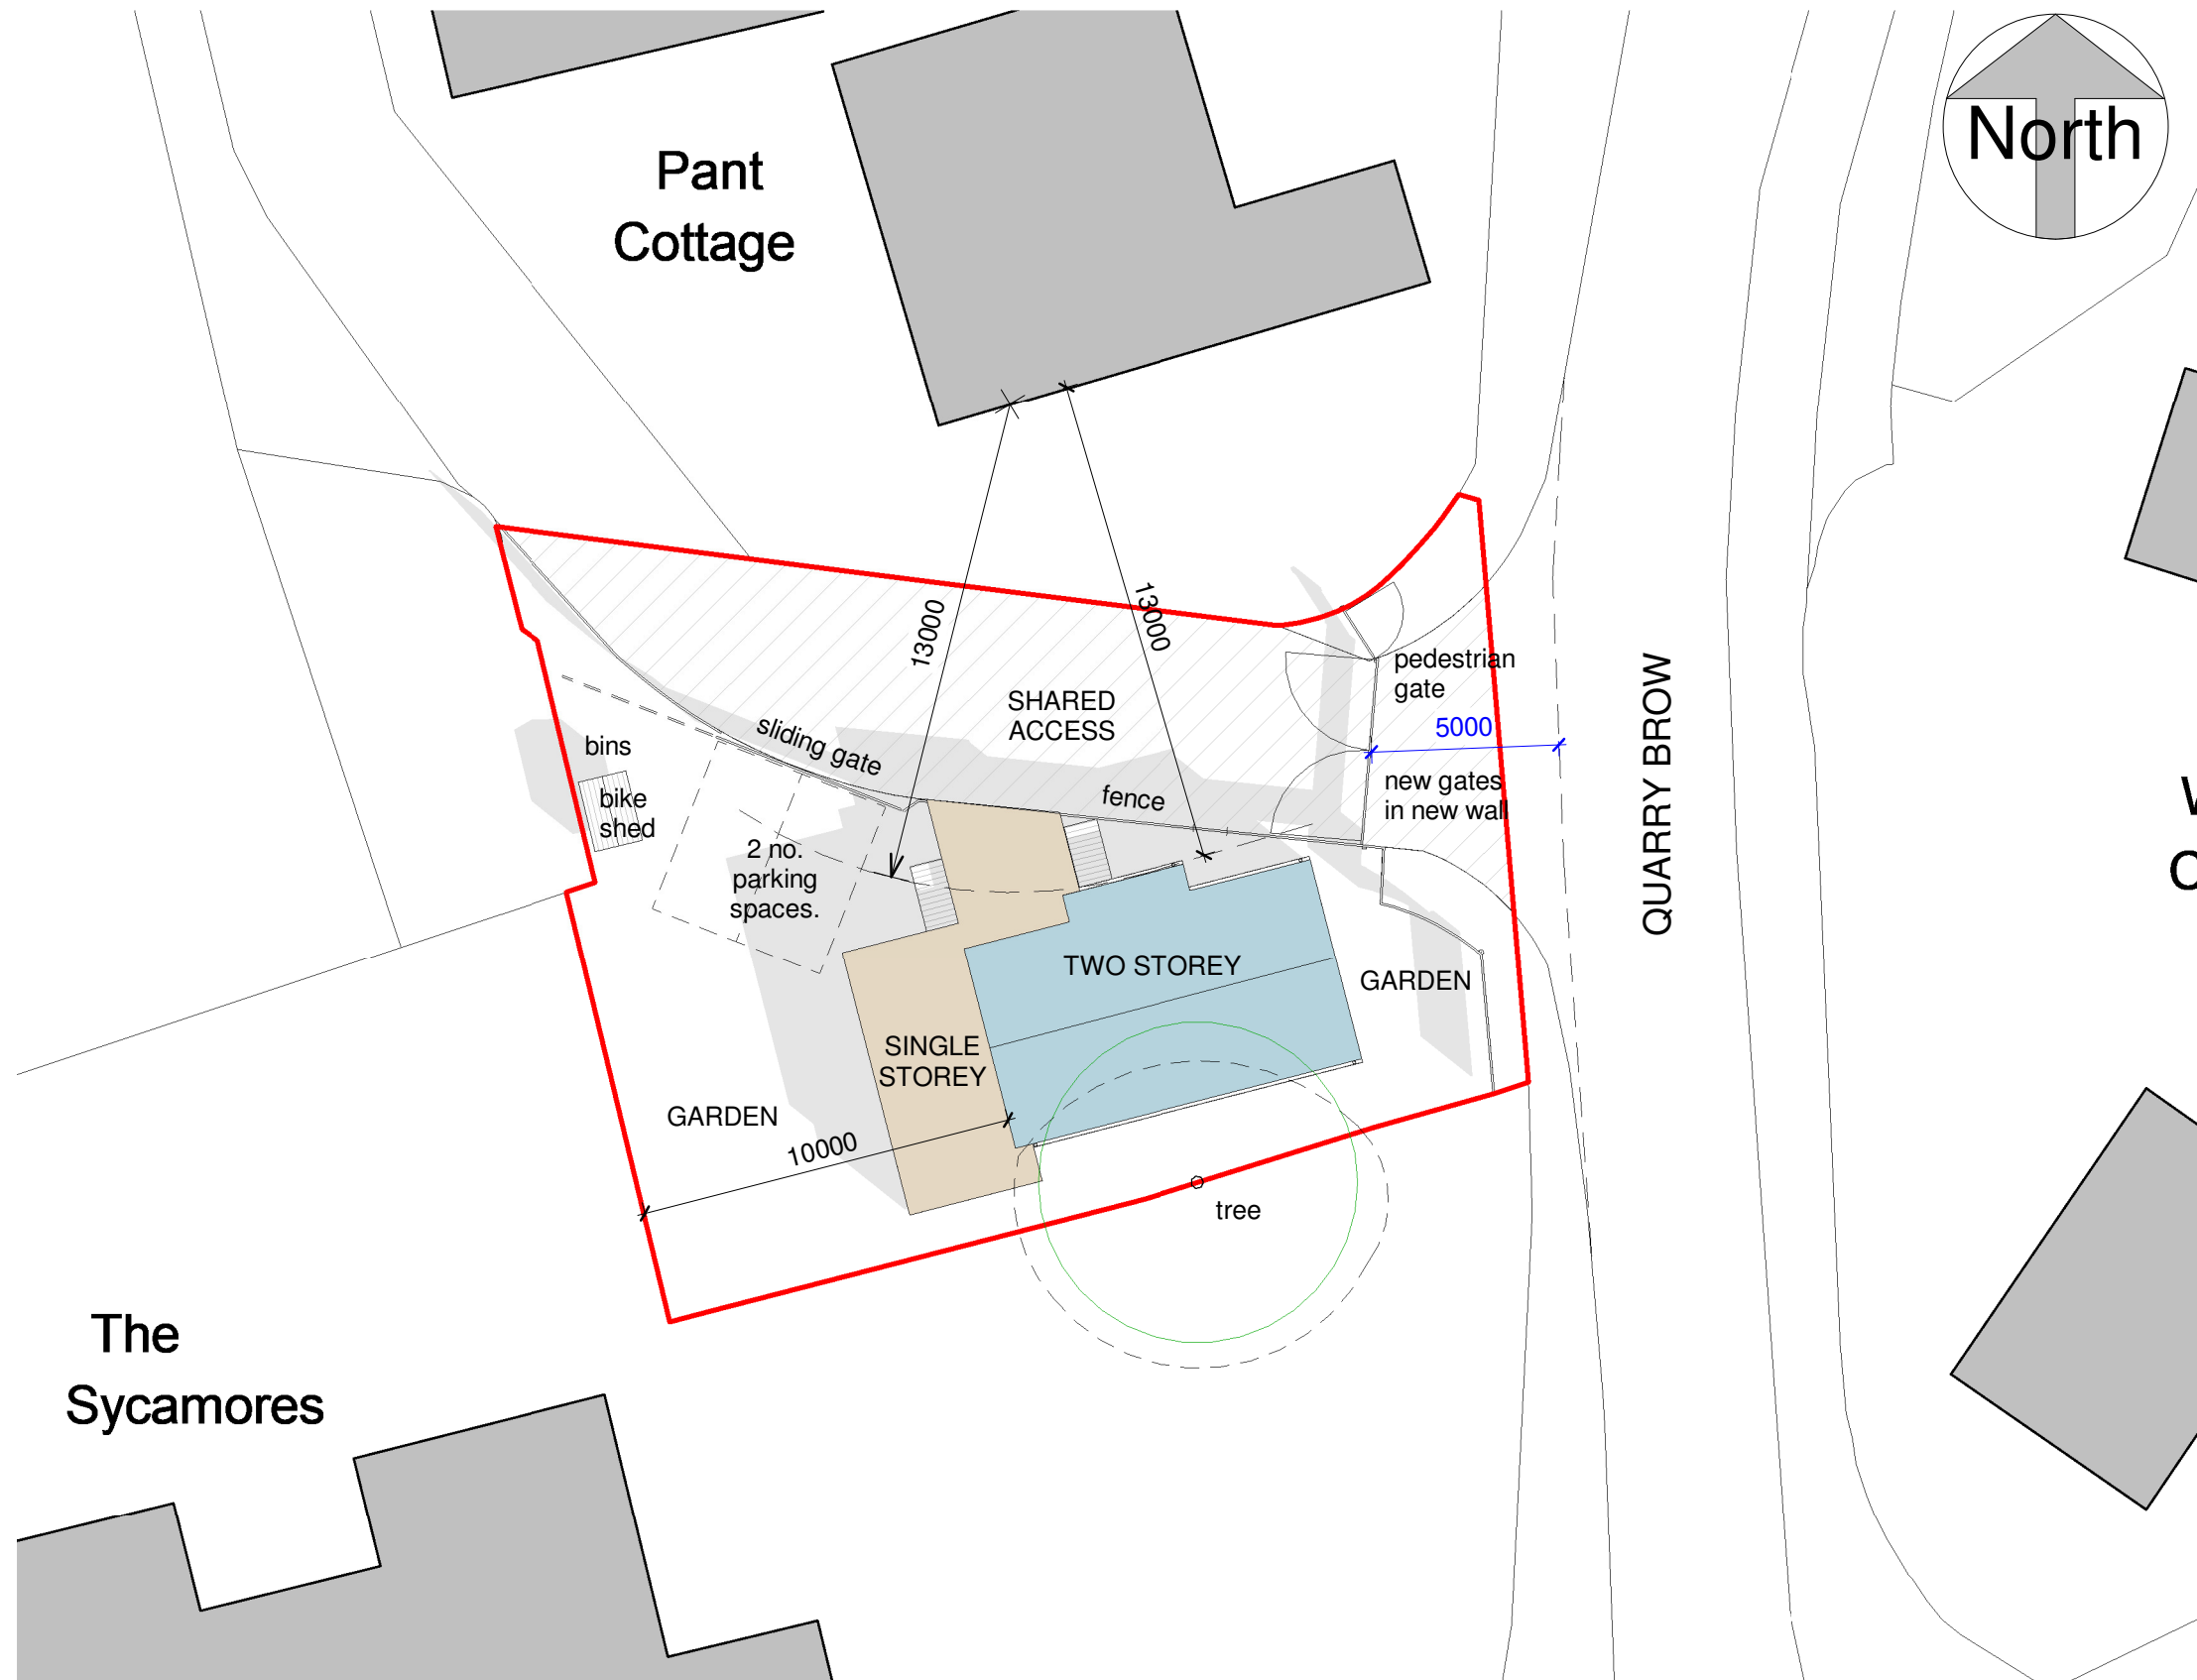

Proposed Block Plan
1 : 200

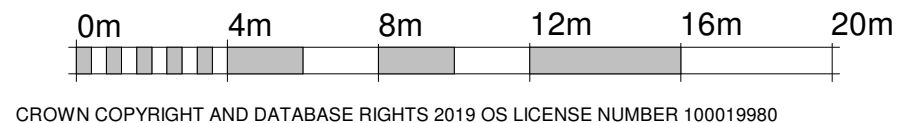

B	Gates Set back and Minor Amendments	WH	KS	08.12.2020
A	Amendments to suit tree RPA	KS	JB	30.10.2020
Rev	Revision Description	Drawn	Check	Date

Greenspace Architects Ltd.
The Old Town Hall
The Square, Ellesmere
Shropshire, SY12 0EJ
Tel 01691 623889
e-mail: greenspace@greenspacearchitects.co.uk
web: www.greenspacearchitects.co.uk

Project

New Roots, Quarry Brow, Gresford

Title

Block Plan

Scale @ A3	Drawn By	Checked By	Date
1 : 200	GE	JB	02.12.19

Drawing Number	Job No.	Sheet No.	Rev.
	19-26	A100	B