


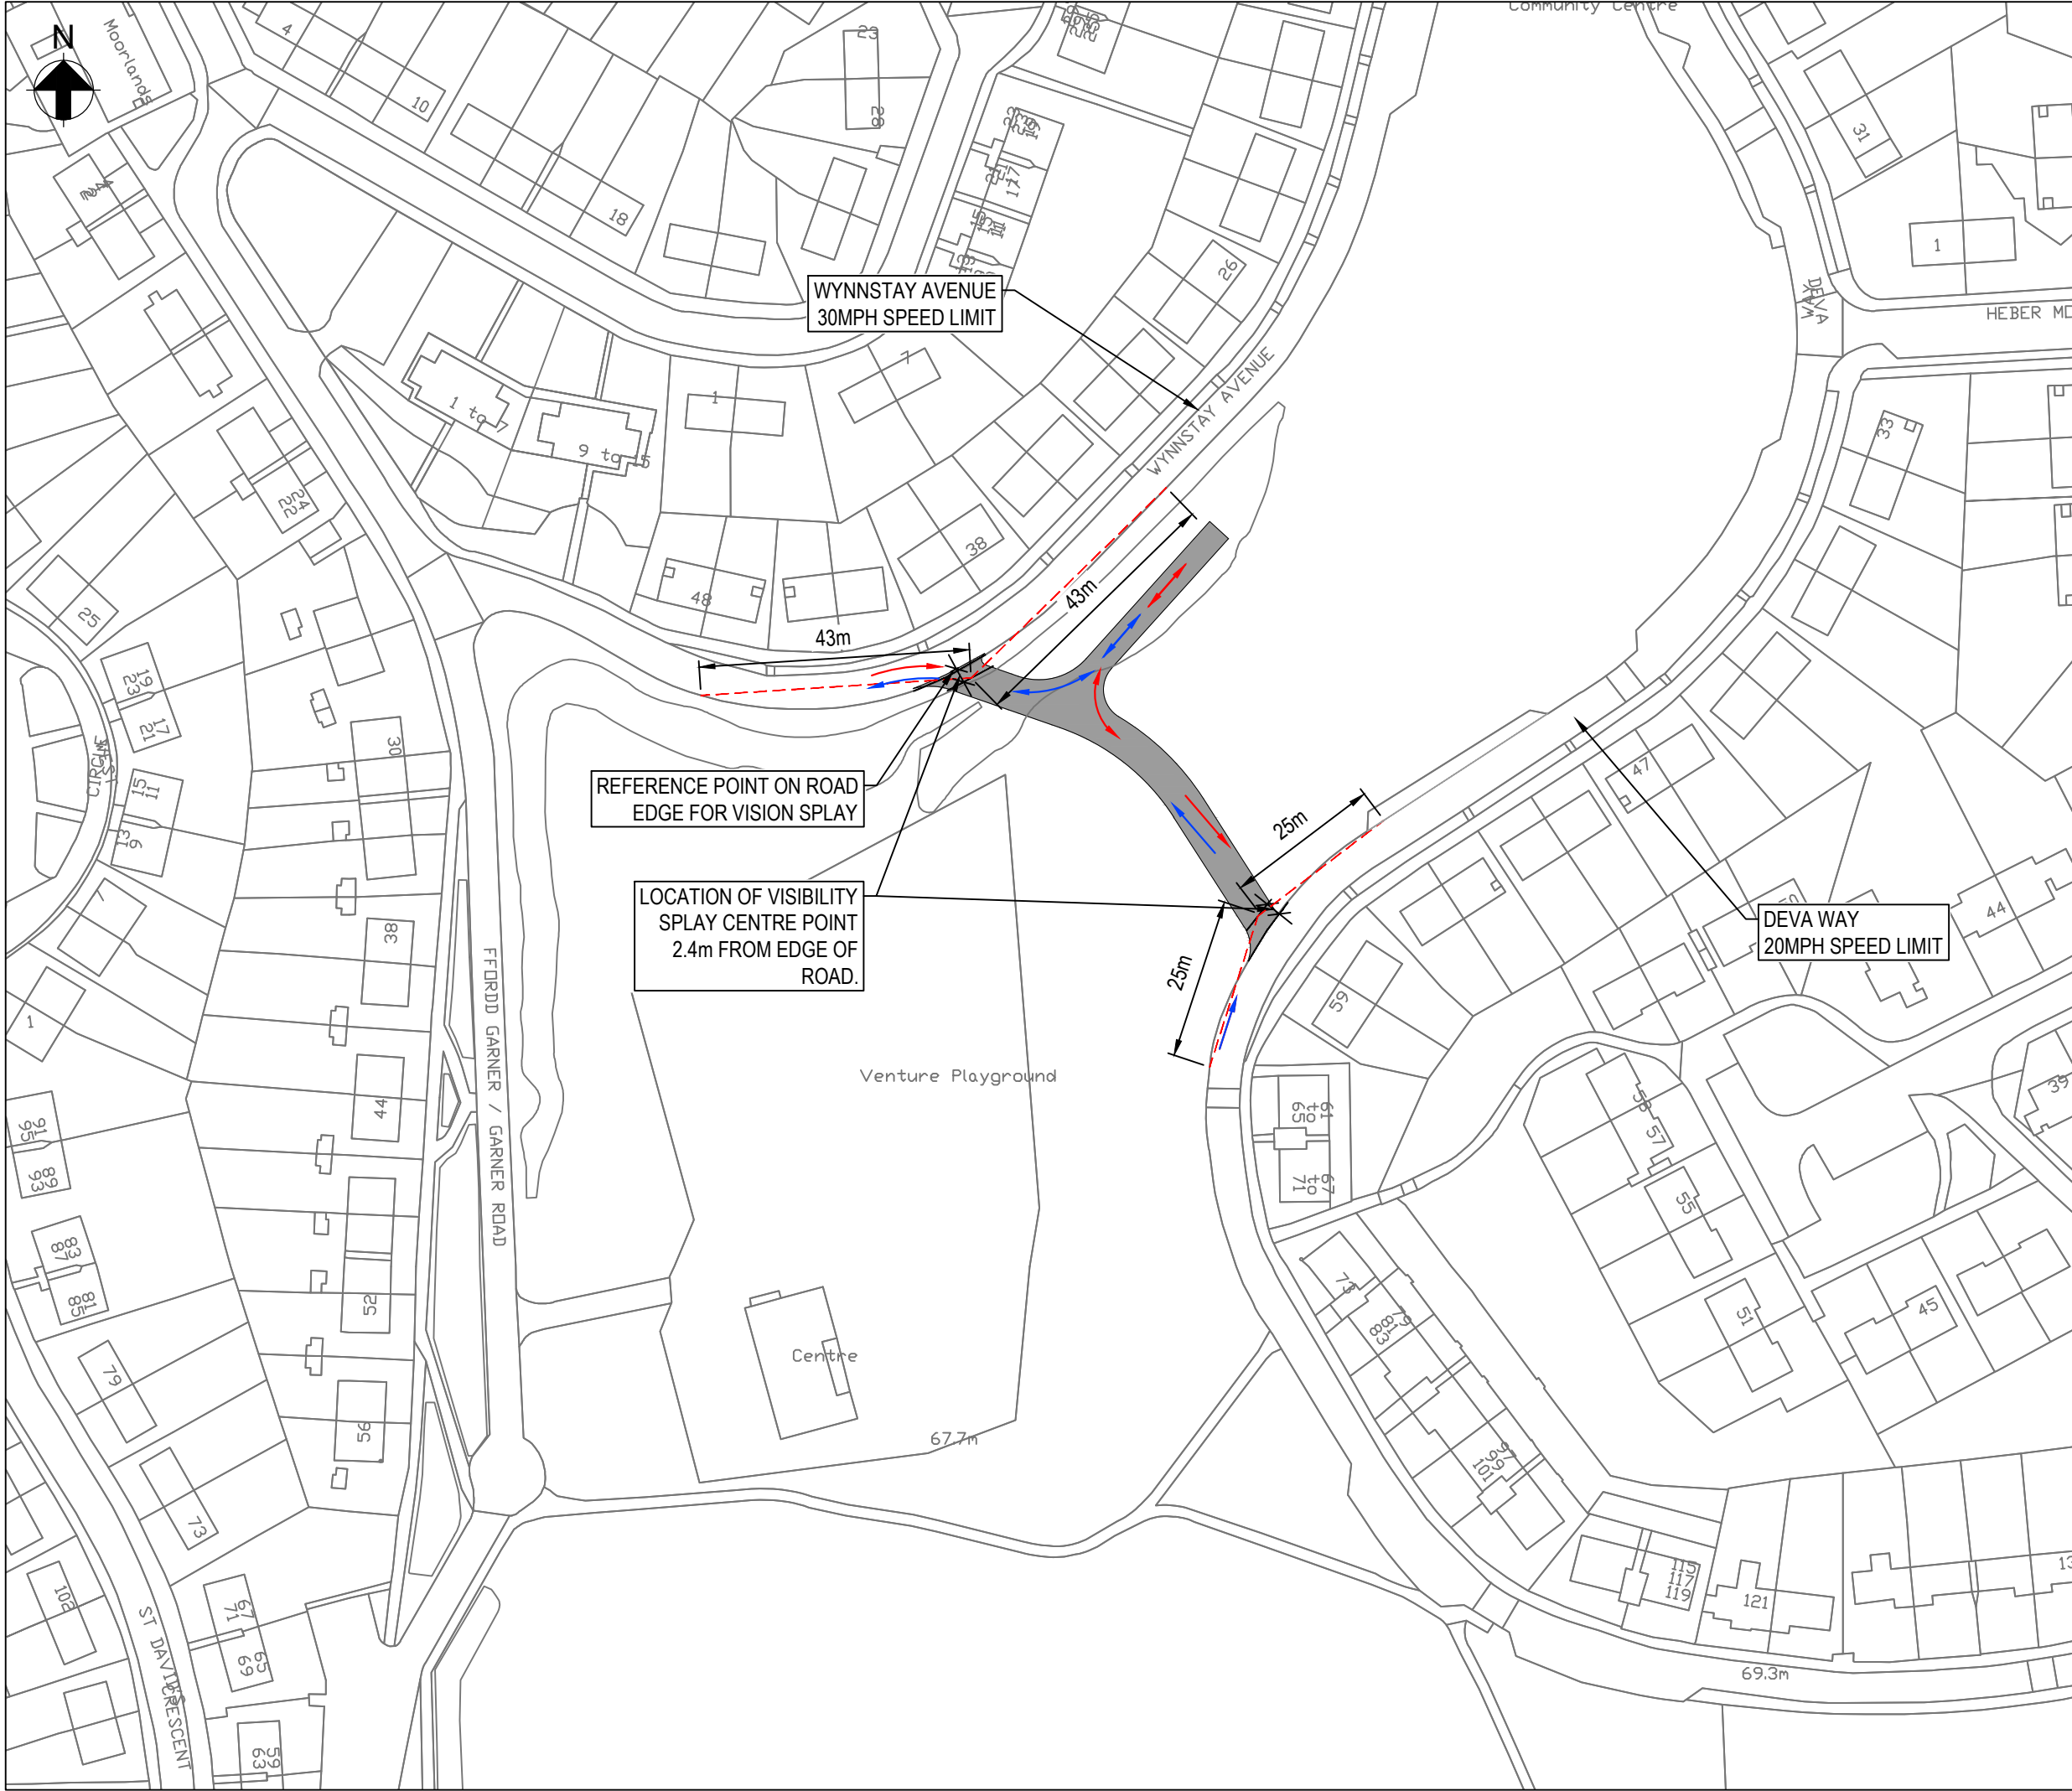

A3

NOTES

1.

VISIBILITY SPLAY DETAILS;
WYNNSTAY AVENUE: 30mph, 43m SPLAY,
SET BACK 2.4m FROM CARRIAGEWAY
DEVA WAY: 20mph, 25m SPLAY, SET BACK
2.4m FROM CARRIAGEWAY

2.

SPLAY DETAILS ADVICE PROVIDED BY
WREXHAM COUNCIL HIGHWAY AUTHORITY
PLANNING APPLICATION COMMENTS REF,
ET/DC/P/2020/0201

LEGEND

VISIBILITY SPLAY

ACCESS TRACK

DIRECTION OF TRAFFIC (DEVA
WAY ENTRANCE)

DIRECTION OF TRAFFIC
(WYNNSTAY AVENUE
ENTRANCE)

0 5 10 20 50 Metres

Scale 1:1000

P2	27.07.20	LOB	FOR INFORMATION	RF	DH	04.08.20
P1	27.02.20	LOB	FOR INFORMATION	RF	DW	10.03.20
Rev.	Date.	Drawn	Description.	Chkd.	Appd.	Date.

Capital Delivery Alliance

Cynghrair Cyflawni Cyfalaf

Ty Awen, Spooner Close, Coed Kerna, Newport, NP108FZ

Project Name.

WREXHAM - WYNNSTAY AVENUE

Drawing Title.

ACCESS VISIBILITY SPLAYS

Suitability.		Suitability Code.
FOR INFORMATION		S2
Originator.	Designator.	Date.
LO'B	LO'B	FEB 20
Internal Project Number.	Scale.	Rev.
241513	1:1000	P2
Drawing Number.		
4391_S_240-ARP-XX-AG-DR-CD-08003		

THIS MAP IS BASED UPON THE ORDINANCE SURVEY MATERIAL WITH THE PERMISSION OF THE CONTROLLER OF HER MAJESTY'S STATIONARY OFFICE. © CROWN COPYRIGHT 2015. LICENSE NUMBER

THIS DESIGN AND DRAWING IS CONFIDENTIAL AND ALL RIGHTS THEREIN INCLUDING COPYRIGHT AND DESIGN RIGHT ARE THE PROPERTY OF DWR CYMRU CYFYNGEDIG AND SHOULD NOT BE DISCLOSED TO A THIRD PARTY OR REPRODUCED WITHOUT PRIOR CONSENT OF DWR CYMRU CYFYNGEDIG. ©